

PLANS FOR A

LARGE SCALE DEVELOPMENT

TO SERVE

HARPS FOOD STORES, INC.


P.O. BOX 48
918 S. GUTENSOHN
SPRINGDALE, ARKANSAS 72766
PHONE: (479) 751-7601
FAX: (479) 751-3625

A COMMERCIAL DEVELOPMENT

IN

JONESBORO, ARKANSAS


CONTACT LIST	
MECHANICAL & ELECTRICAL ENGINEERS HENDERSON ENGINEERS, INC. 11627 WEST 79TH STREET LENEXA, KS 66214 CONTACT: CHUCK ROBINSON 913-307-5300	JONESBORO CITY ENGINEERING DIVISION 307 VINE STREET JONESBORO, AR 72401 CONTACT: CRAIG LIGHT 870-932-2438
ARCHITECT J. PRICE ARCHITECTURE 105 WEST KANSAS STREET LIBERTY, MO 64068 CONTACT: JEFF PRICE 816-792-5991	JONESBORO PLANNING & ZONING DEPT. 307 VINE STREET JONESBORO, AR 72401 CONTACT: OTIS SPRIGGS 870-932-0406
ARKANSAS DEPT. OF HEALTH 4815 WEST MARKHAM, STREET, SLOT#39 LITTLE ROCK, AR 72205 501-661-2623	
ARKANSAS DEPT. OF ENVIRONMENTAL QUALITY 5301 NORTH SHORE DRIVE NORTH LITTLE ROCK, AR 72118 501-682-0655	
GEOTECHNICAL SERVICES GTS, INC. 1946 BIRCH AVENUE FAYETTEVILLE, AR 72703 CONTACT: ANDY MCCLARRINON 479-521-7645	

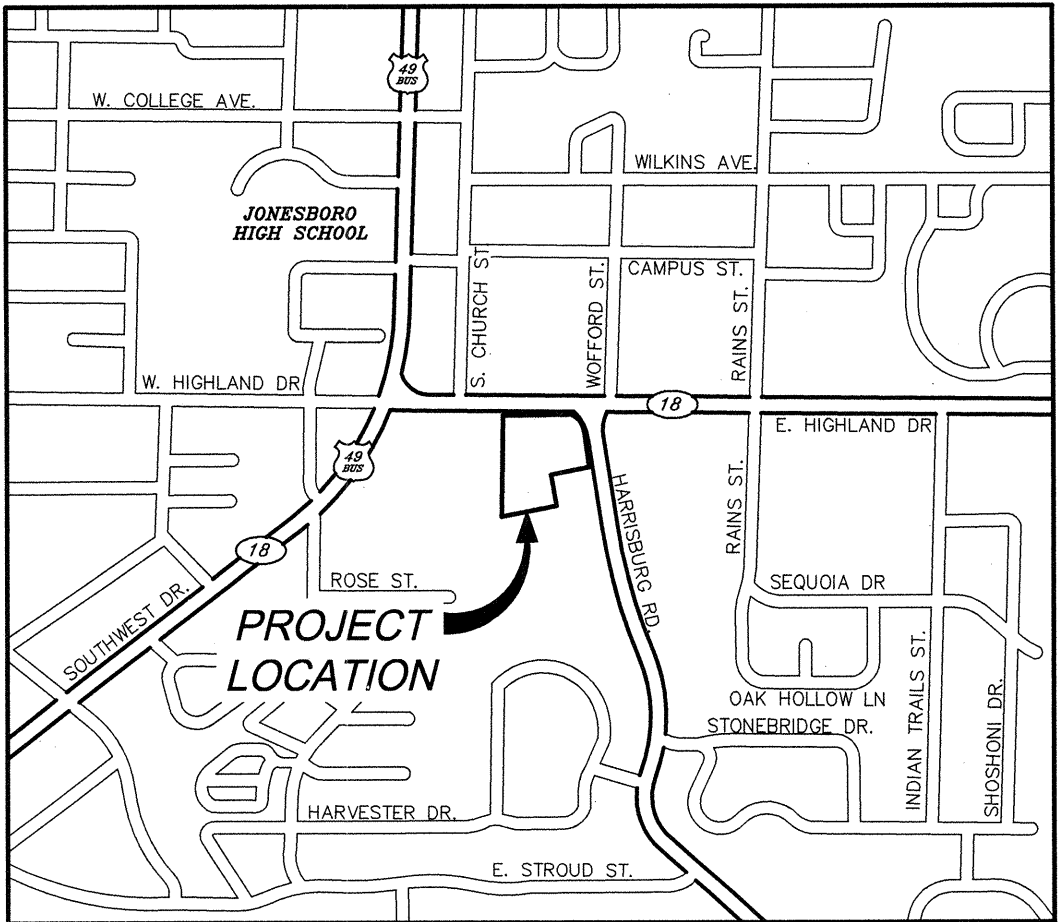

VICINITY MAP

FEBRUARY 2011

BY
ENGINEERING SERVICES, INC.

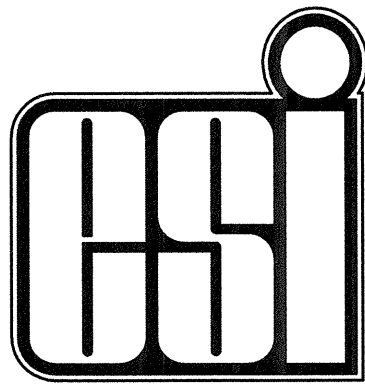

CONSULTING ENGINEERS
SPRINGDALE, ARKANSAS
PHONE: 479-751-8733
FAX: 479-751-8746

GENERAL NOTES:

1. CONTRACTOR SHALL BE RESPONSIBLE FOR THE REMOVAL OF EXISTING STRUCTURES, RELATED UTILITIES, AND ANY OTHER EXISTING IMPROVEMENTS AS NOTED. THE REMOVAL AND DISPOSAL OF ALL MATERIALS SHALL BE DONE PER ALL LOCAL, STATE, AND FEDERAL REGULATIONS.
2. THE CONTRACTOR WILL BE HELD RESPONSIBLE FOR AND SHALL TAKE ALL PRECAUTIONS NECESSARY TO AVOID PROPERTY DAMAGE TO ADJACENT PROPERTIES DURING THE CONSTRUCTION OF THIS PROJECT.
3. THE DESIGNS REPRESENTED IN THESE PLANS ARE IN ACCORDANCE WITH DESIGN STANDARDS OF THE CITY OF JONESBORO. HOWEVER, NEITHER THE ENGINEER NOR ITS EMPLOYEES CAN OR DO ASSURE THESE DESIGNS OR PLANS AS CONSTRUCTED EXCEPT IN THE SPECIFIC CASES WHERE THE ENGINEER INSPECTS AND CONTROLS THE PHYSICAL CONSTRUCTION ON SITE.
4. THE GENERAL CONTRACTOR SHALL BE HELD RESPONSIBLE THE SAFETY OF BUT NOT LIMITED TO THE PERSONS, PROPERTY, AND EQUIPMENT RELATED TO THE CONSTRUCTION OF THE SITE. THIS REQUIREMENT WILL APPLY DURING THE COMPLETE CONSTRUCTION OF THE PROJECT.
5. ALL CONSTRUCTION IN ARKANSAS HIGHWAY DEPARTMENT RIGHT-OF-WAY SHALL BE APPROVED BY THE ARKANSAS HIGHWAY DEPARTMENT.



NOTICE TO BIDDERS:

SUBCONTRACTOR MUST DIRECT THEIR QUESTIONS THROUGH THE GENERAL CONTRACTOR. THE CONSULTING ARCHITECT AND/OR THE CONSULTING ENGINEER SHALL NOT BE CONTACTED DIRECTLY WITHOUT PRIOR AUTHORIZATION FROM THE OWNER/DEVELOPER.

FLOOD ZONE NOTE:

THIS PROPERTY IS NOT WITHIN THE 100 YEAR FLOOD ZONE AS SHOWN ON THE F.I.R.M. MAP # 05031C0131 C, PANEL 31 OF 200, CRAIGHEAD COUNTY, ARKANSAS & INCORPORATED AREAS. EFFECTIVE DATE: SEPTEMBER 27, 1991.


INDEX OF SHEETS	
SHEET No.	DESCRIPTION
1	LARGE SCALE DEVELOPMENT
2	SITE LAYOUT DETAIL
3	LANDSCAPING PLAN
4	IRRIGATION SLEEVE LAYOUT
5	GRADING PLAN
6	STORM LAYOUT
7	STORM PROFILES
8	TYPICAL DETAILS
9-11	STREET & STORM DRAINAGE DETAILS
12	WATER & SEWER LAYOUT
13	WATER & SEWER DETAILS
14	PAVING PLAN
15-17	RETAINING WALL PLAN & PROFILES
18	RETAINING WALL DETAILS
19	LIGHTING PLAN

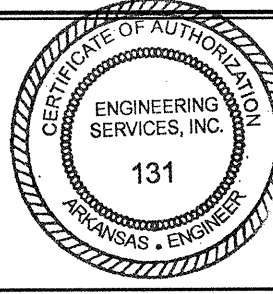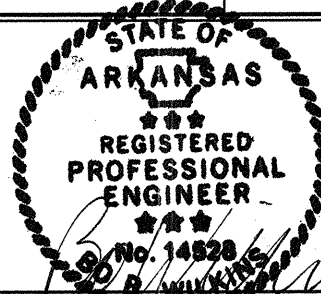



BO B. WILKINS, P.E. No. 14528
ENGINEERING SERVICES, INC.


NOTE :


ALL STREET AND DRAINAGE CONSTRUCTION MUST COMPLY WITH THE REQUIREMENTS OF THE CITY OF JONESBORO, ARKANSAS.
ALL WATER AND SEWER CONSTRUCTION MUST COMPLY WITH THE SPECIFICATION REQUIREMENTS FOR THE CONSTRUCTION OF WATER AND SEWER FACILITIES OF THE CITY OF JONESBORO, ARKANSAS.



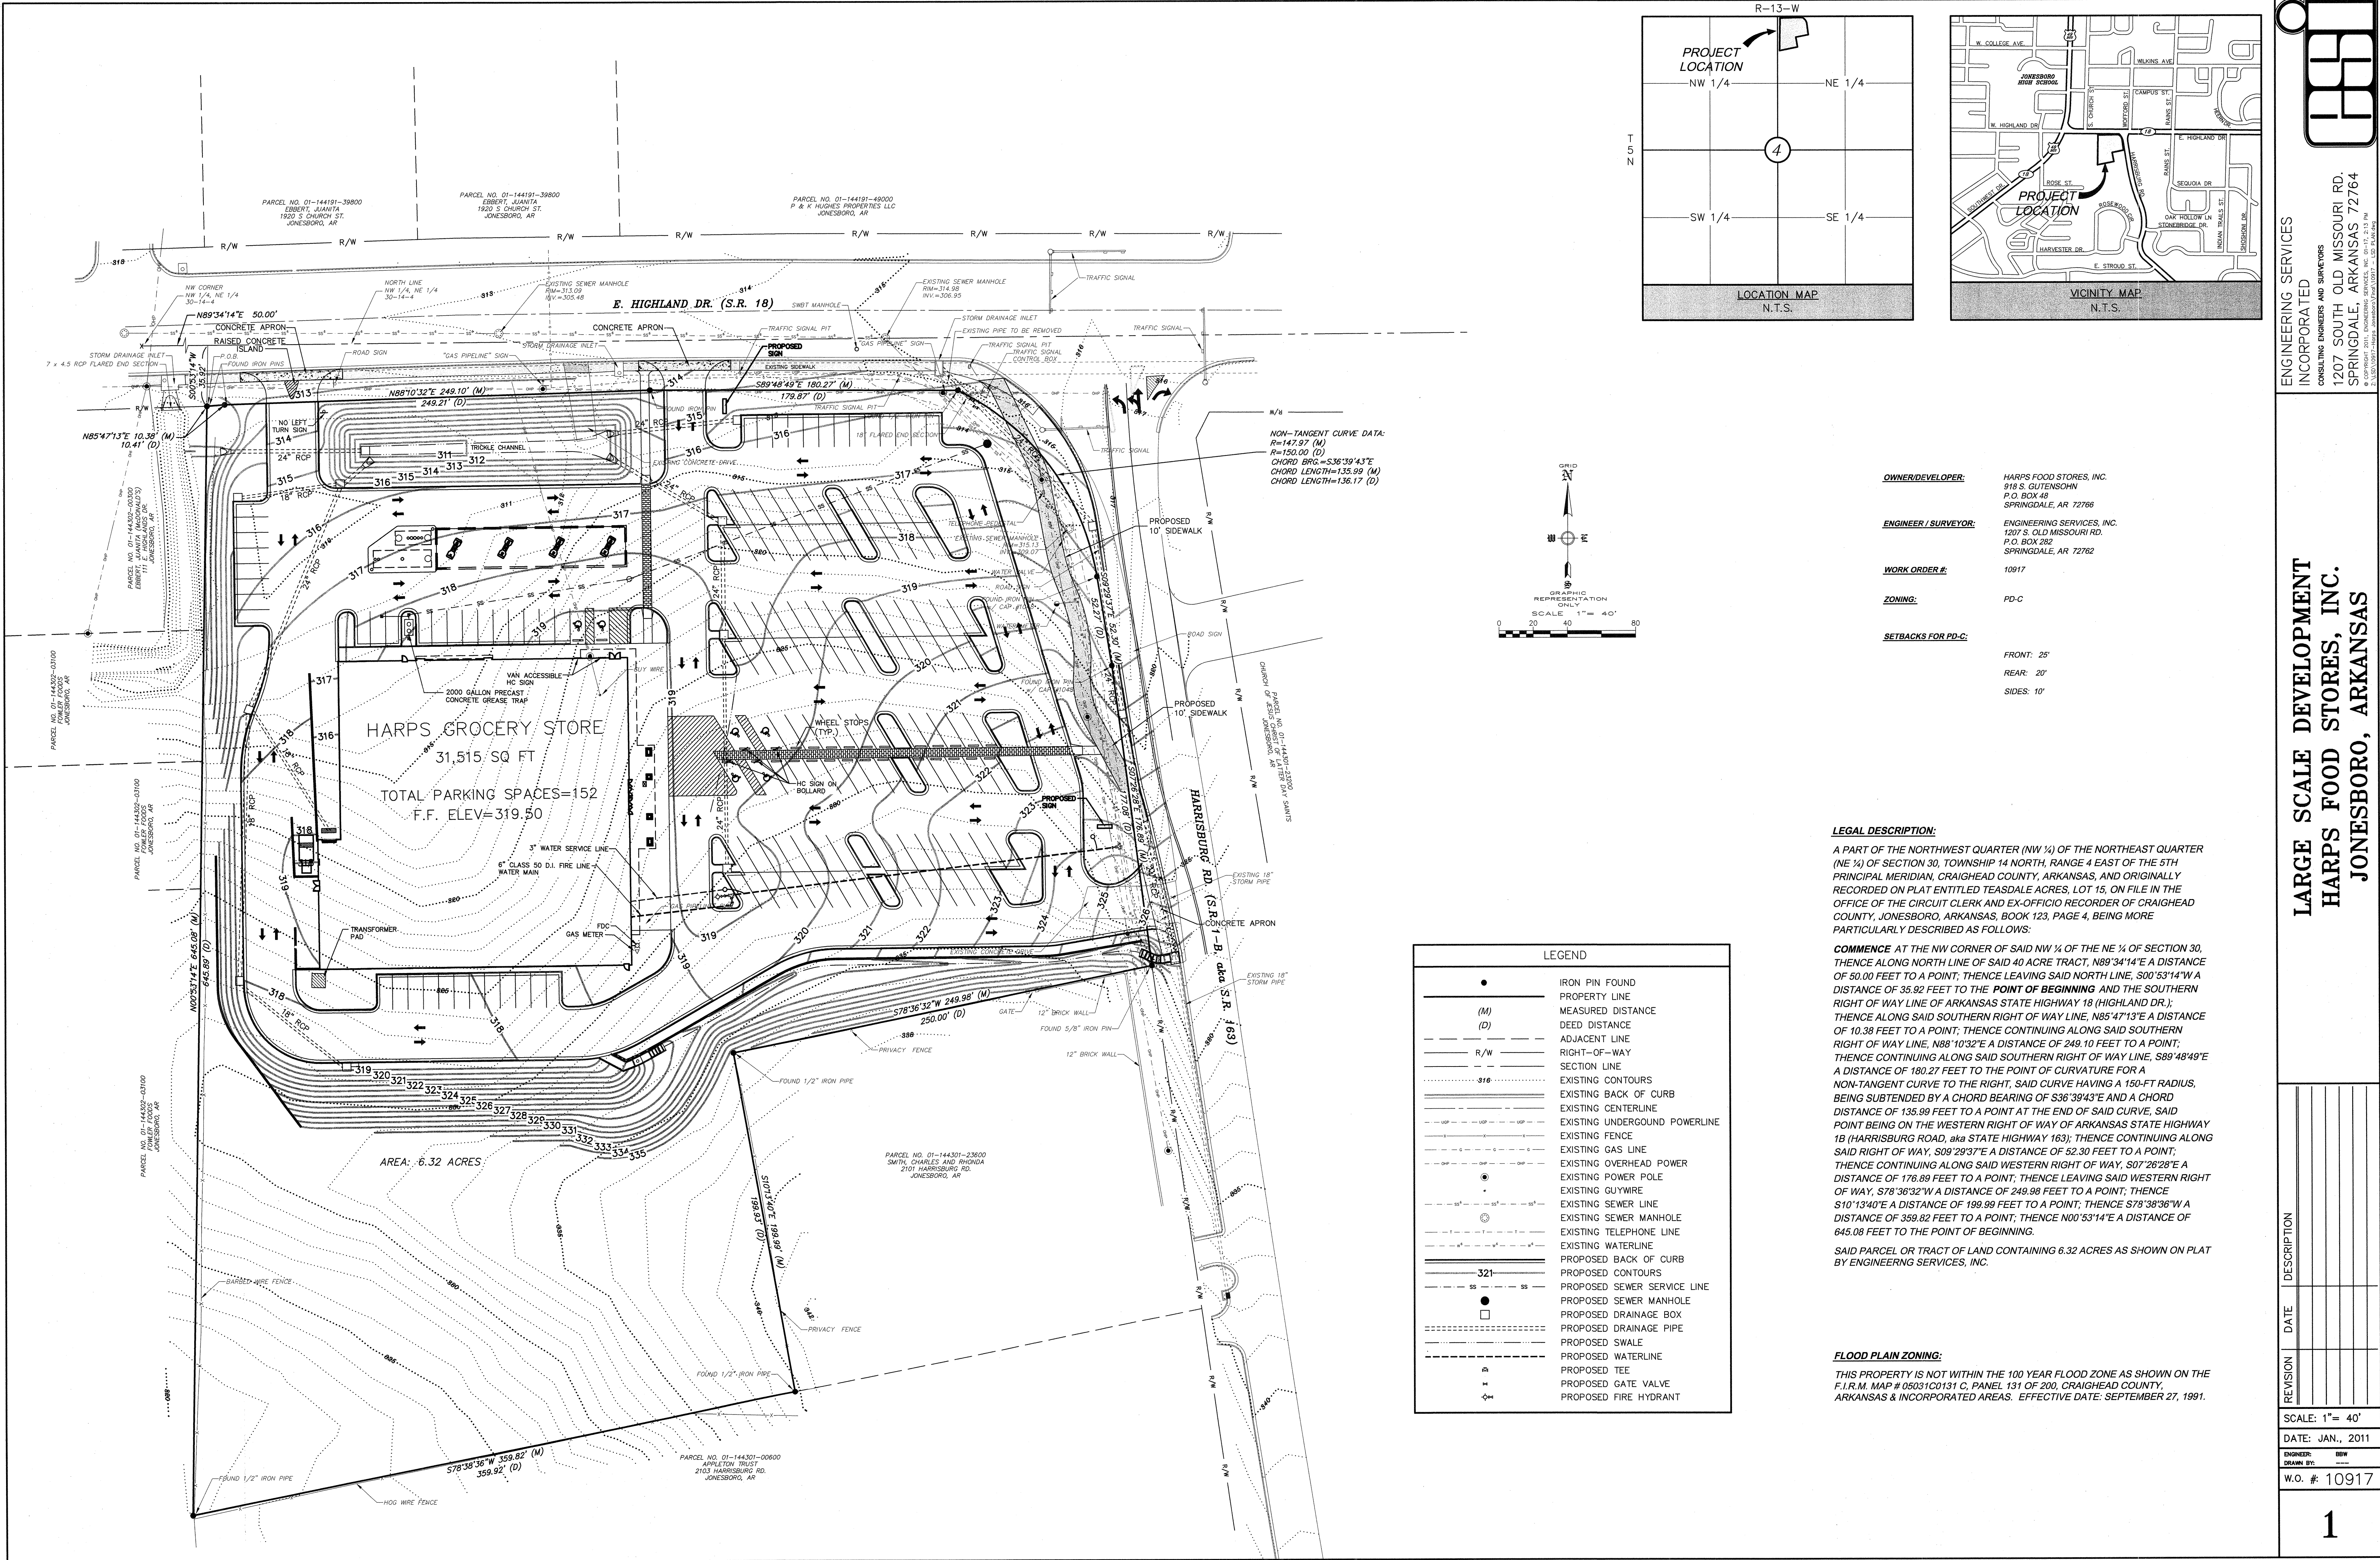


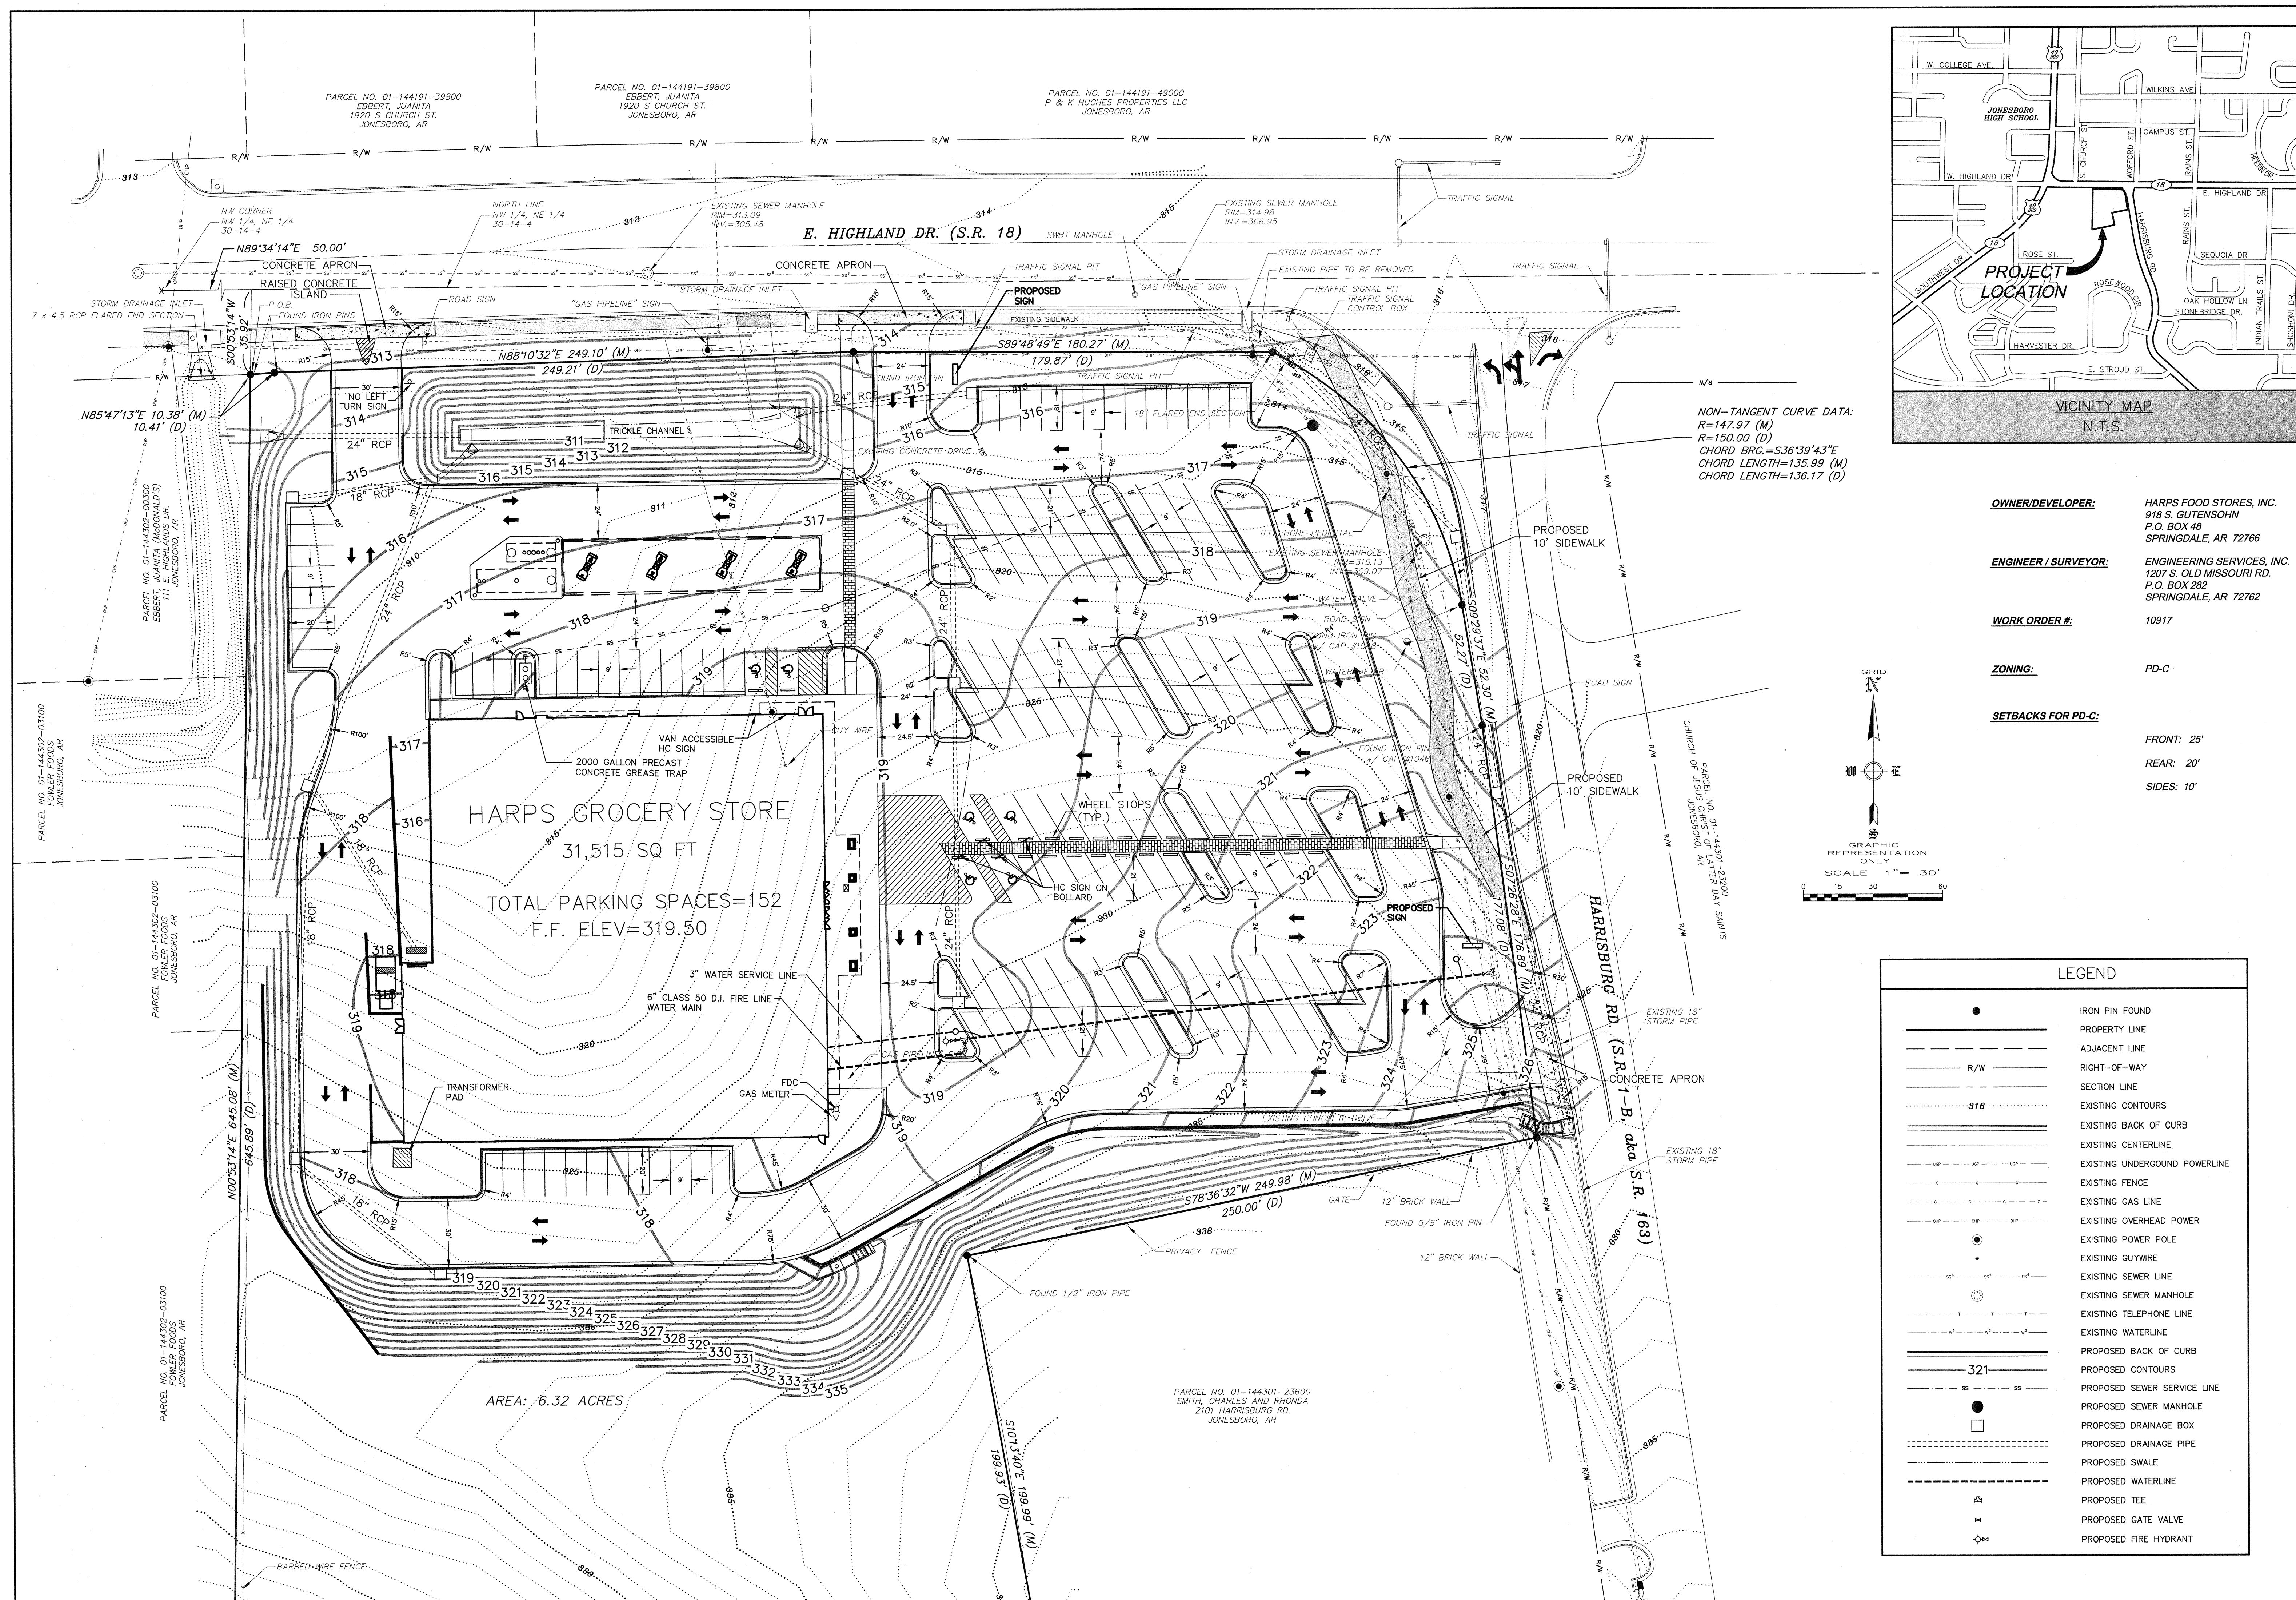

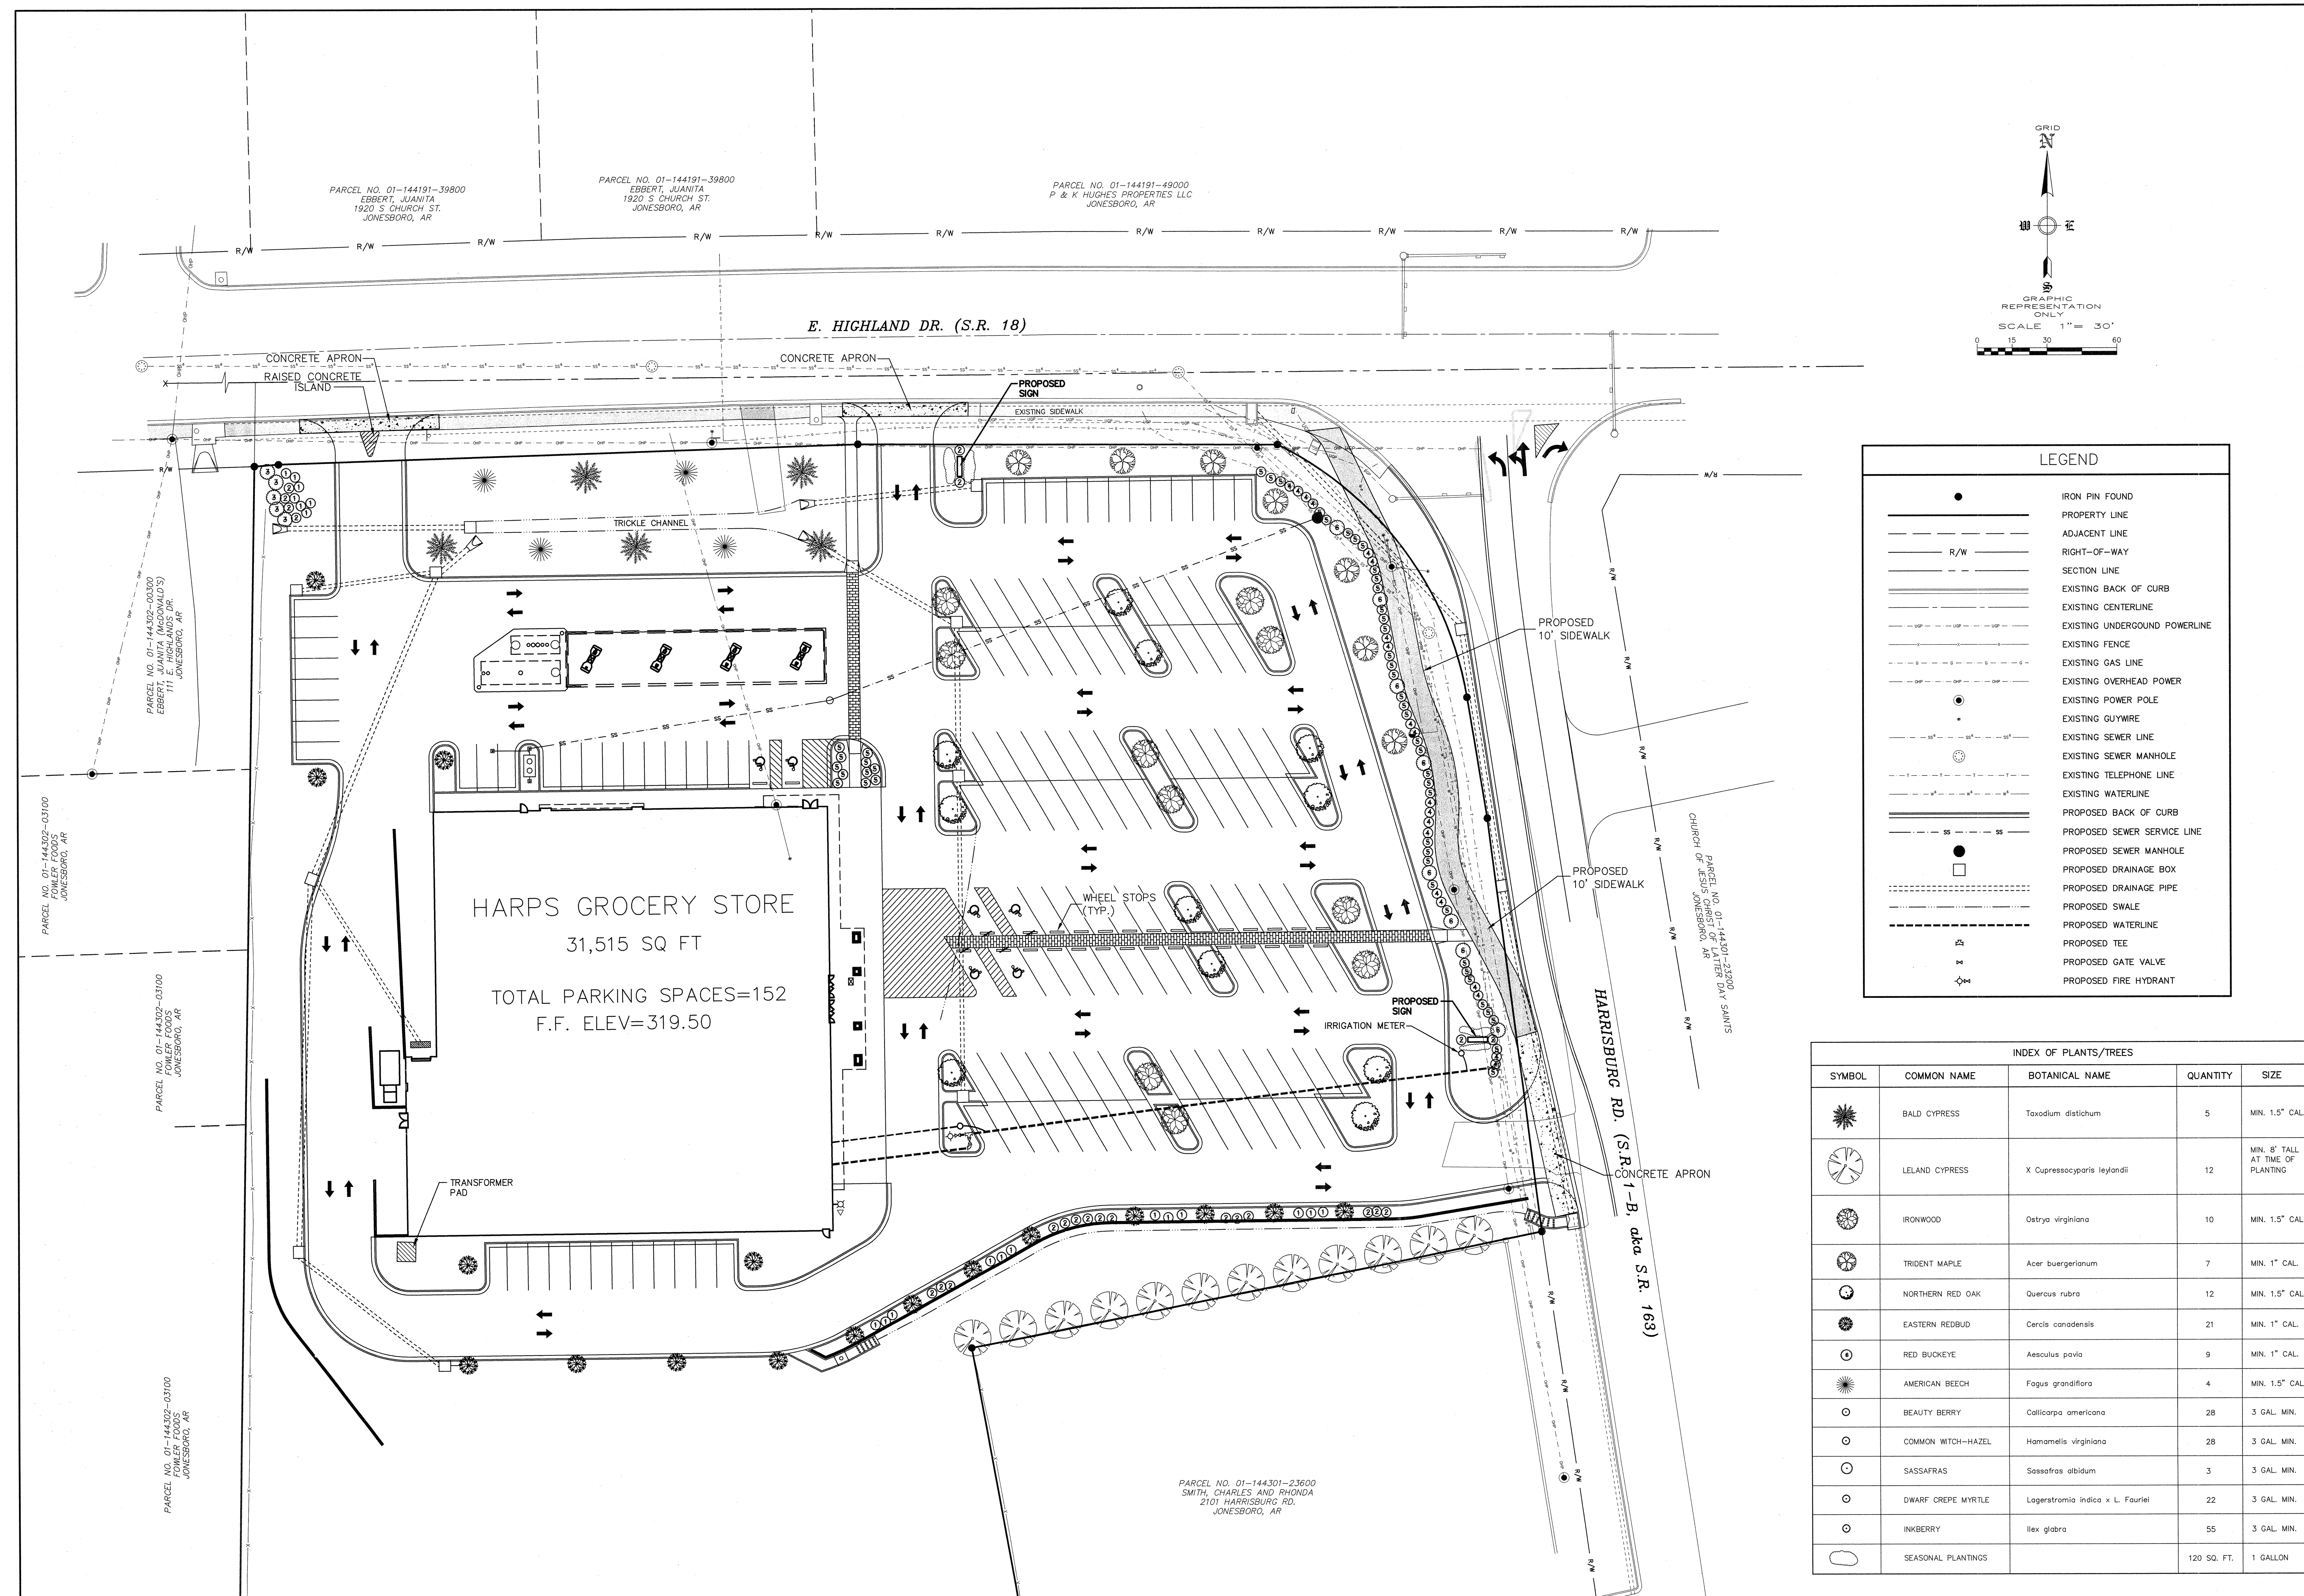

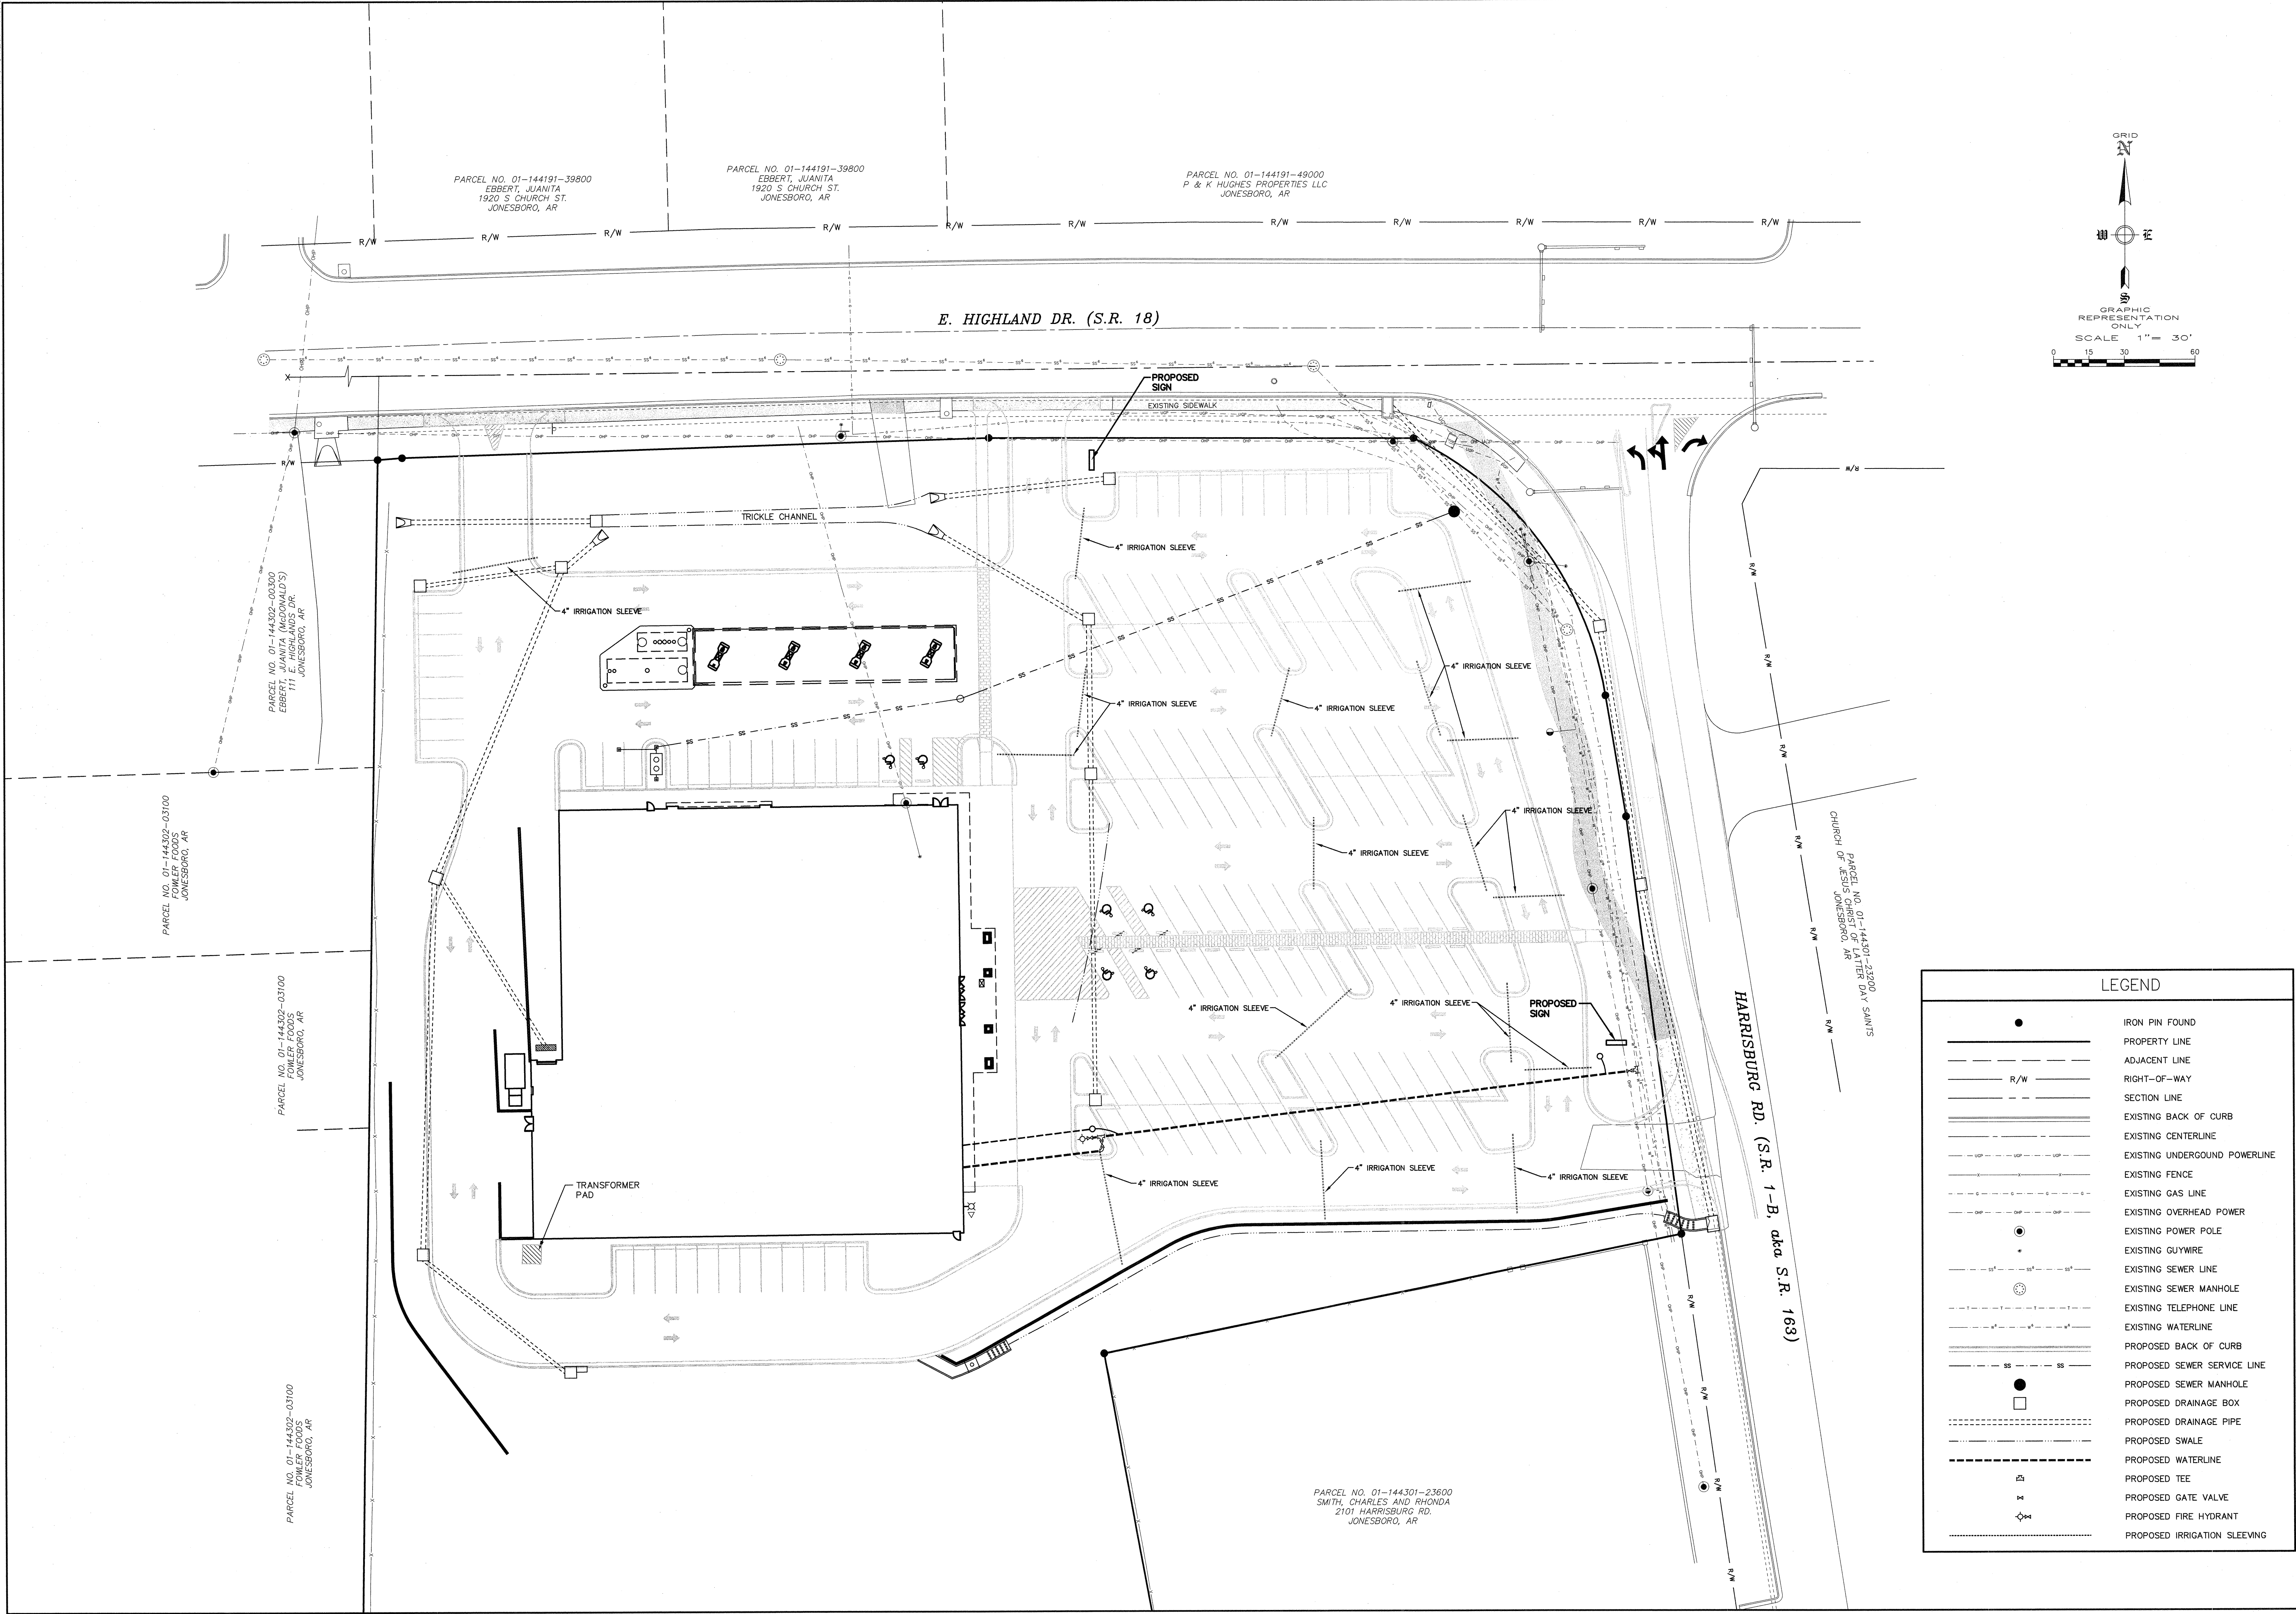

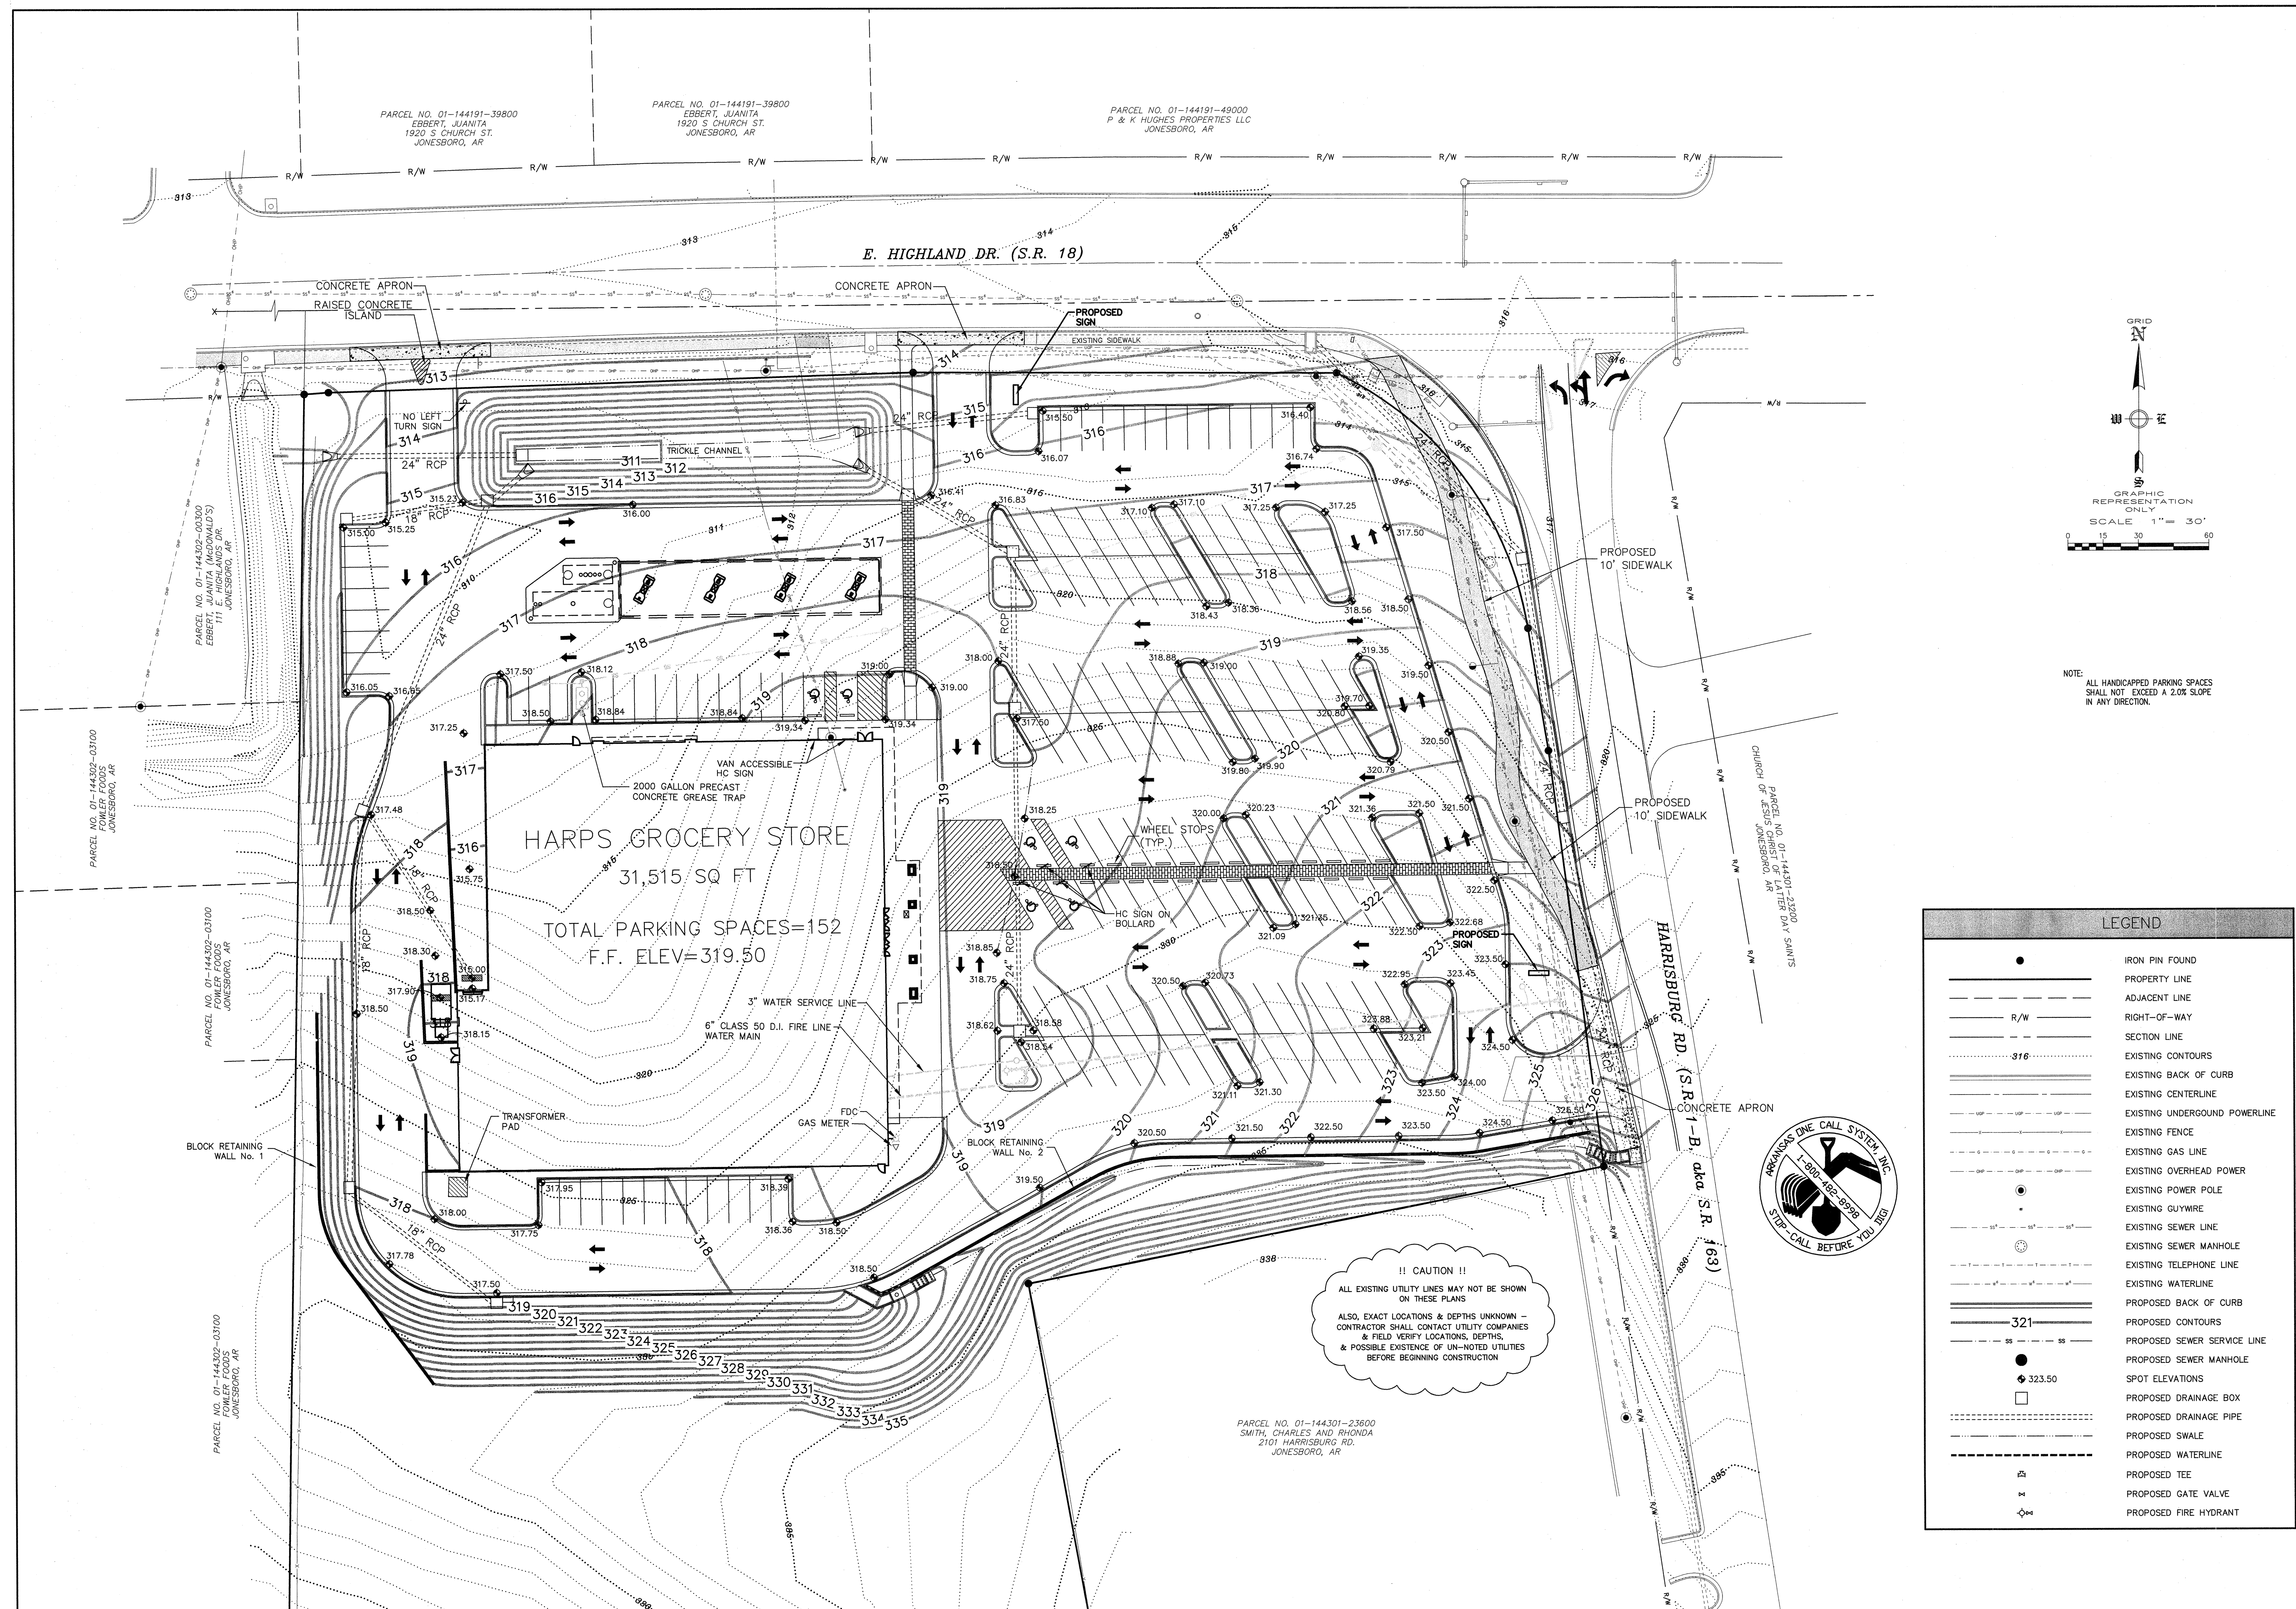

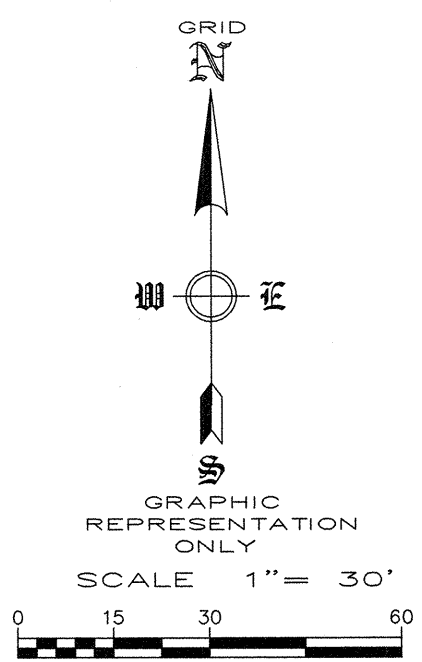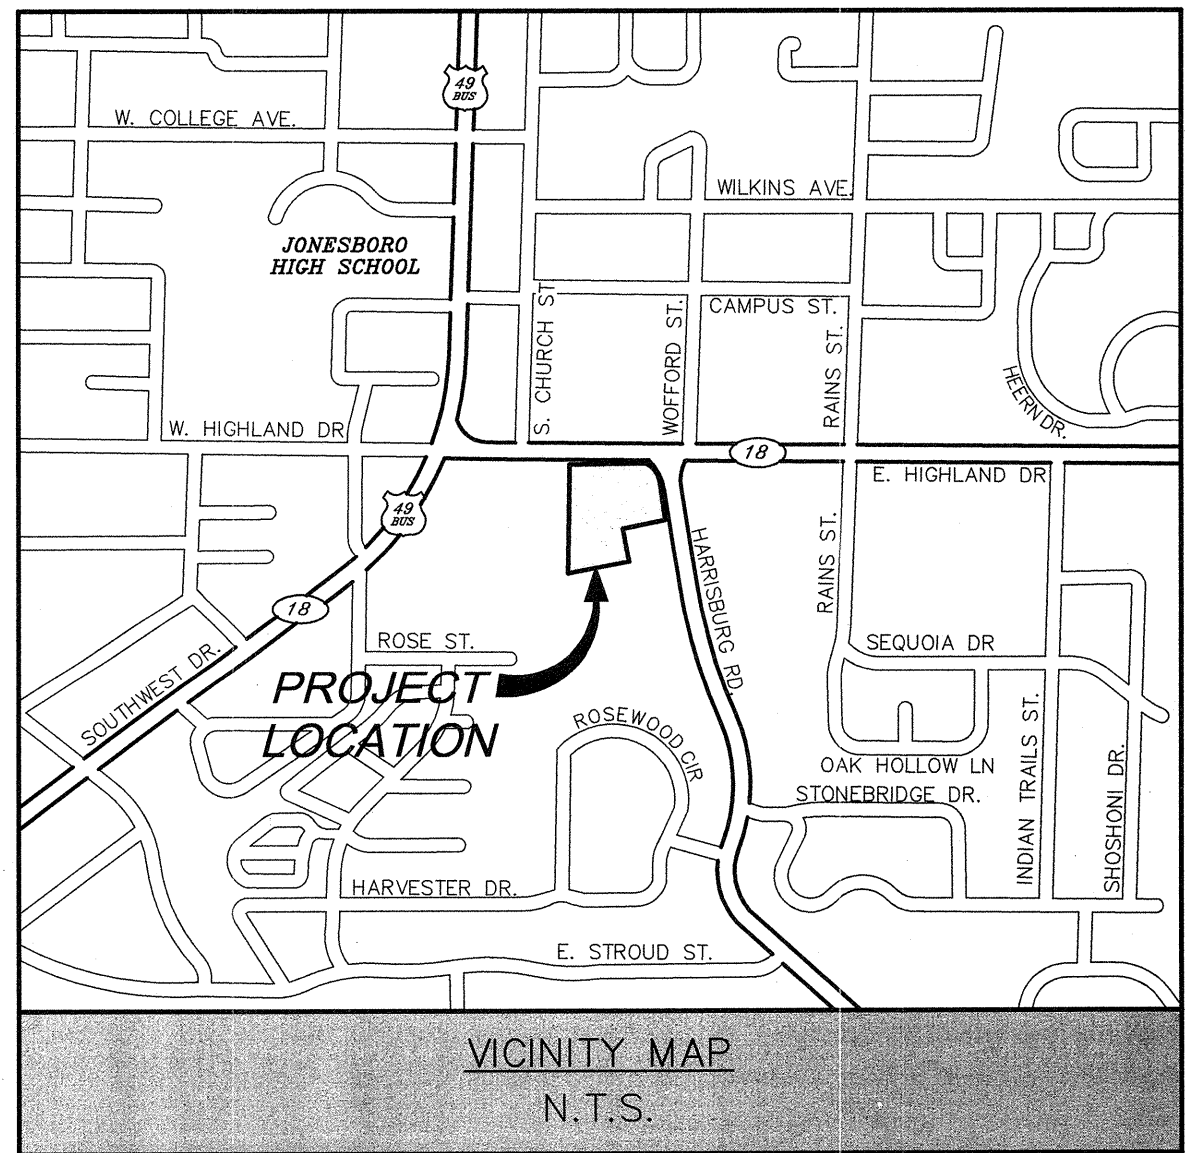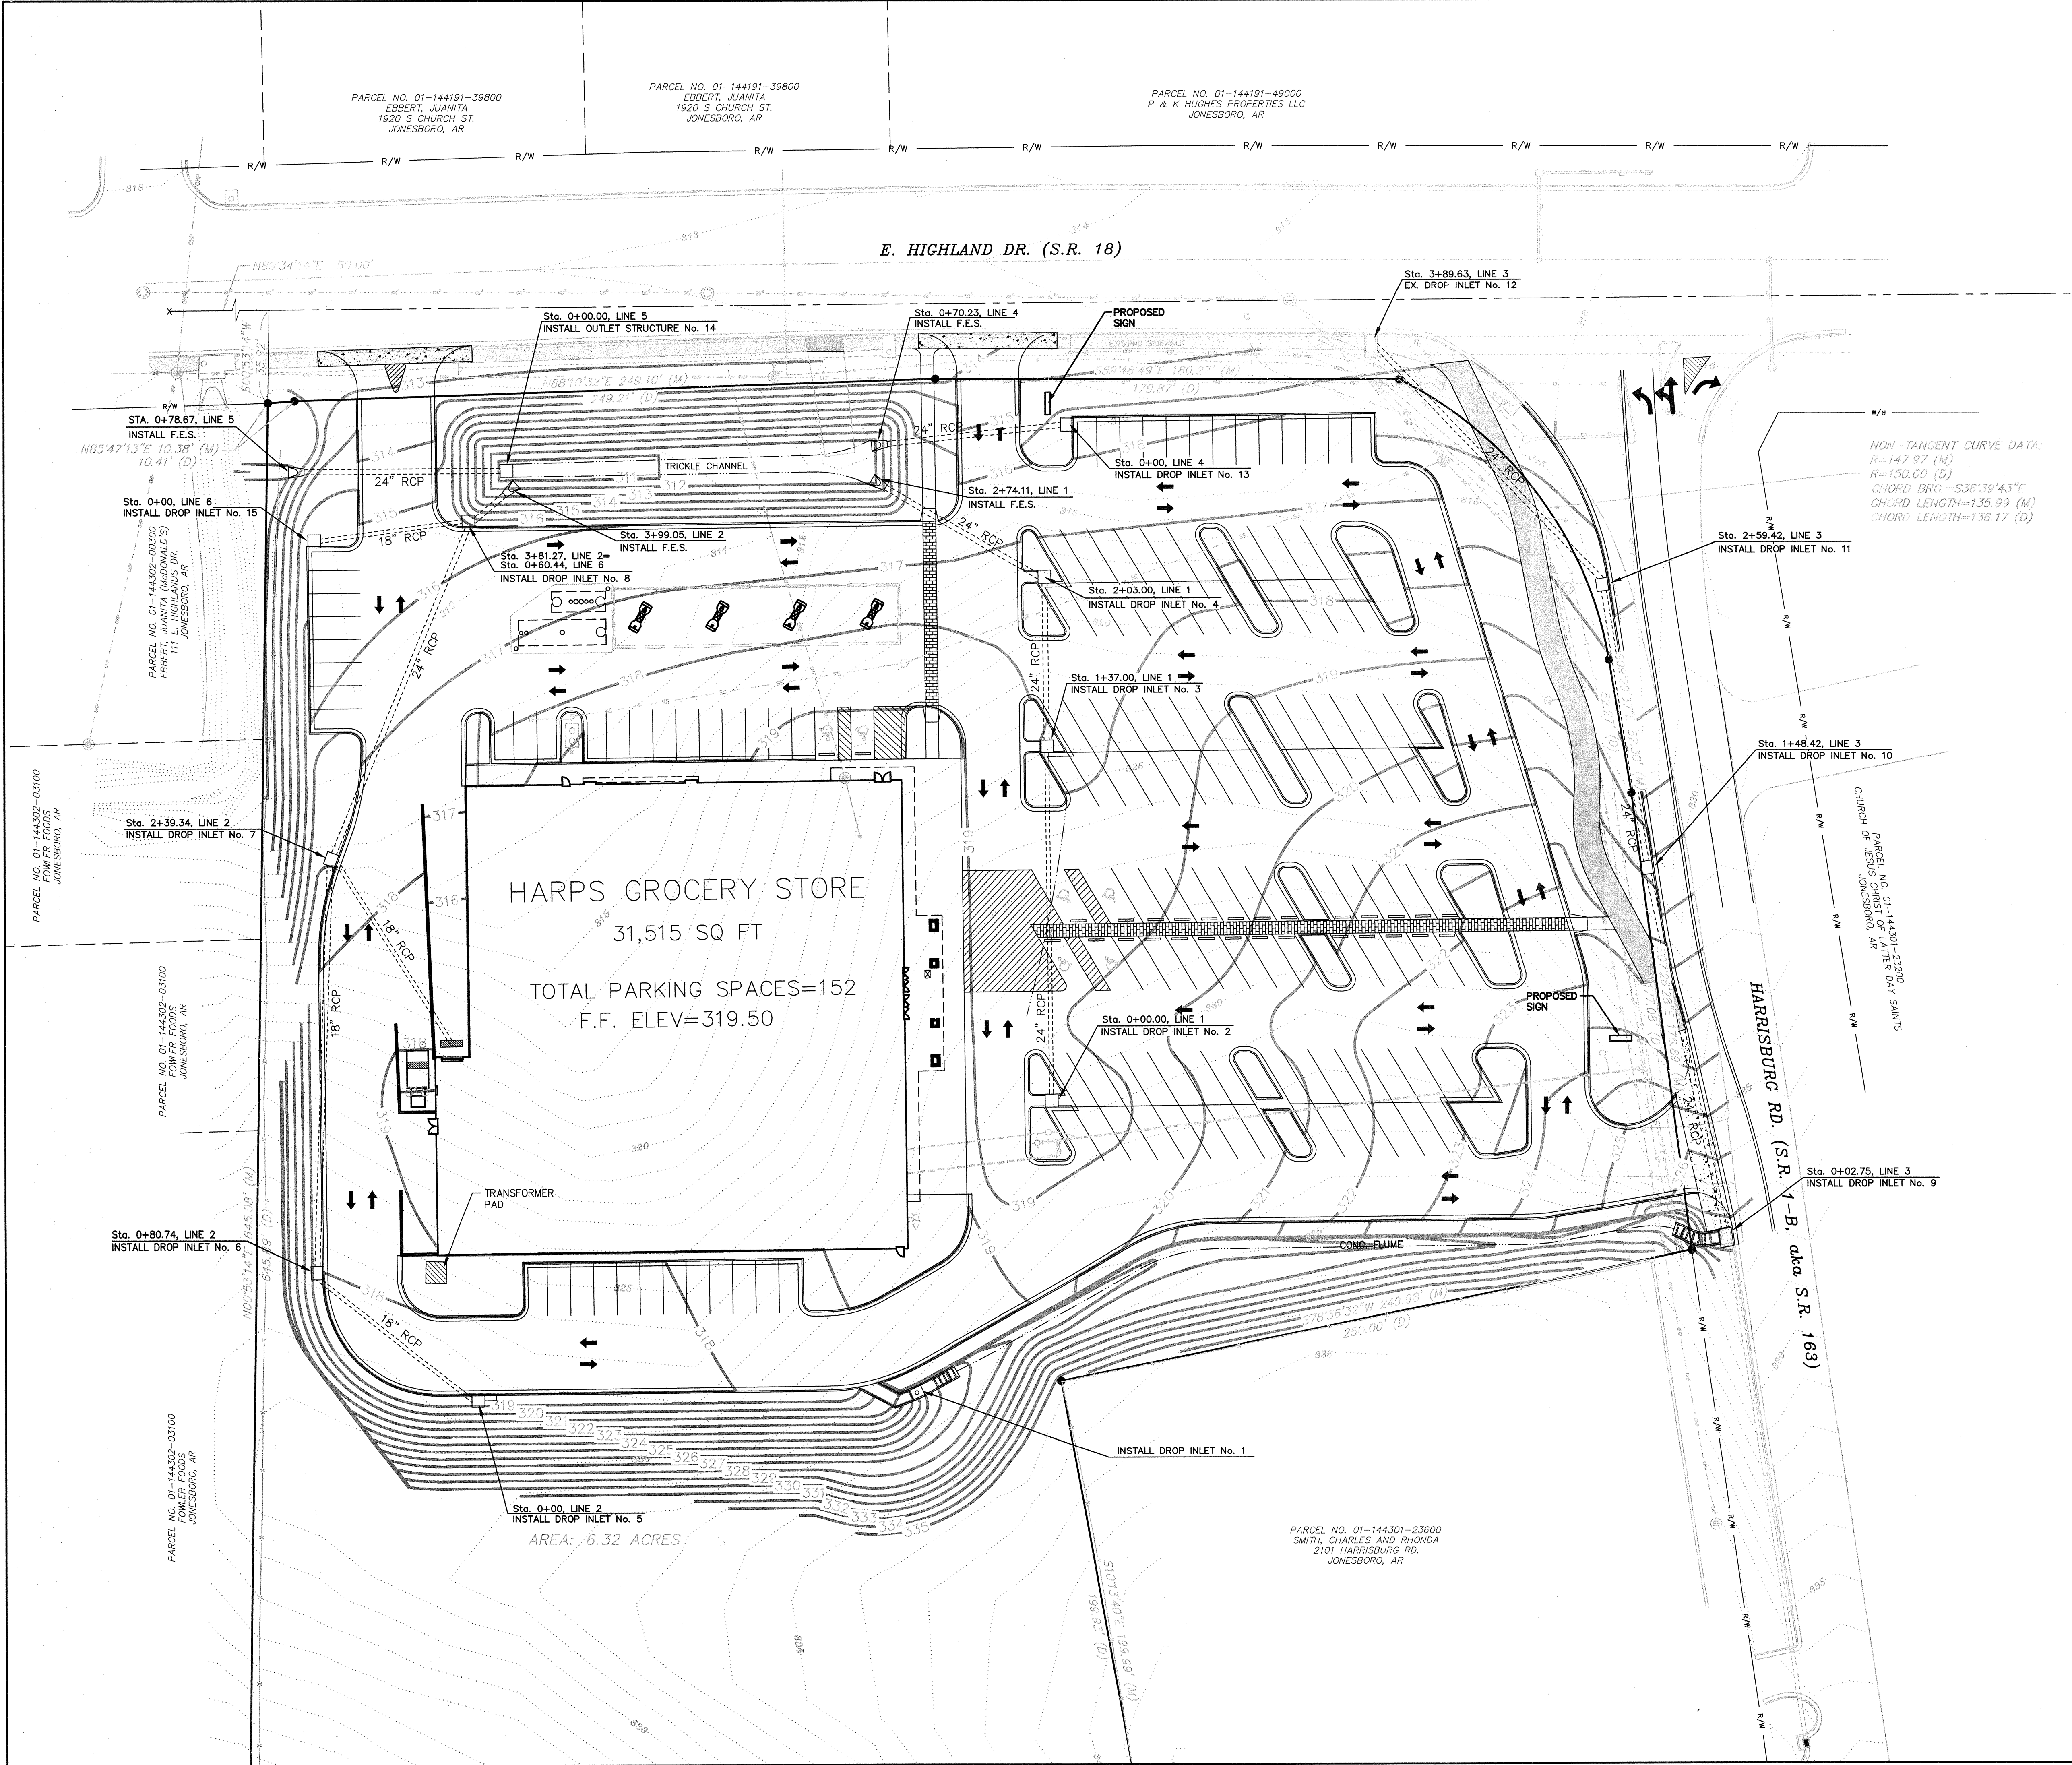

LEGEND	
	IRON PIN FOUND
	PROPERTY LINE
	ADJACENT LINE
	RIGHT-OF-WAY
	SECTION LINE
	EXISTING CONTOURS
	EXISTING BACK OF CURB
	EXISTING CENTERLINE
	EXISTING UNDERGROUND POWERLINE
	EXISTING FENCE
	EXISTING GAS LINE
	EXISTING OVERHEAD POWER
	EXISTING POWER POLE
	EXISTING GUYWIRE
	EXISTING SEWER LINE
	EXISTING SEWER MANHOLE
	EXISTING TELEPHONE LINE
	EXISTING WATERLINE
	PROPOSED BACK OF CURB
	PROPOSED CONTOURS
	PROPOSED SEWER SERVICE LINE
	PROPOSED SEWER MANHOLE
	PROPOSED DRAINAGE BOX
	PROPOSED DRAINAGE PIPE
	PROPOSED SWALE
	PROPOSED WATERLINE
	PROPOSED TEE
	PROPOSED GATE VALVE
	PROPOSED FIRE HYDRANT

ENGINEERING SERVICES
INCORPORATED
CONSULTING ENGINEERS AND SURVEYORS
1207 SOUTH OLD MISSOURI RD.
SPRINGDALE, ARKANSAS 72764

STORM LAYOUT PLAN
HARPS FOOD STORES, INC.
JONESBORO, ARKANSAS

REVISION	DATE	DESCRIPTION

SCALE: 1" = 30'


DATE: JAN, 2011


ENGINEER: BSW

DRAWN BY: BSW


W.O. #: 10917

6

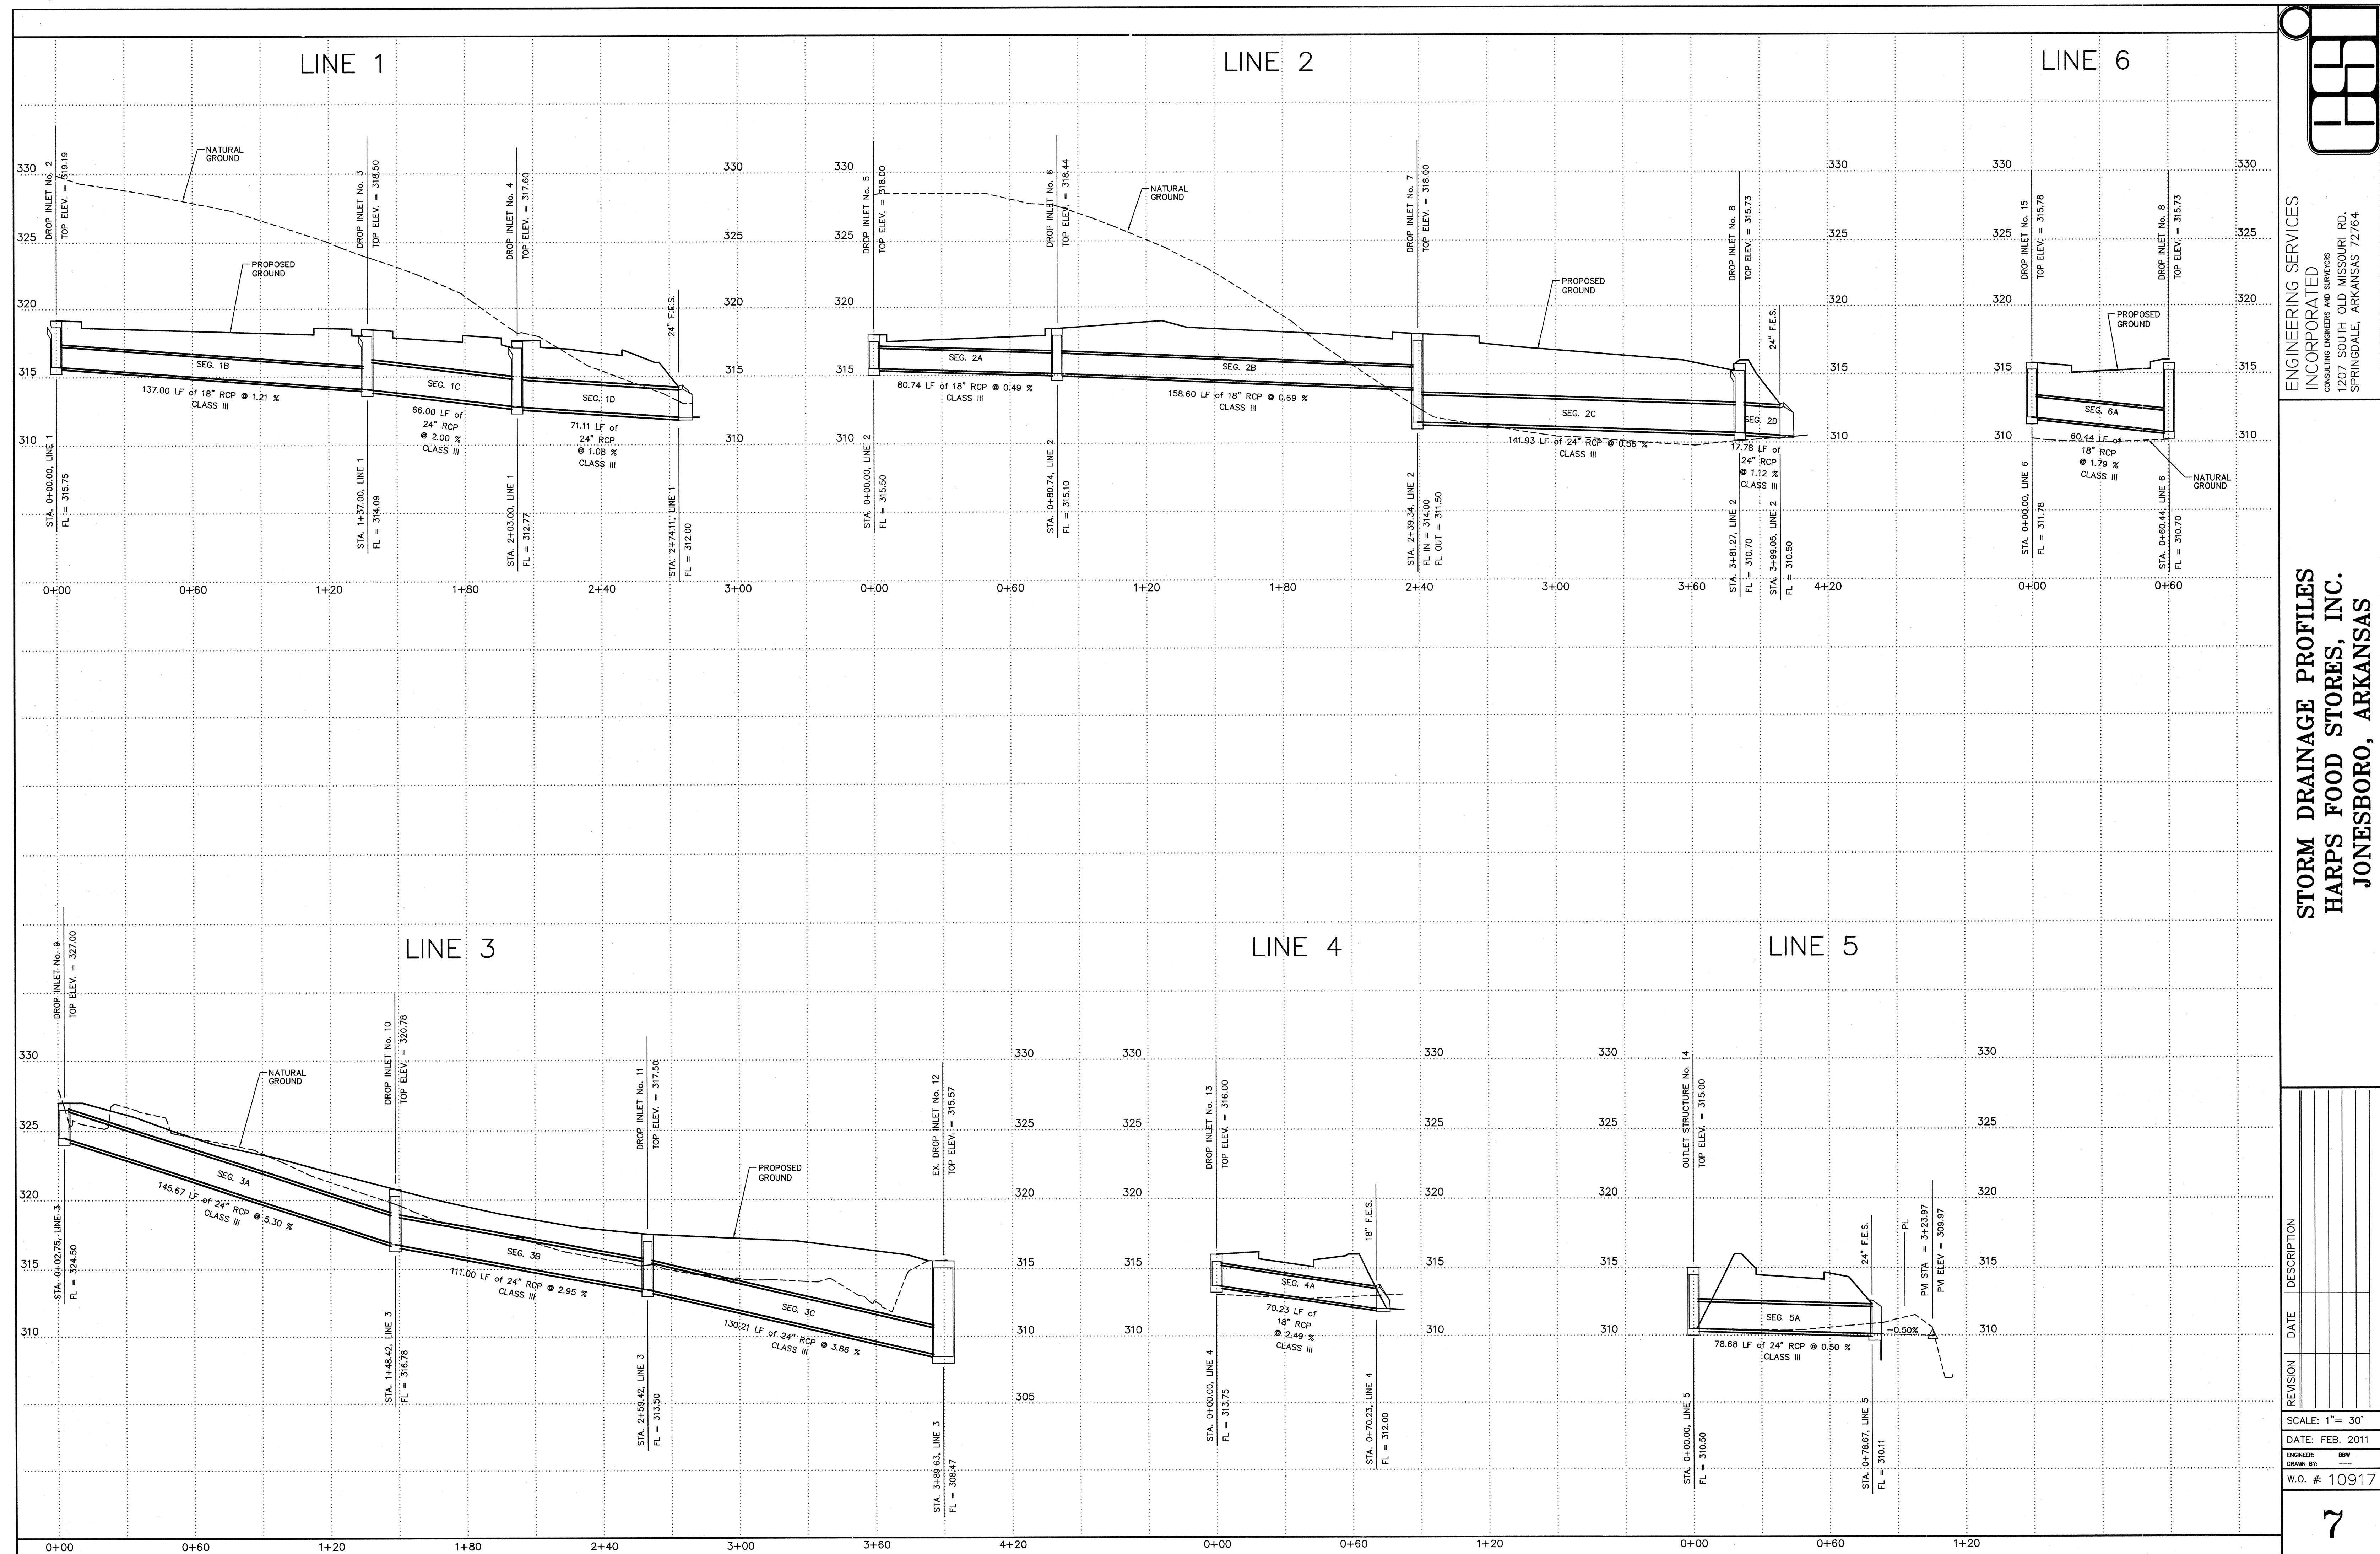


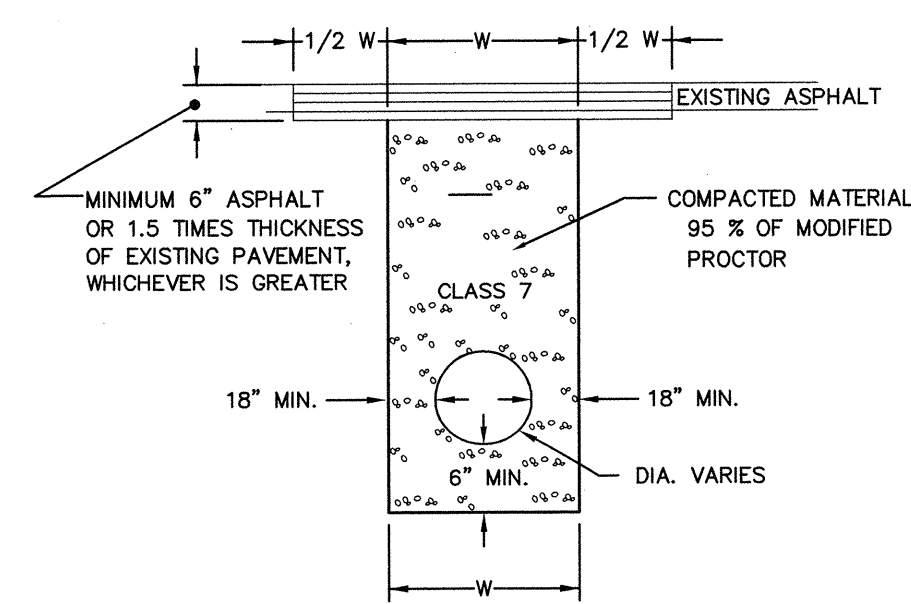


TYPICAL
PAVEMENT REPAIR

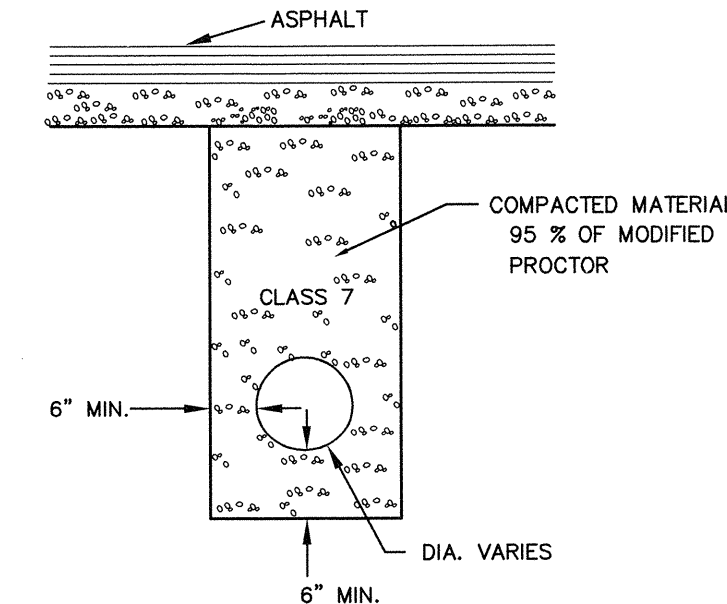


STORM SEWER PIPE
BEDDING IN ROAD

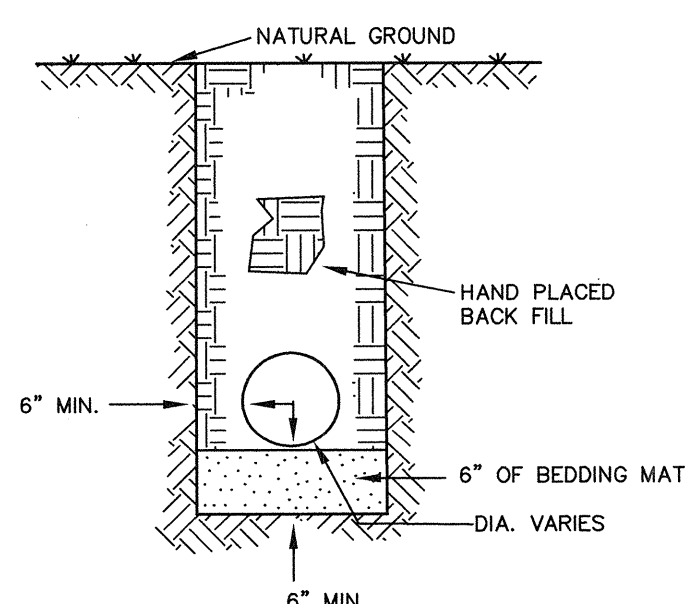


STORM SEWER PIPE
BEDDING IN GROUND

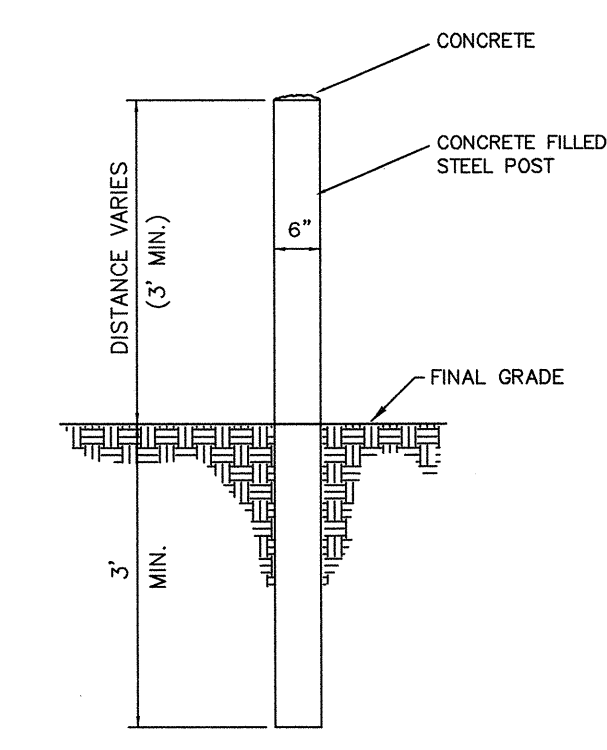


BOLLARD DETAIL

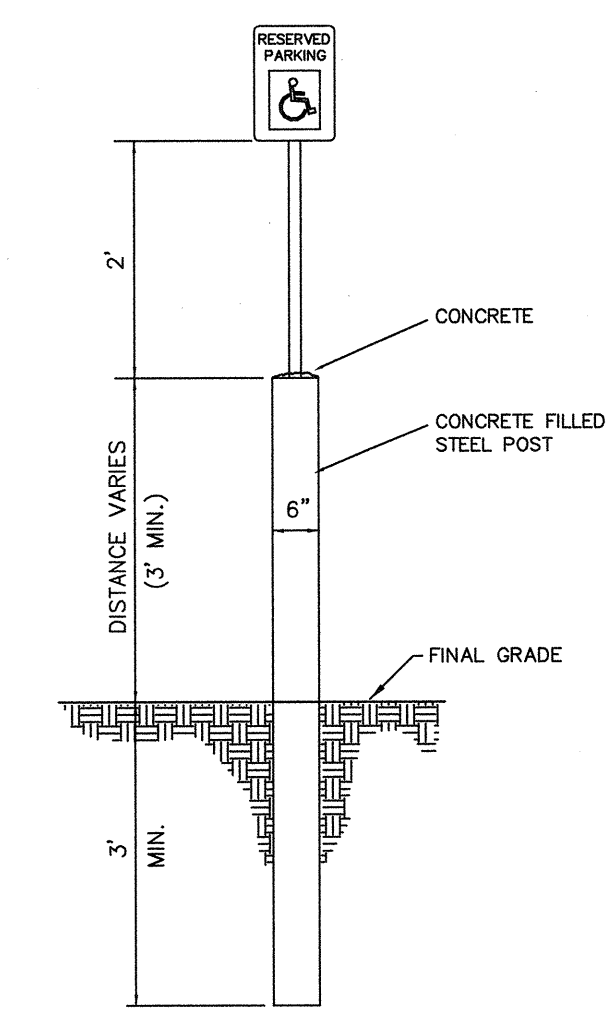


BOLLARD DETAIL
WITH HANDICAP SIGN

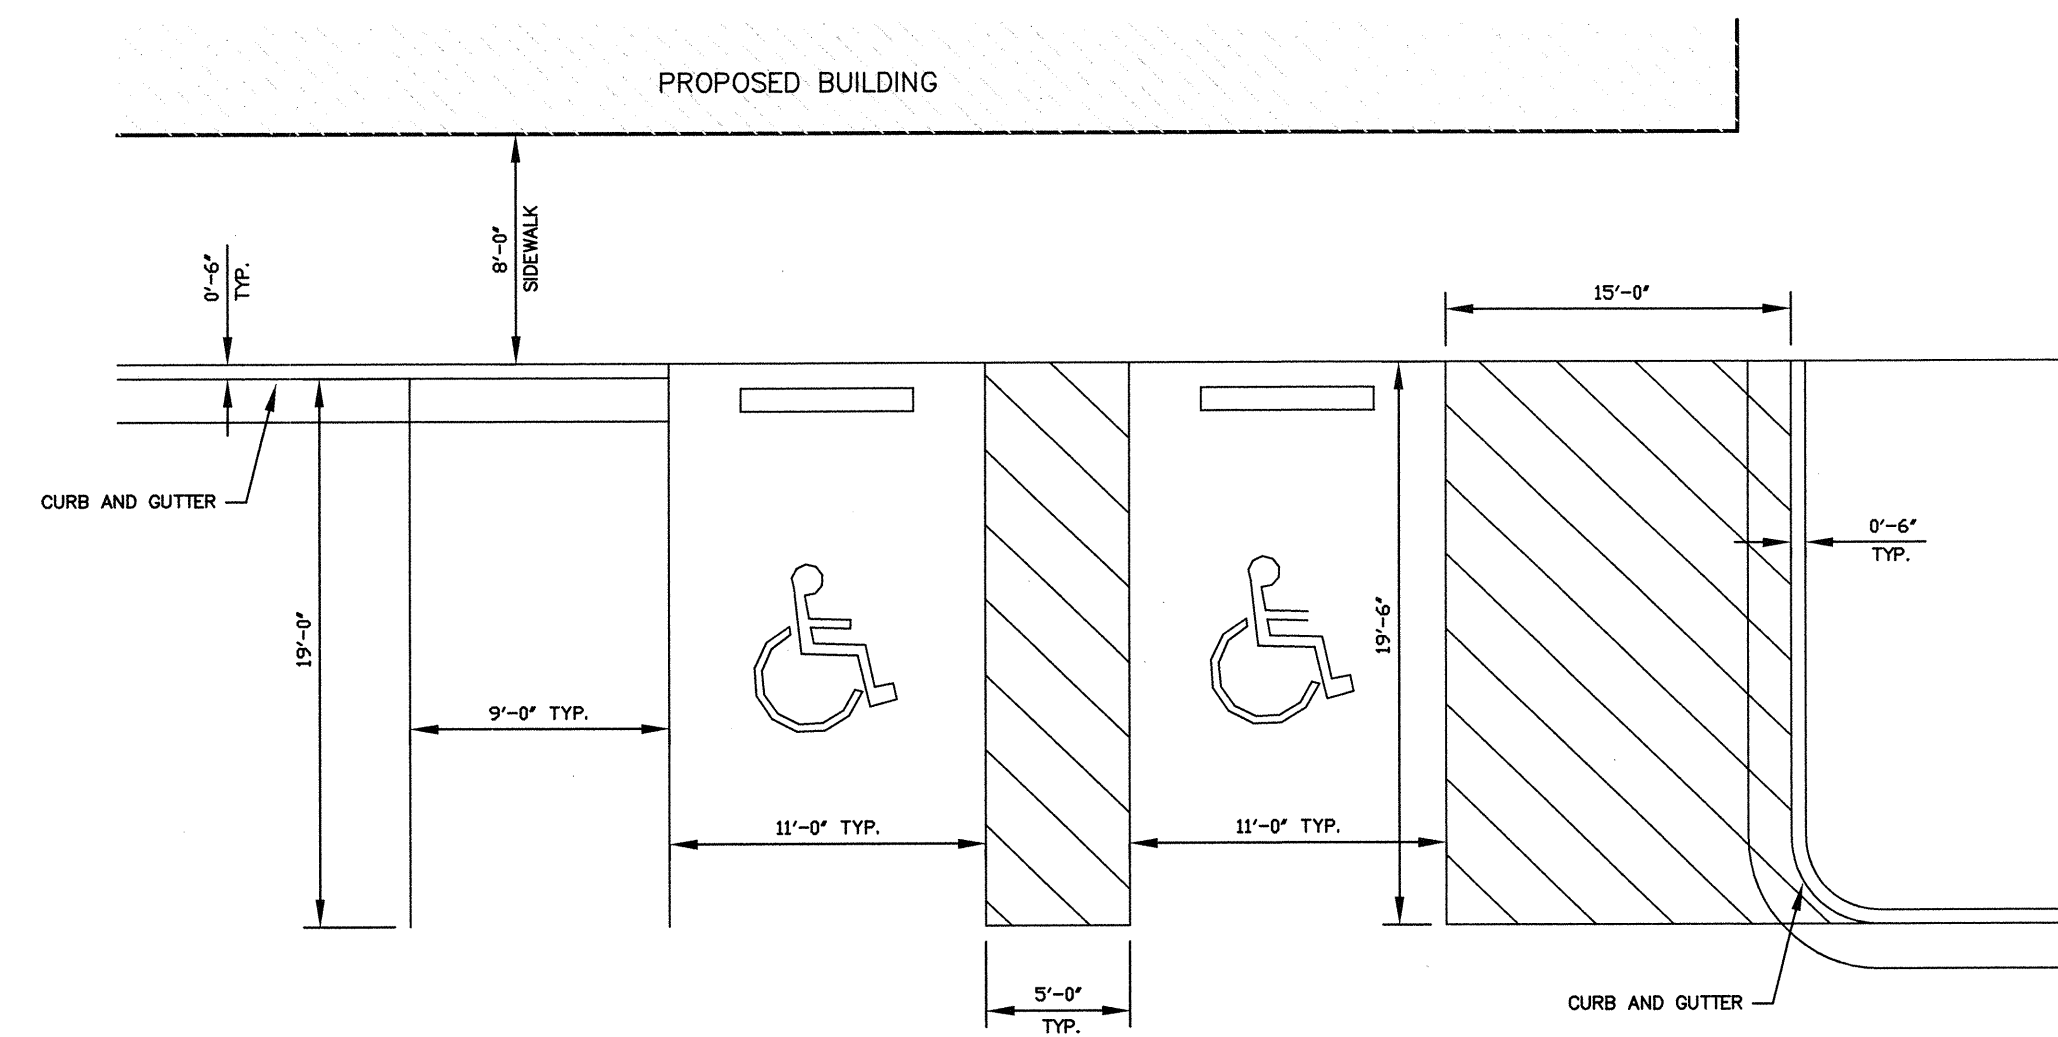


HANDICAPPED RAMP AND PARKING DETAILS

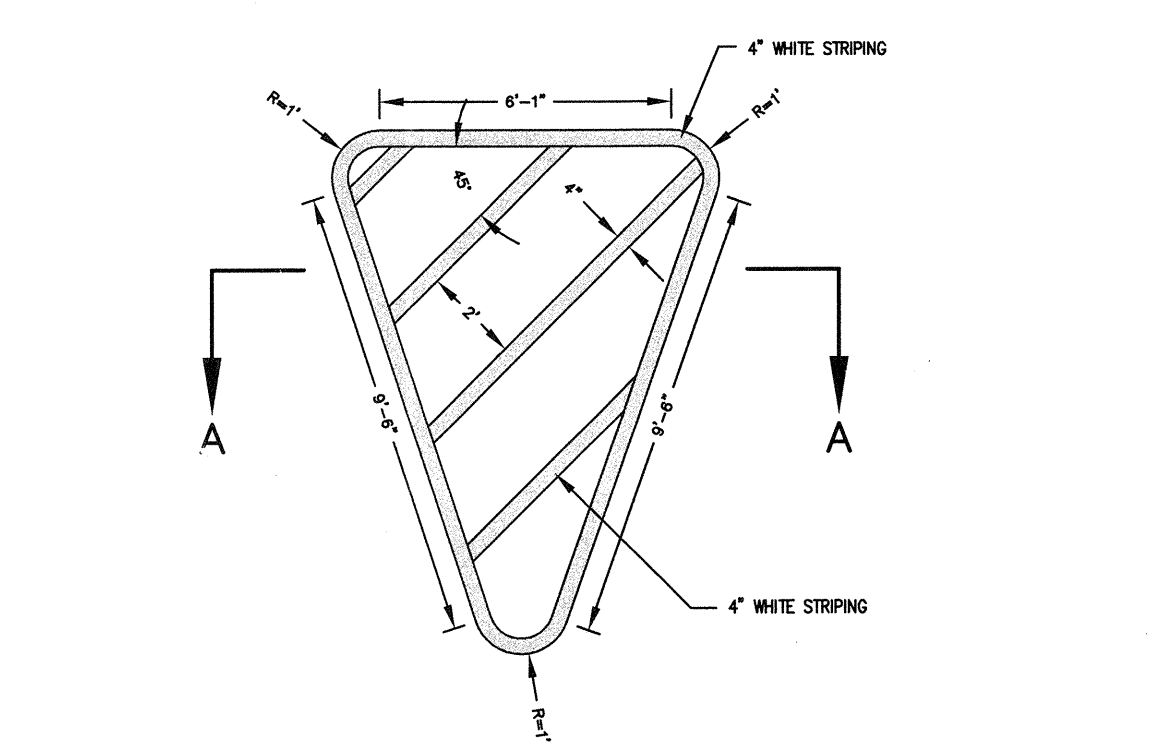


RAISED CONCRETE ISLAND DETAIL

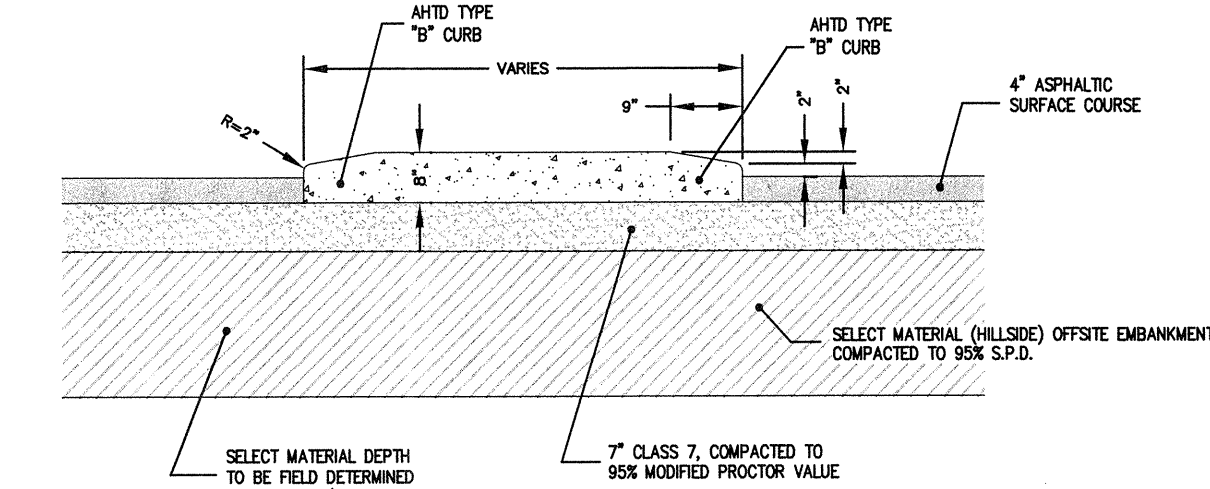


SECTION A-A

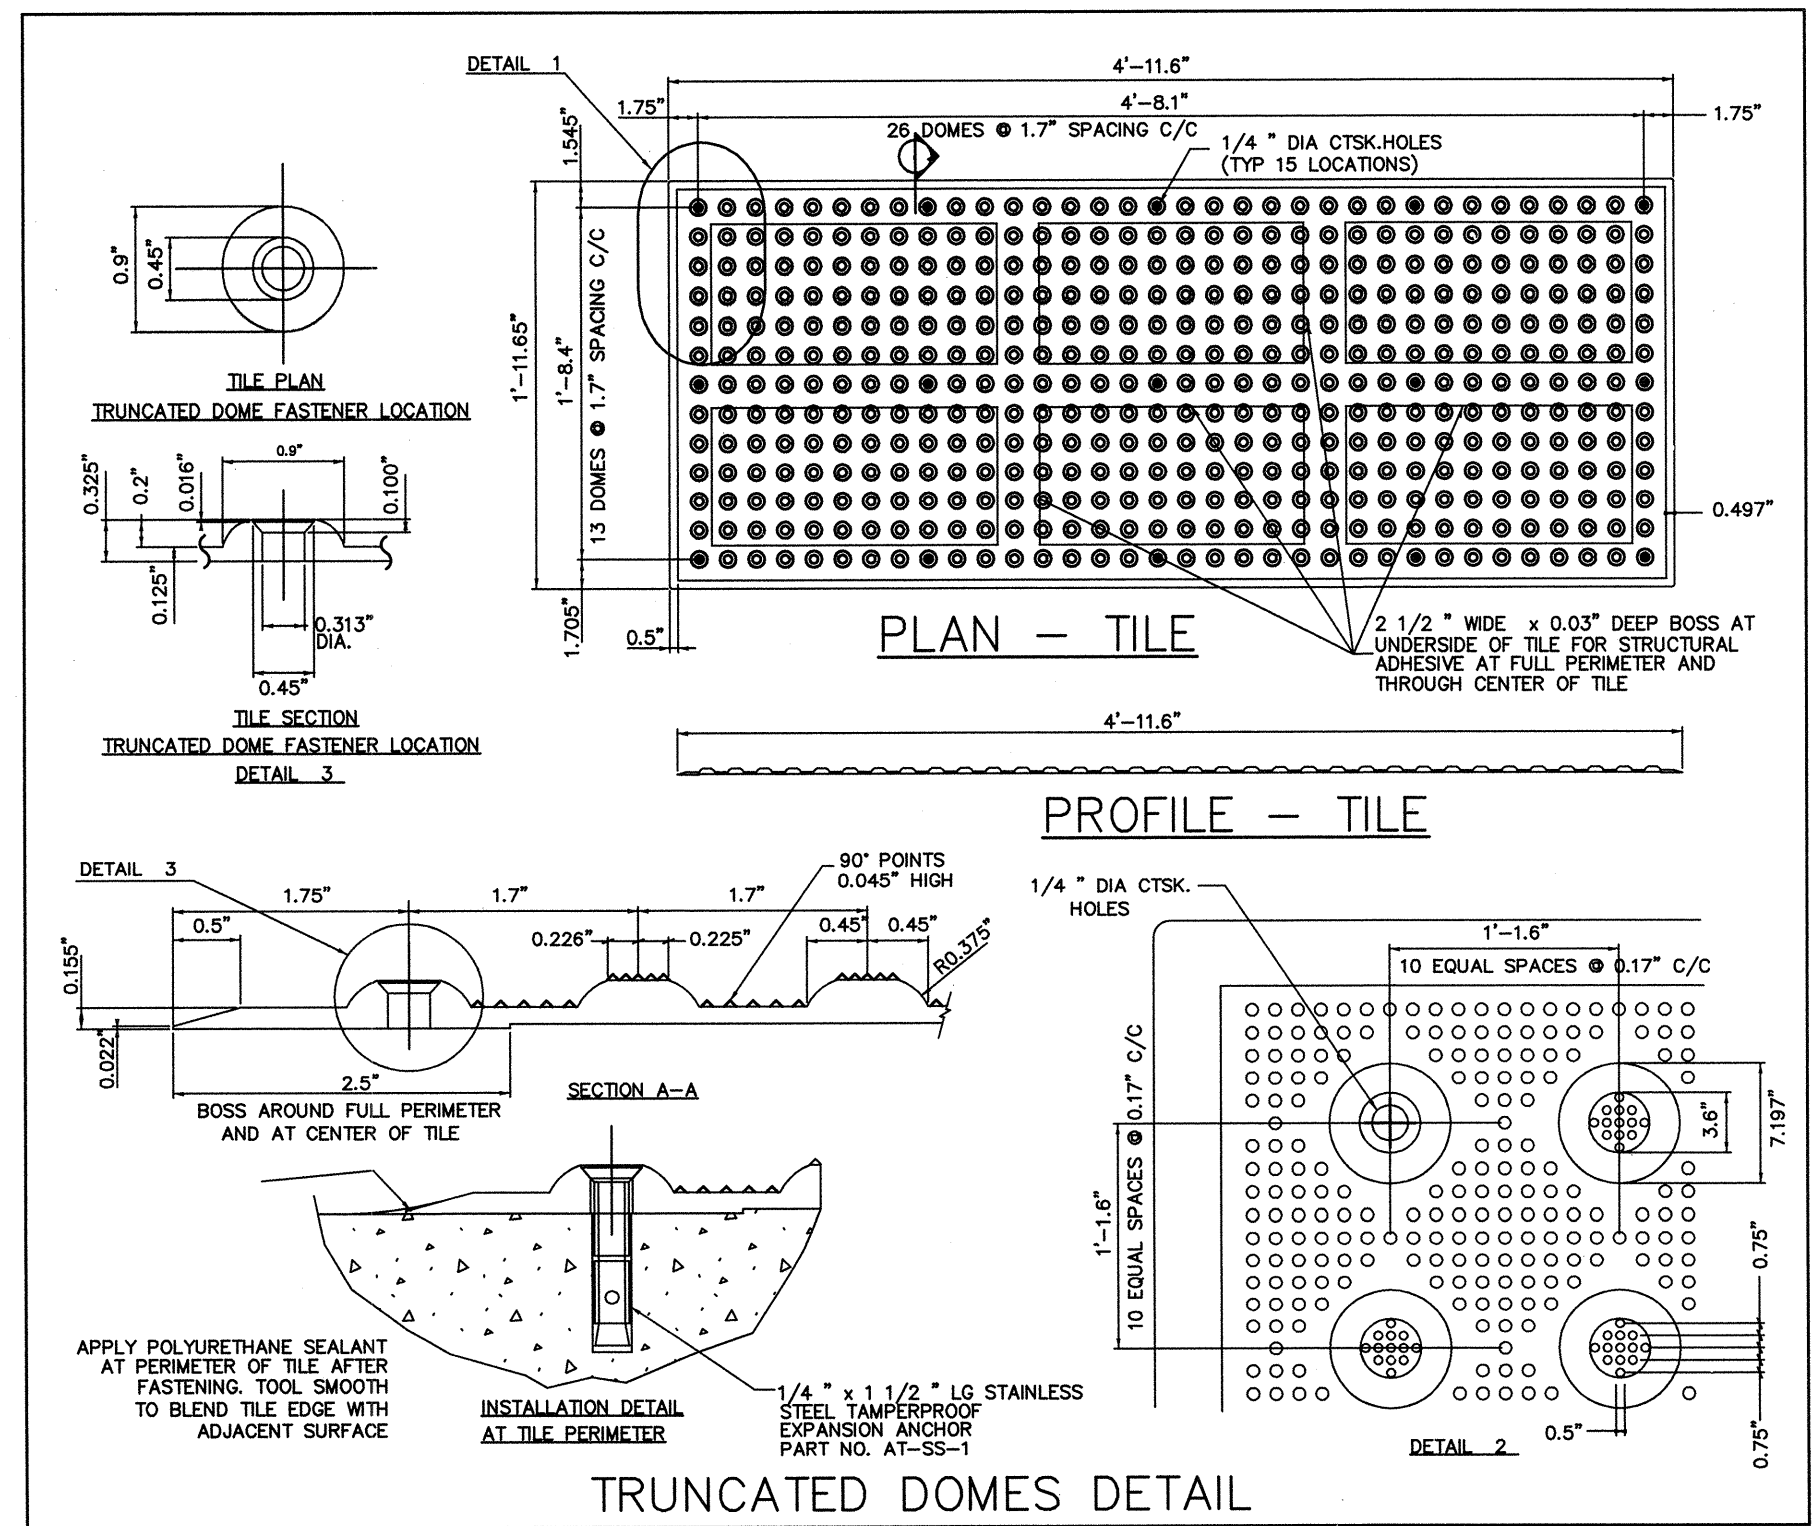


TRUNCATED DOMES DETAIL

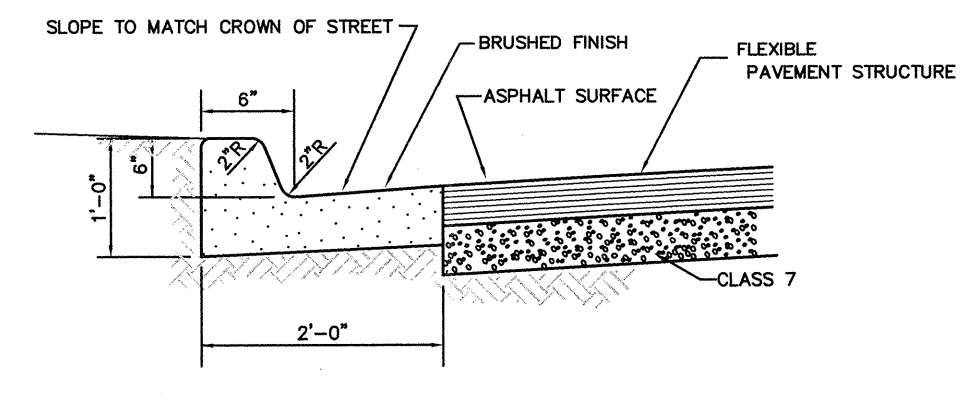


STANDARD
CONCRETE CURB & GUTTER

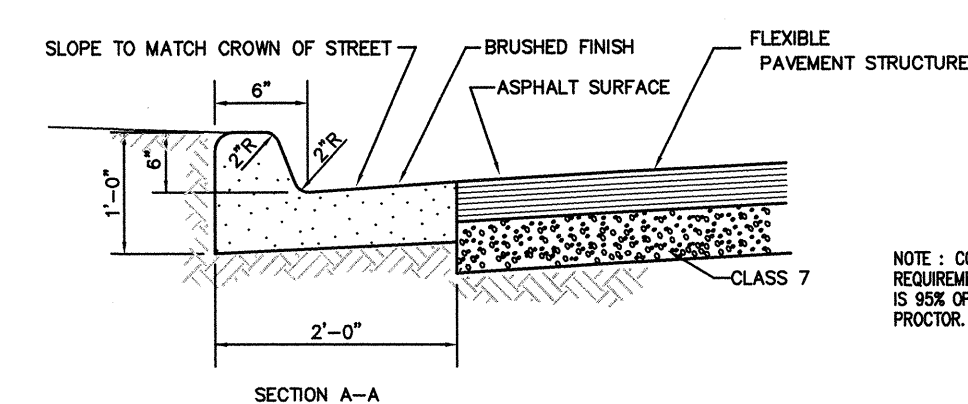

CURB TURNDOWN DETAIL

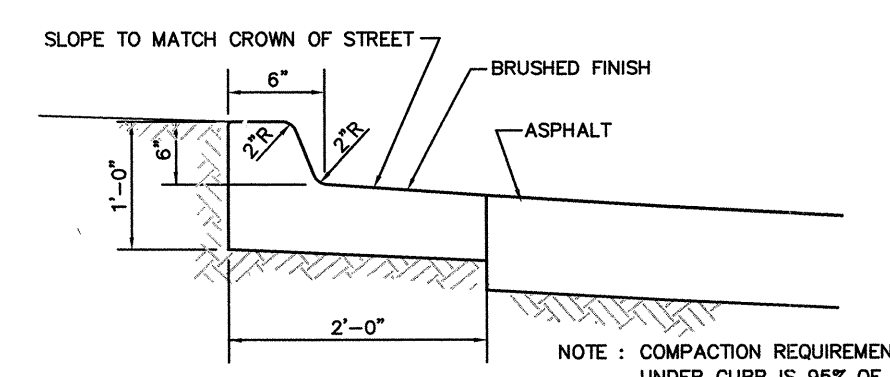

CONCRETE
SPILL CURB & GUTTER

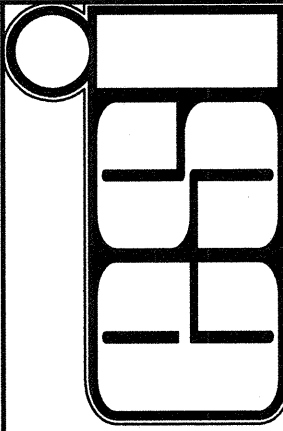


ENGINEERING SERVICES
INCORPORATED
CONSULTING ENGINEERS AND SURVEYORS
1207 SOUTH OLD MISSOURI RD.
SPRINGDALE, ARKANSAS 72764
P. 487-0000 FAX. 487-0001
E. 487-0000 WWW. HARPSTSTORES.COM


TYPICAL DETAILS
HARP'S FOOD STORES, INC.
JONESBORO, ARKANSAS

REVISION	DATE	DESCRIPTION


SCALE: NONE
DATE: JAN. 2011
ENGINEER: BSW
DRAWN BY: BSW
W.O. # 10917

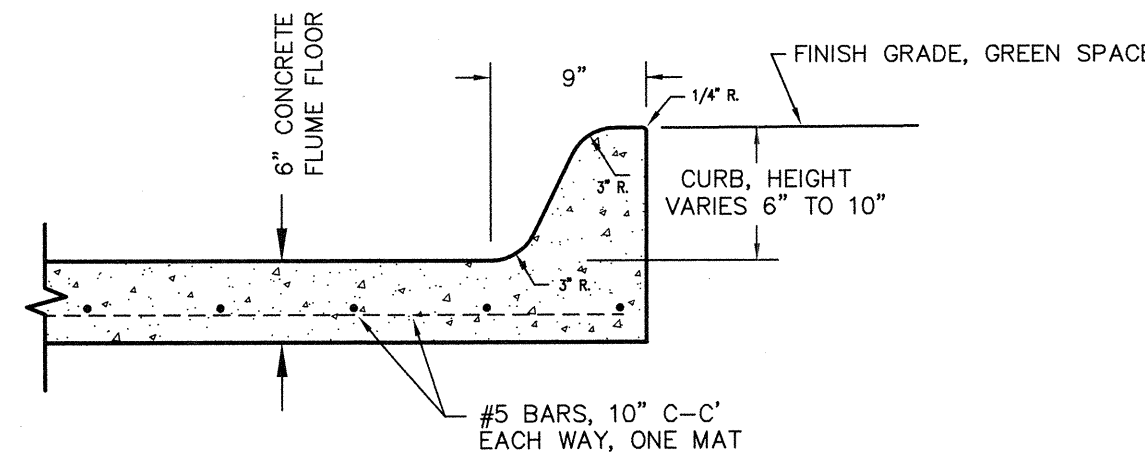

FLUME CURB DETAIL

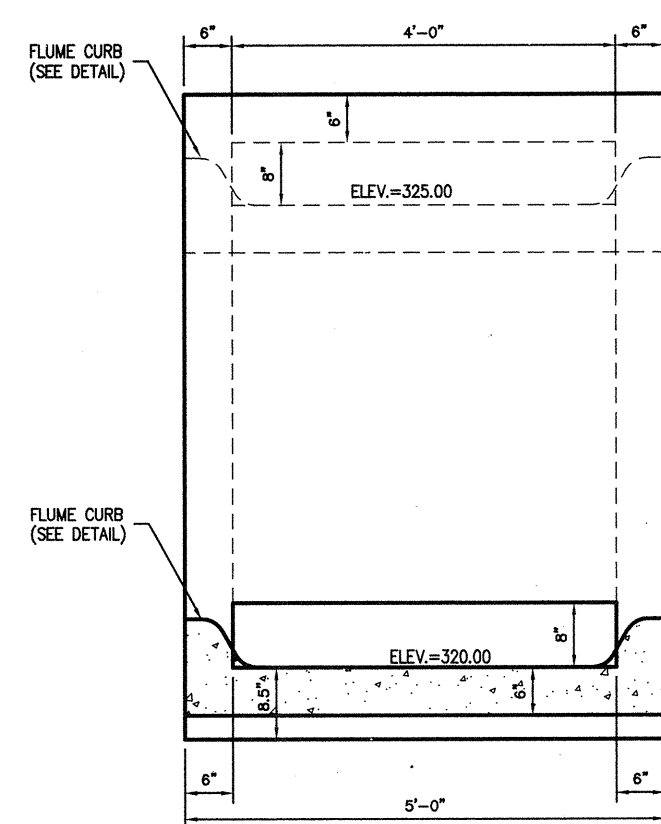


SECTION B-B

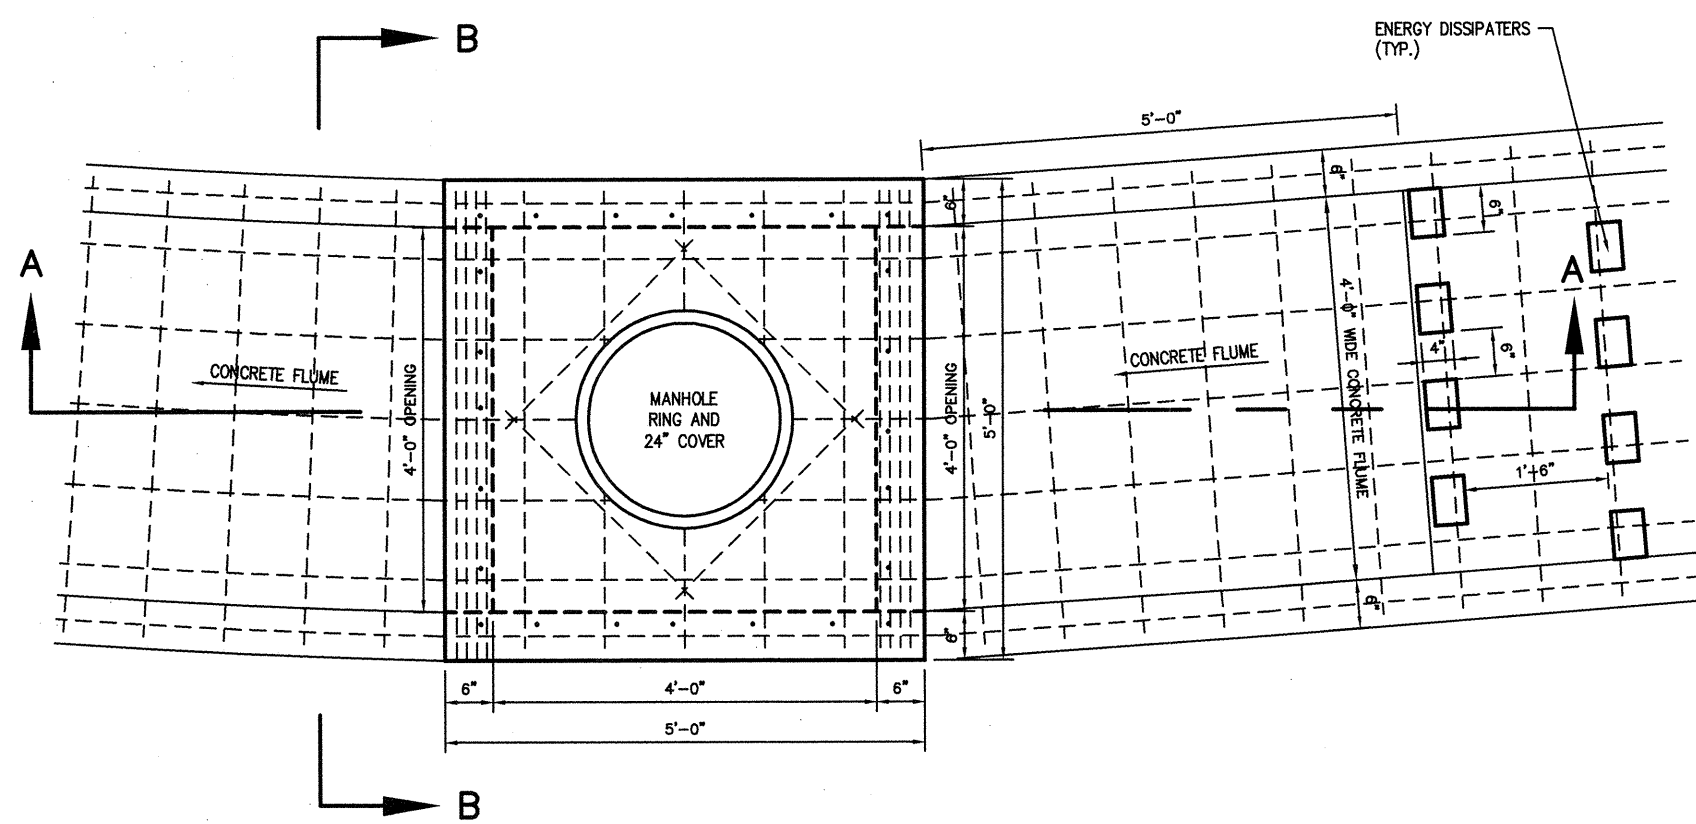


PLAN

NOTES:
ALL REINFORCING TO BE #5 BAR GRID @ 10" O.C. E.W. EXCEPT WHERE ALLOWANCES MUST BE MADE FOR PIPES, OPENING, OR MANHOLE RING.
NEOPRENE-COATED STEEL STEPS ARE TO BE INSTALLED IN ALL DROP INLETS AND JUNCTION BOXES WITH A DEPTH OF 4'-0" OR GREATER. STEP SPACING TO BE 12".

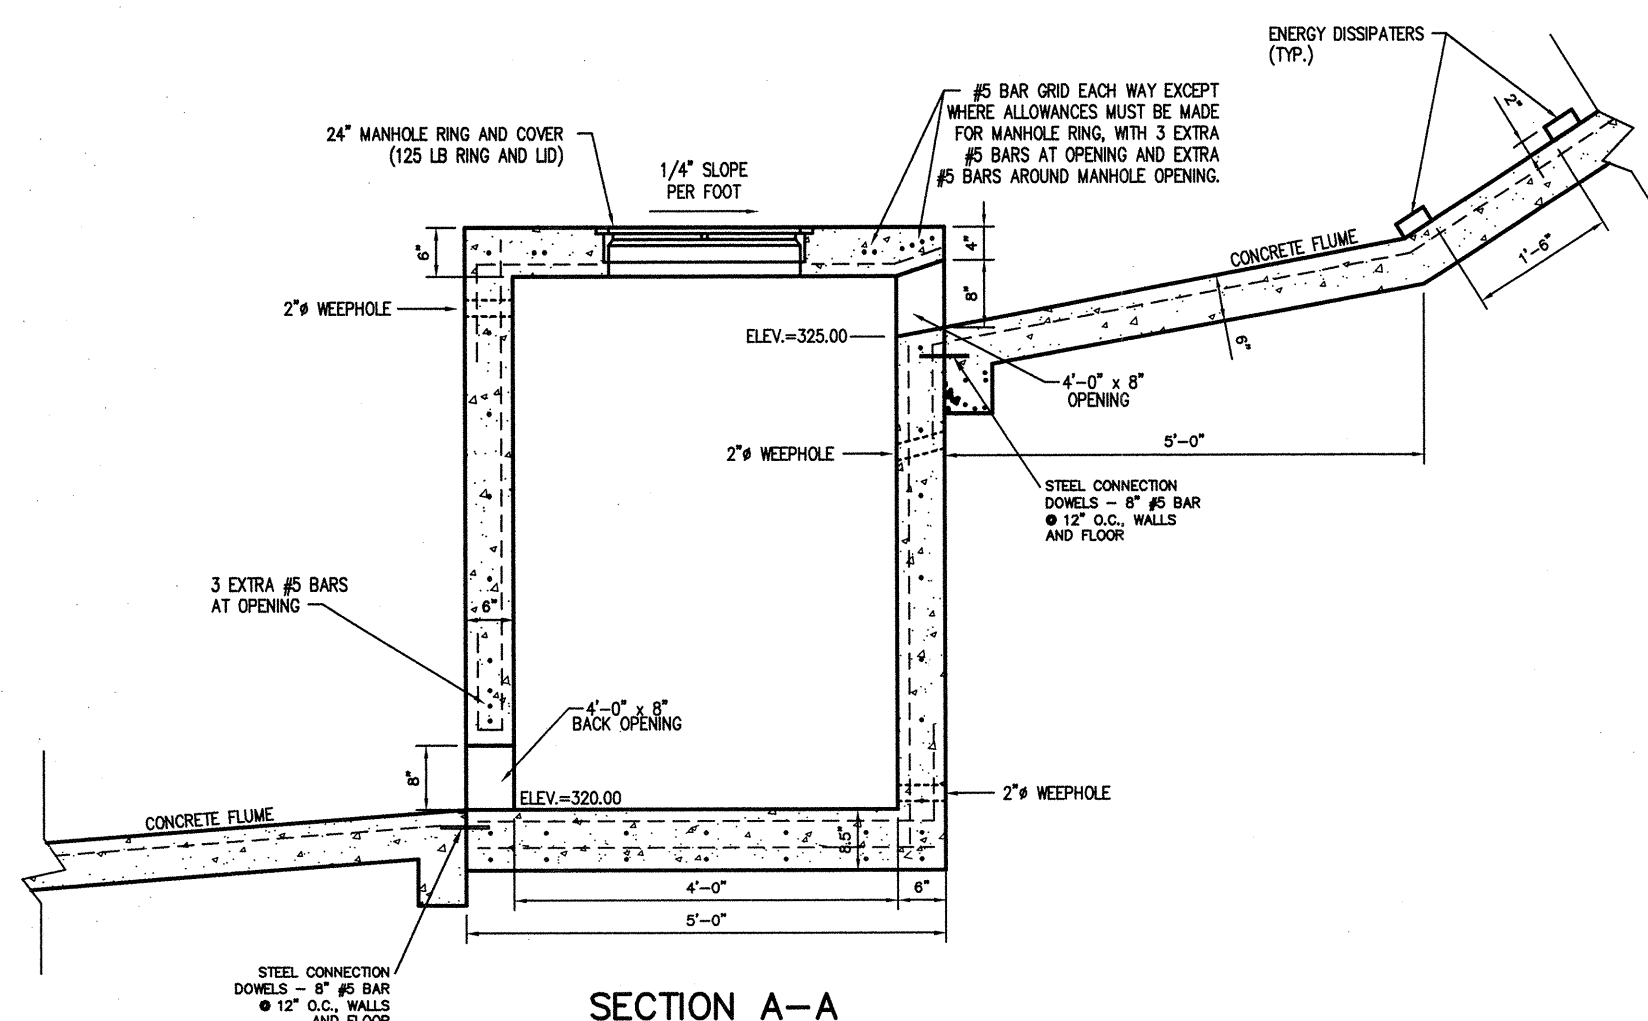


SECTION A-A

DROP INLET #1

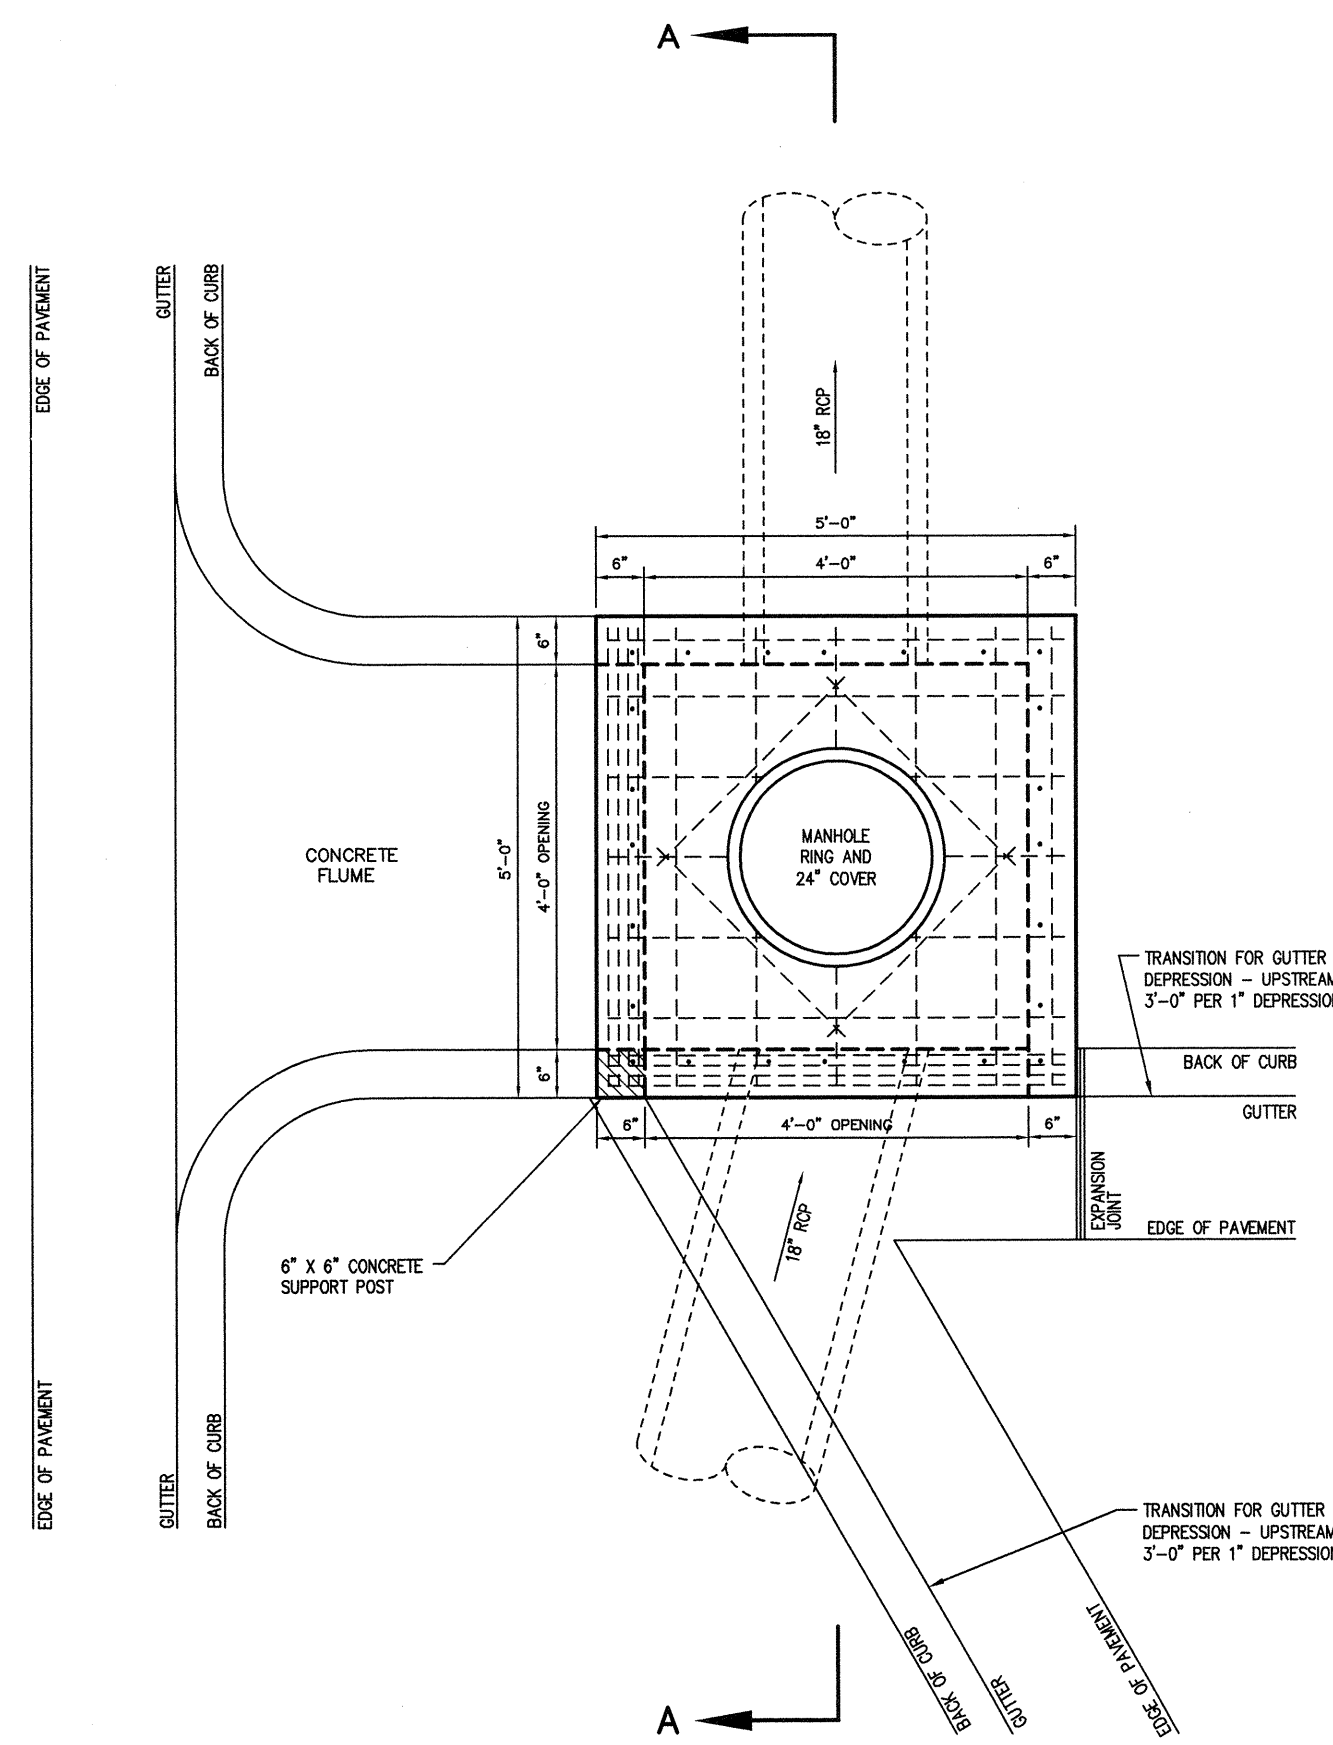


PLAN

NOTES:
ALL REINFORCING TO BE #5 BAR GRID @ 10" O.C. E.W. EXCEPT WHERE ALLOWANCES MUST BE MADE FOR PIPES, OPENING, OR MANHOLE RING.
NEOPRENE-COATED STEEL STEPS ARE TO BE INSTALLED IN ALL DROP INLETS AND JUNCTION BOXES WITH A DEPTH OF 4'-0" OR GREATER. STEP SPACING TO BE 12".

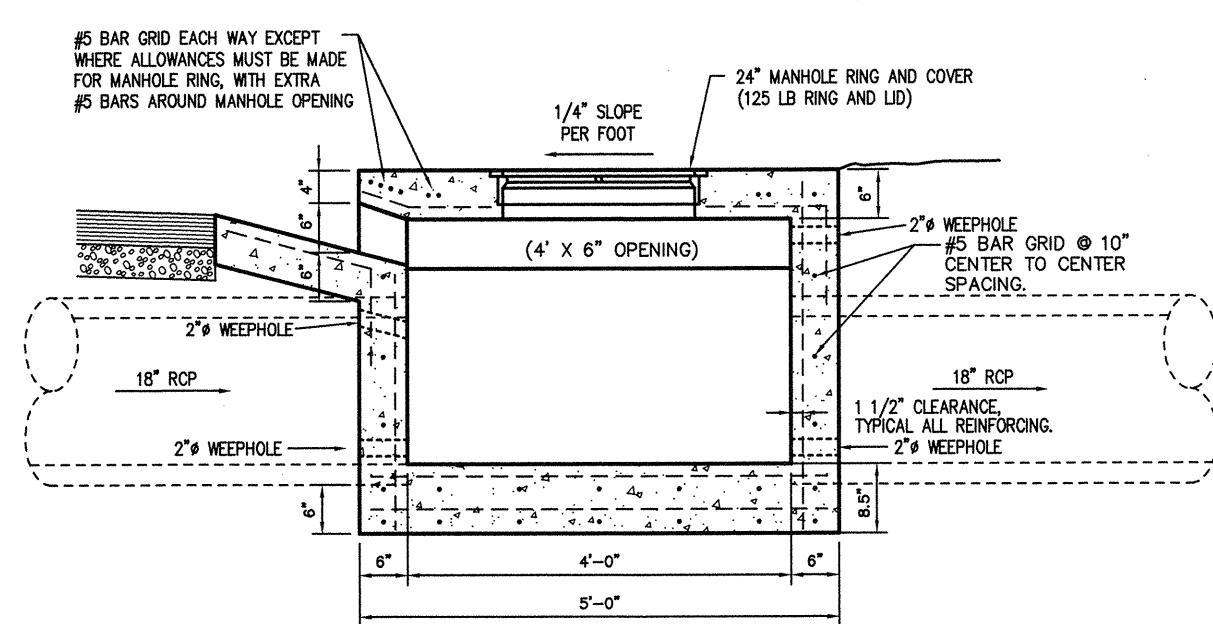


SECTION A-A

DROP INLET # 2
LINE # 1

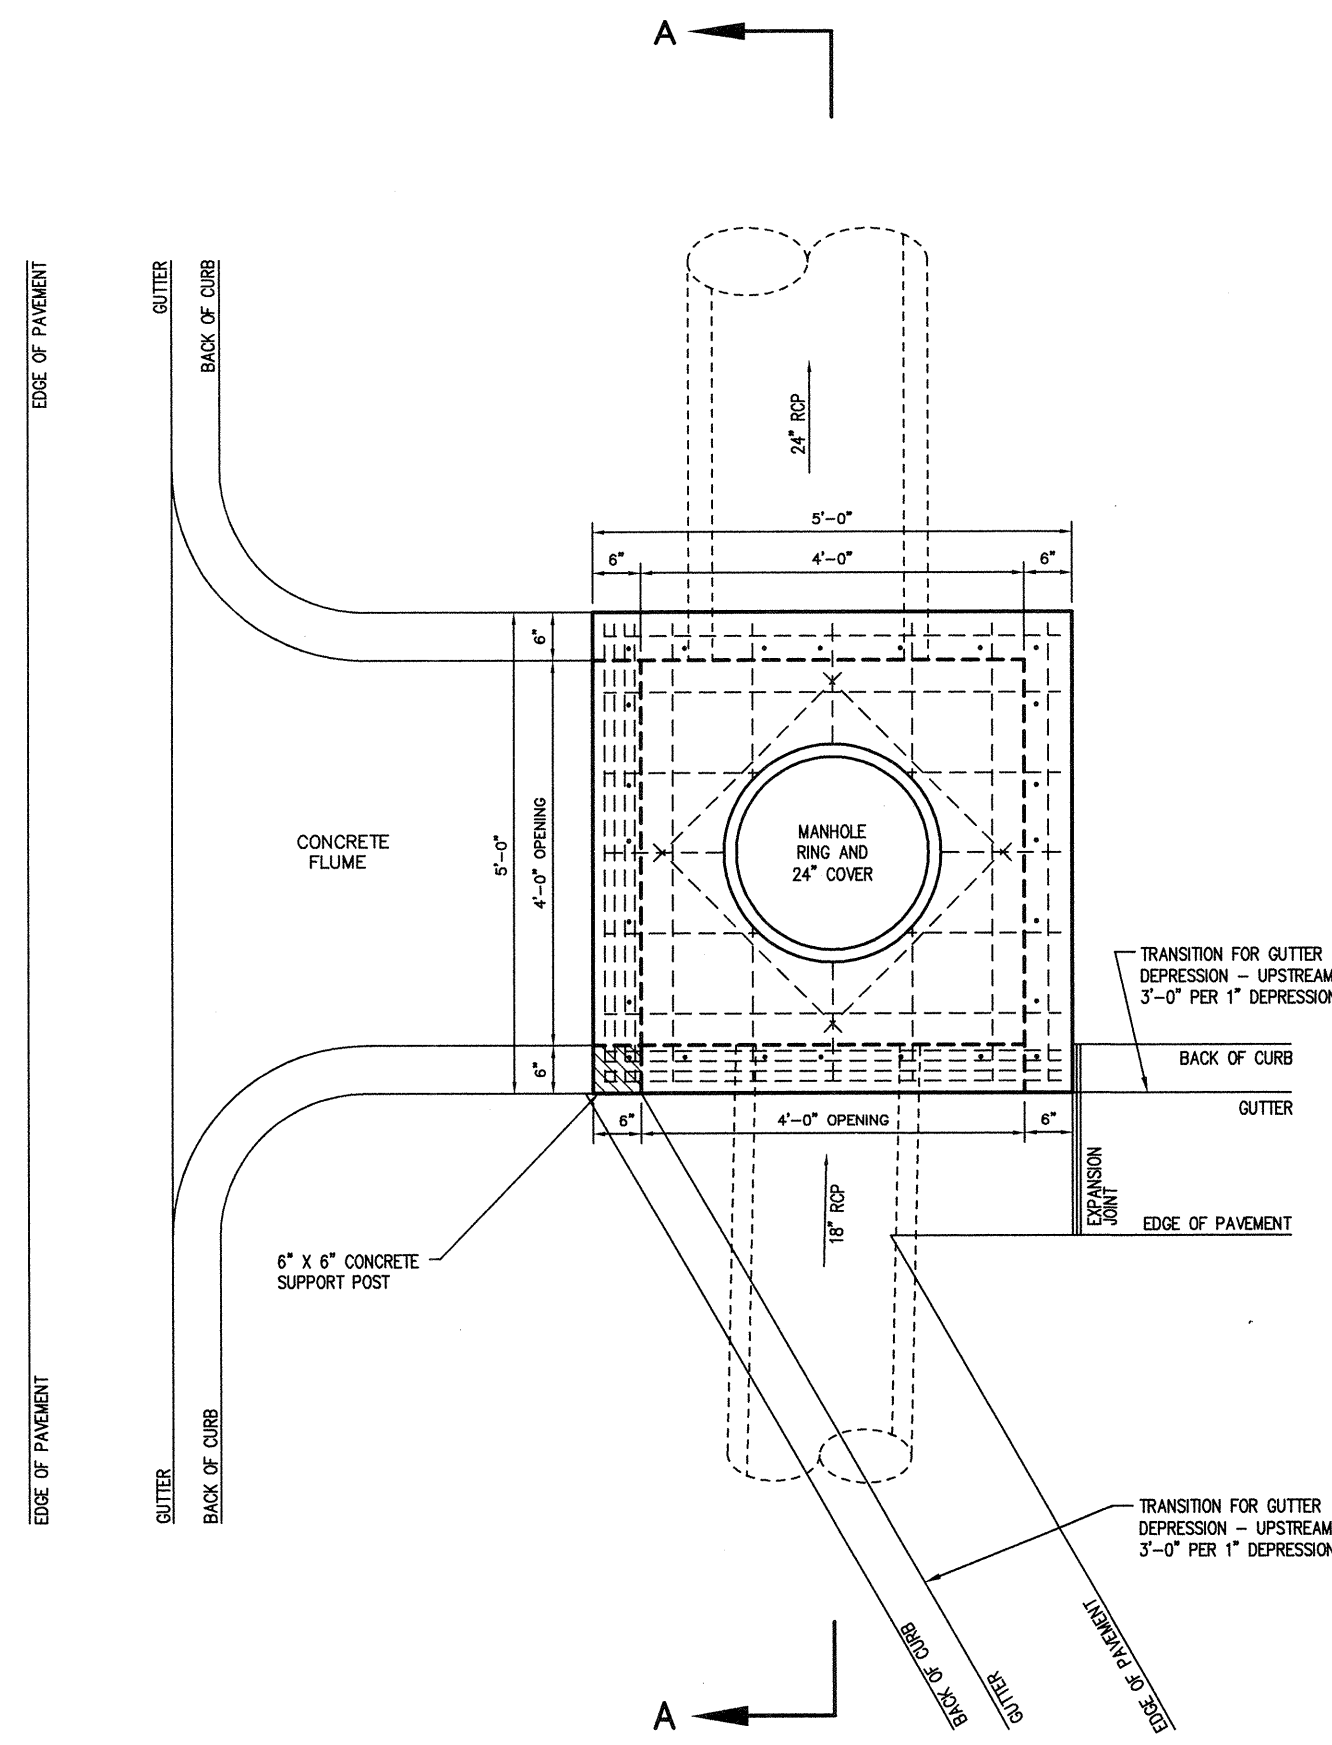


PLAN

NOTES:
ALL REINFORCING TO BE #5 BAR GRID @ 10" O.C. E.W. EXCEPT WHERE ALLOWANCES MUST BE MADE FOR PIPES, OPENING, OR MANHOLE RING.
NEOPRENE-COATED STEEL STEPS ARE TO BE INSTALLED IN ALL DROP INLETS AND JUNCTION BOXES WITH A DEPTH OF 4'-0" OR GREATER. STEP SPACING TO BE 12".

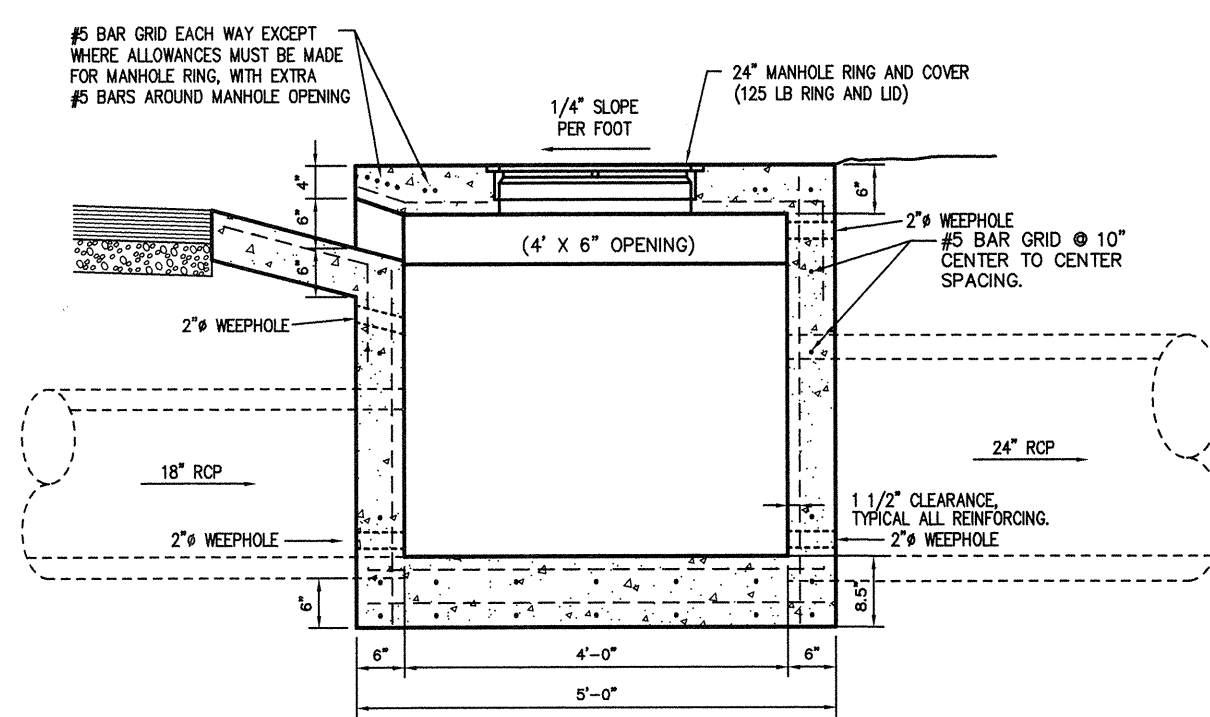


SECTION A-A

DROP INLET # 3
LINE # 1

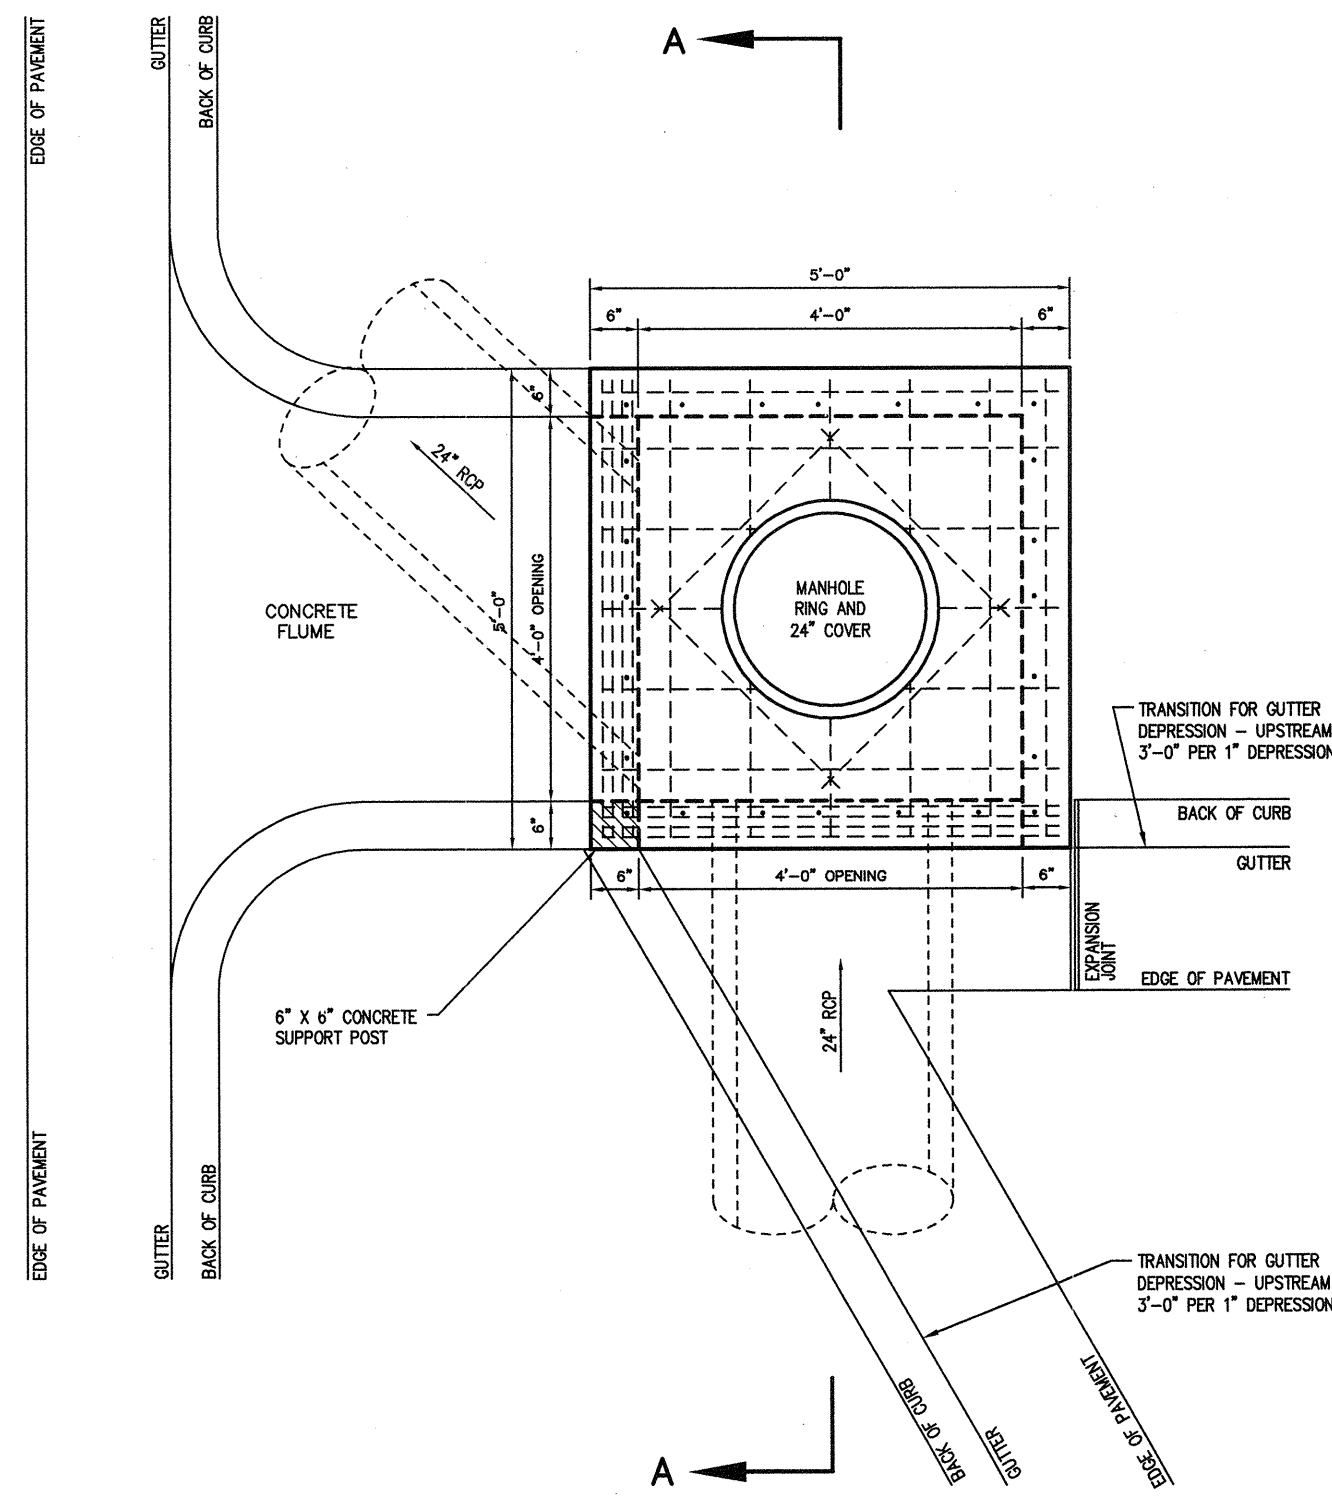


PLAN


NOTES:
ALL REINFORCING TO BE #5 BAR GRID @ 10" O.C. E.W. EXCEPT WHERE ALLOWANCES MUST BE MADE FOR PIPES, OPENING, OR MANHOLE RING.
NEOPRENE-COATED STEEL STEPS ARE TO BE INSTALLED IN ALL DROP INLETS AND JUNCTION BOXES WITH A DEPTH OF 4'-0" OR GREATER. STEP SPACING TO BE 12".

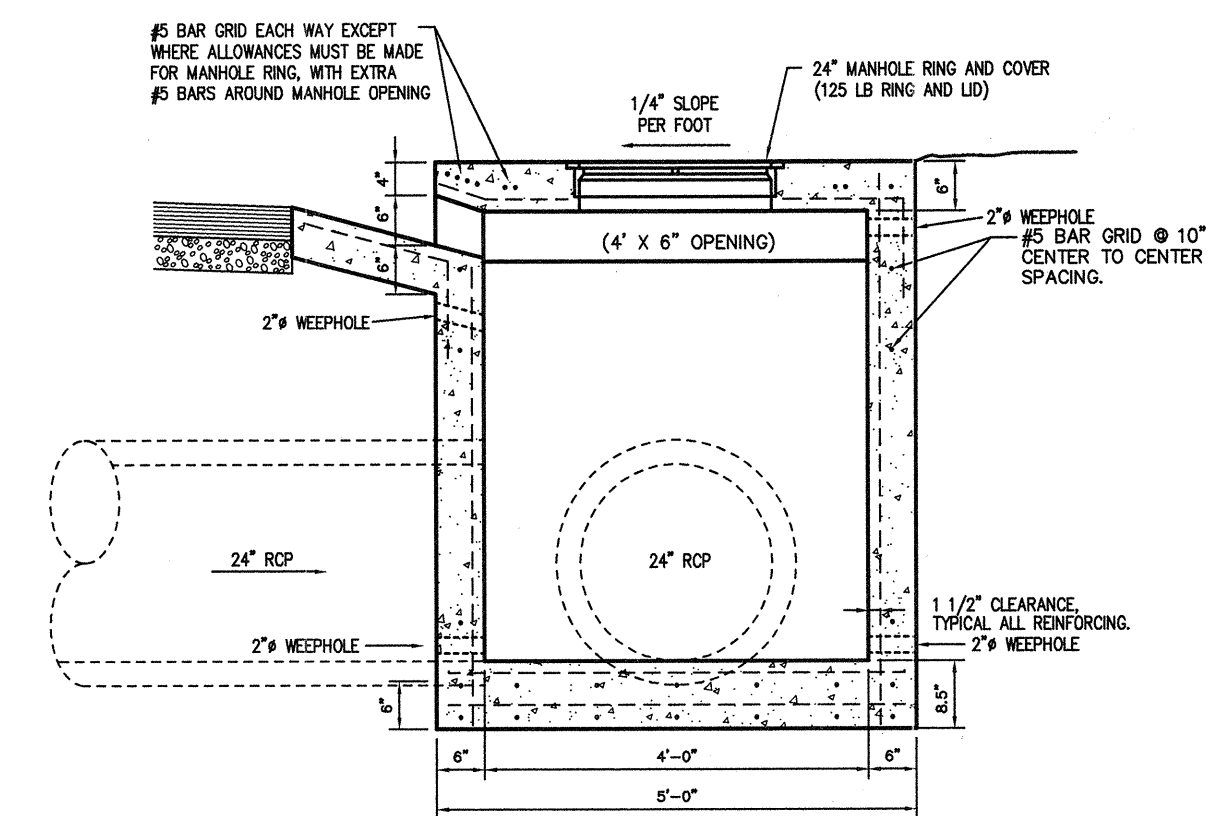



SECTION A-A

DROP INLET # 4
LINE # 1

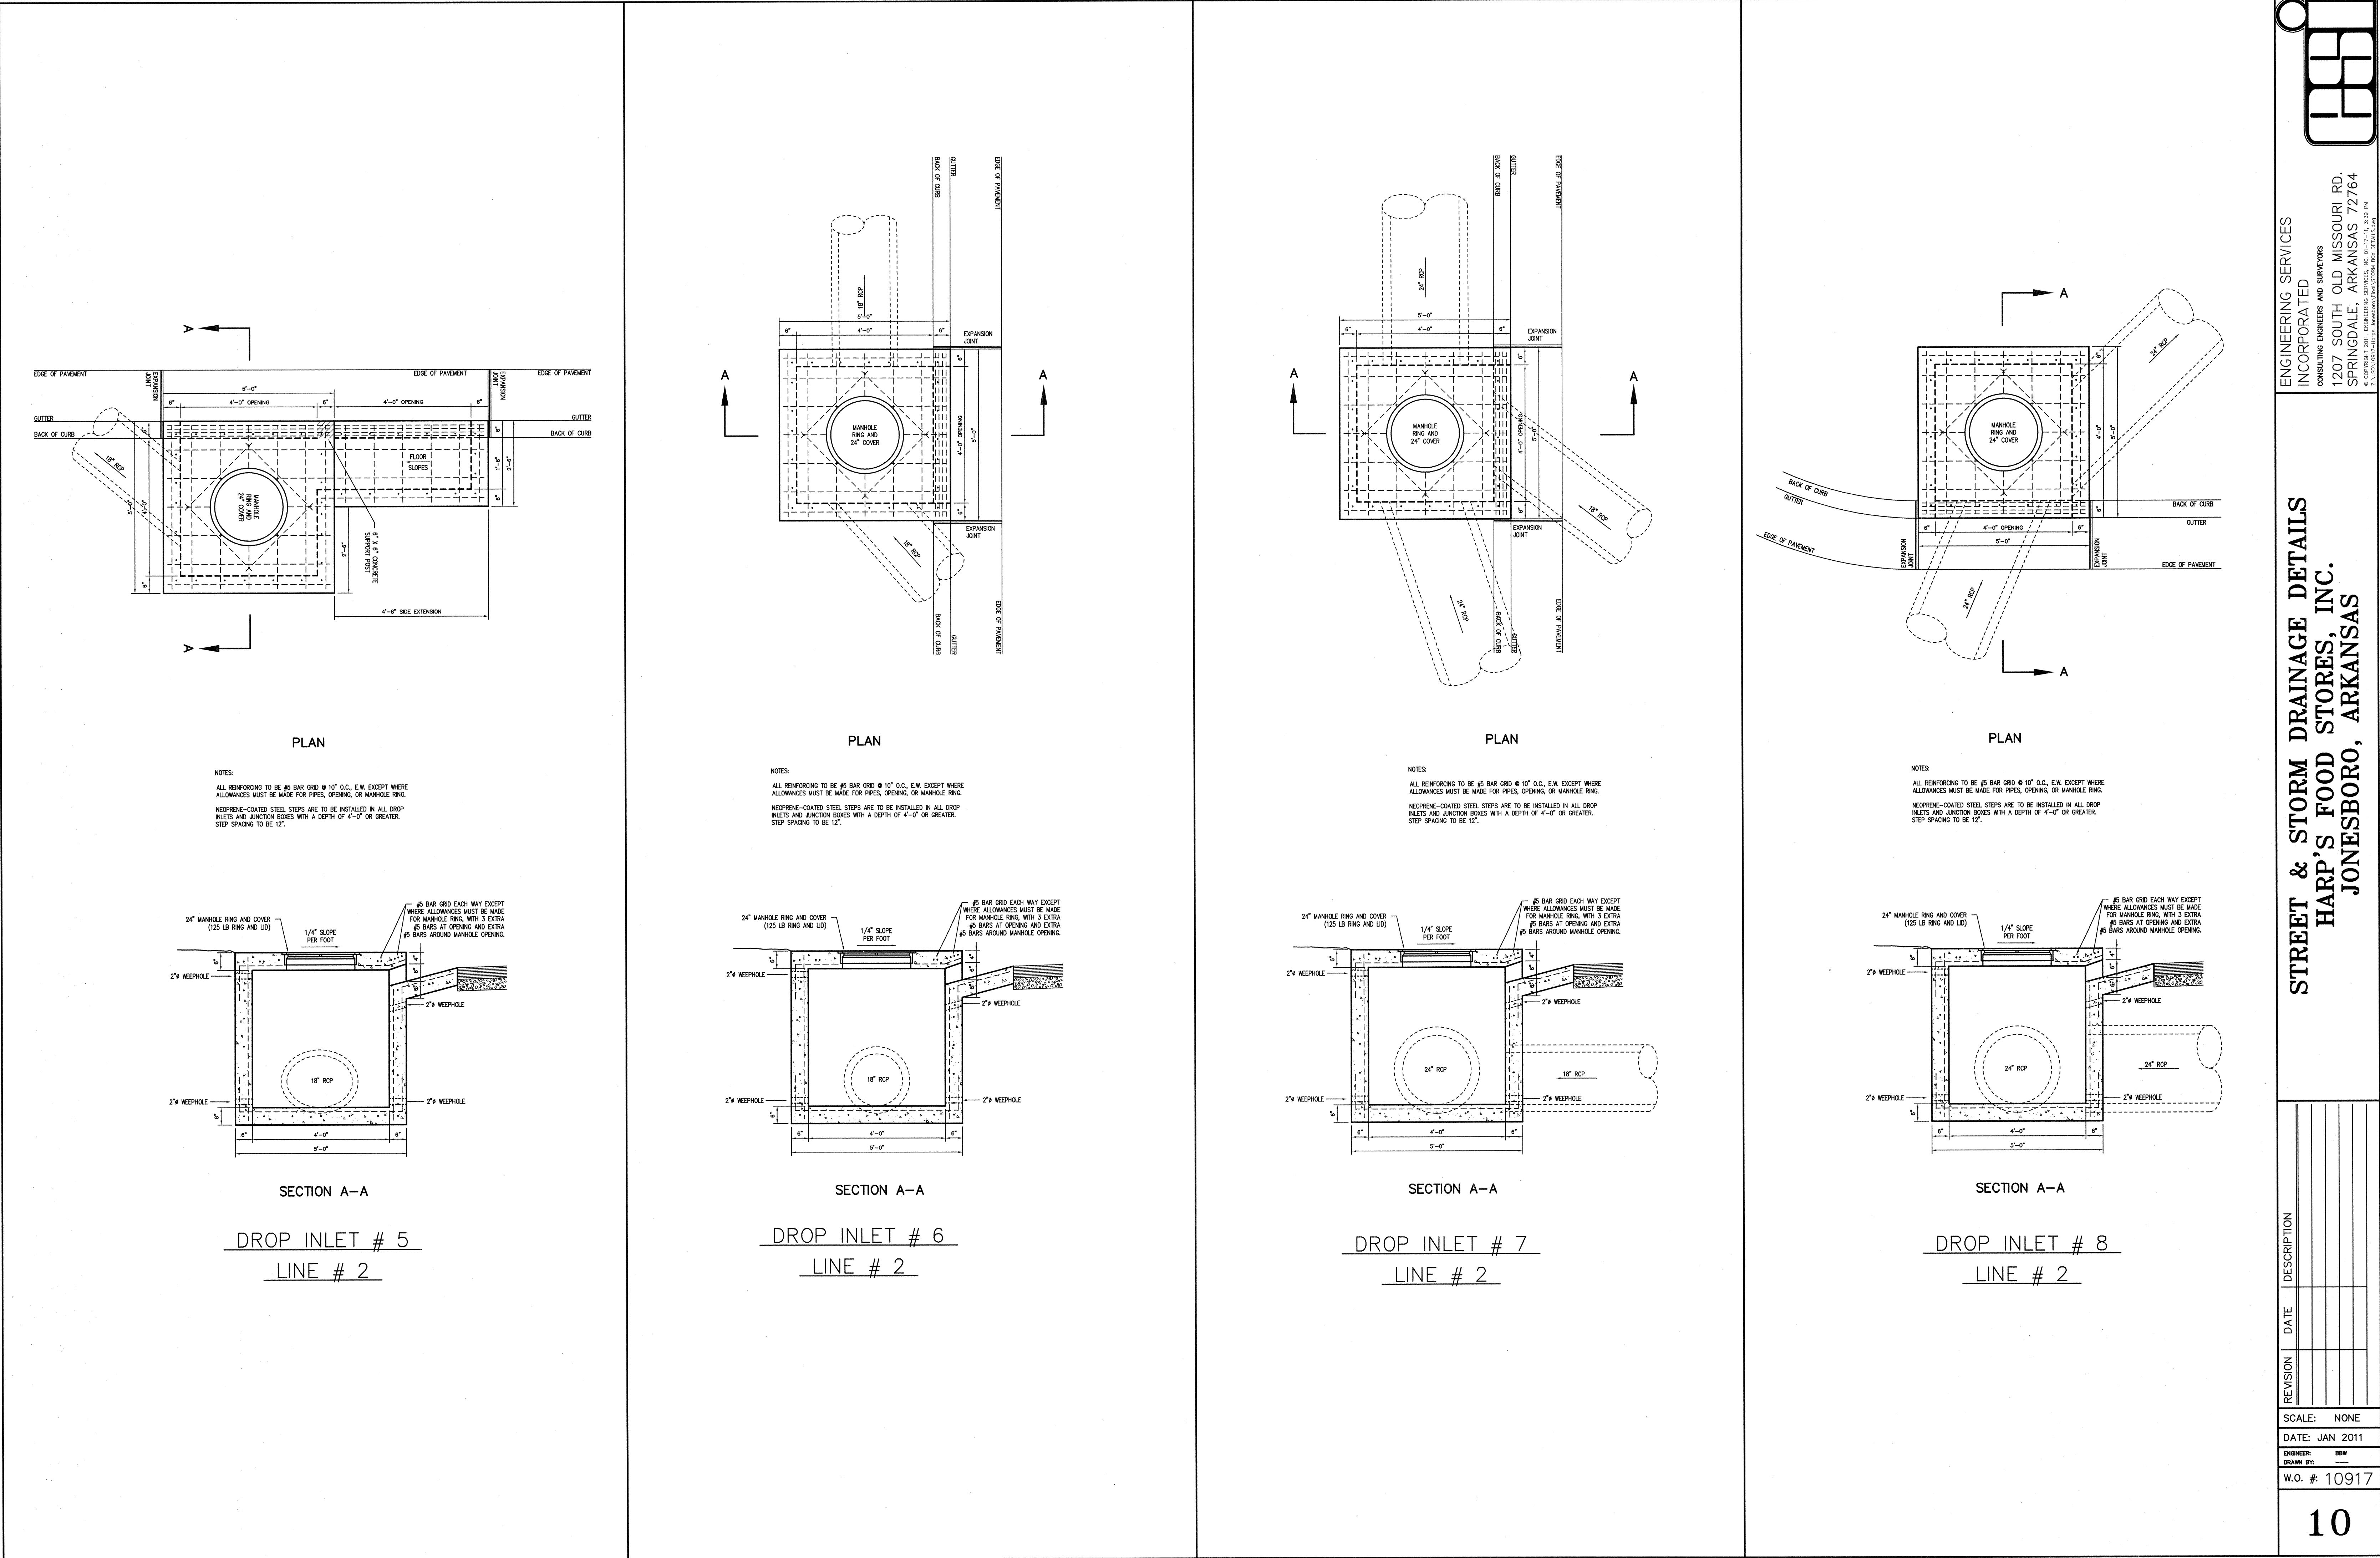

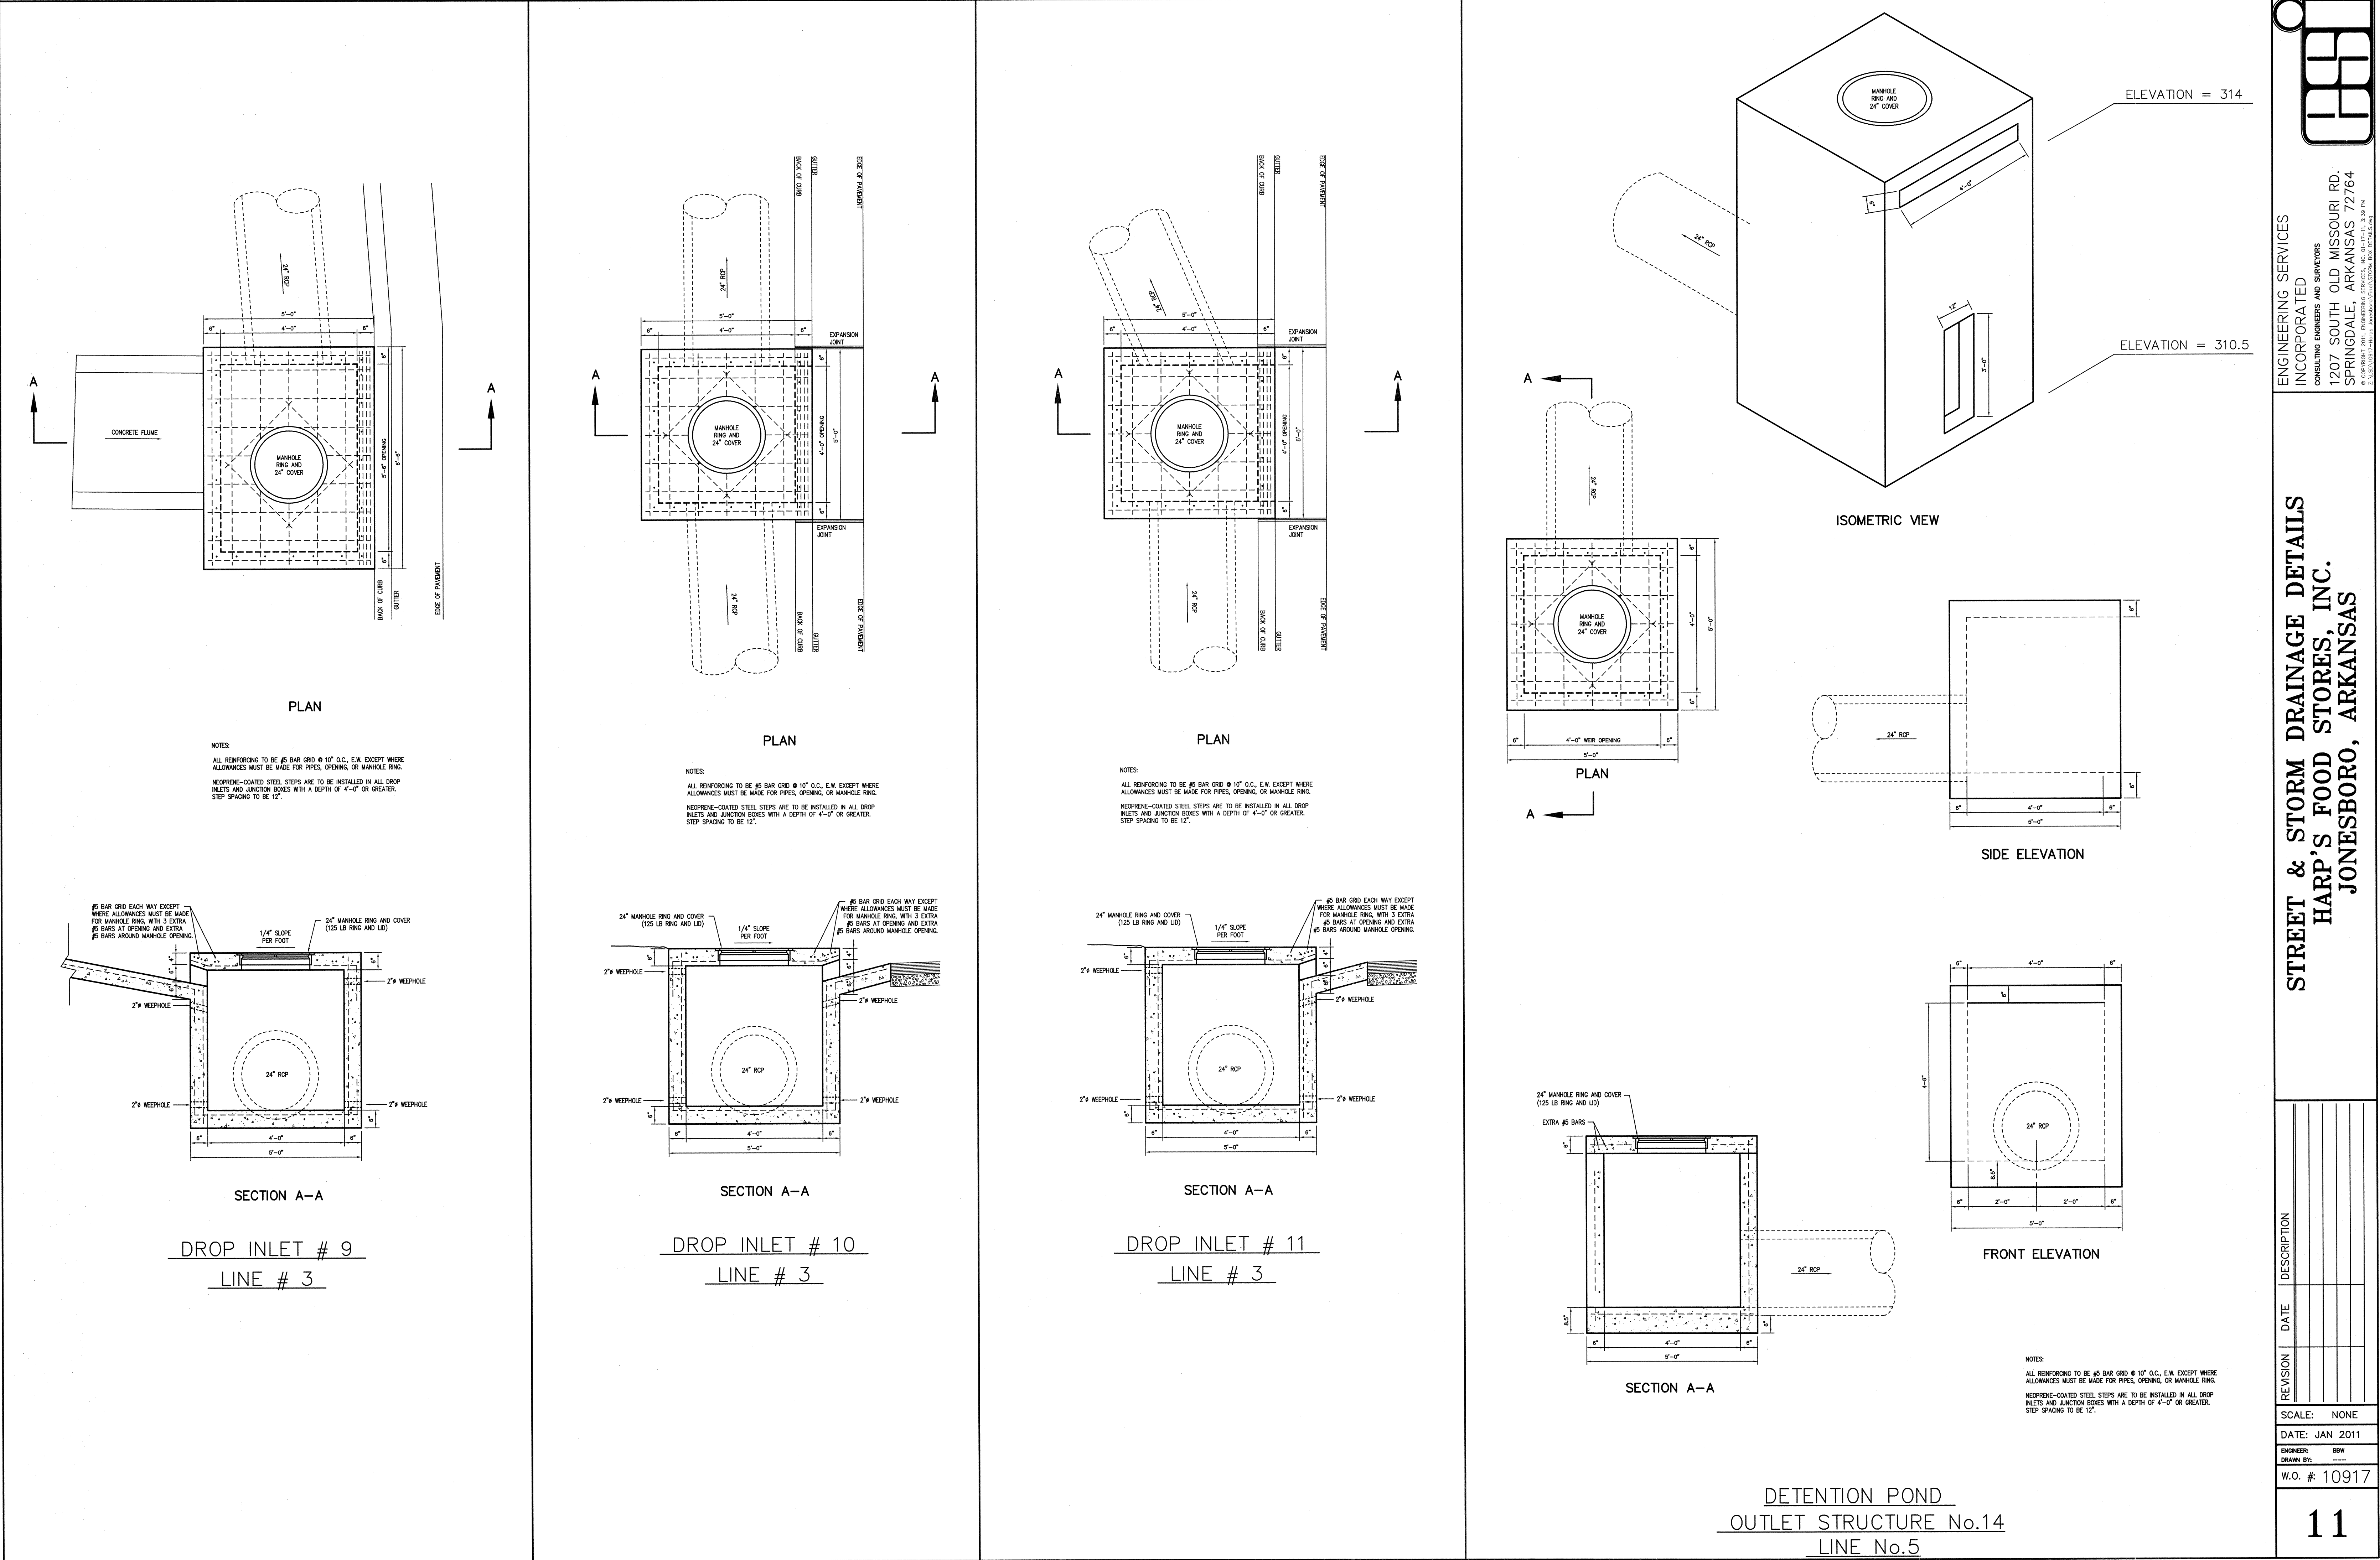

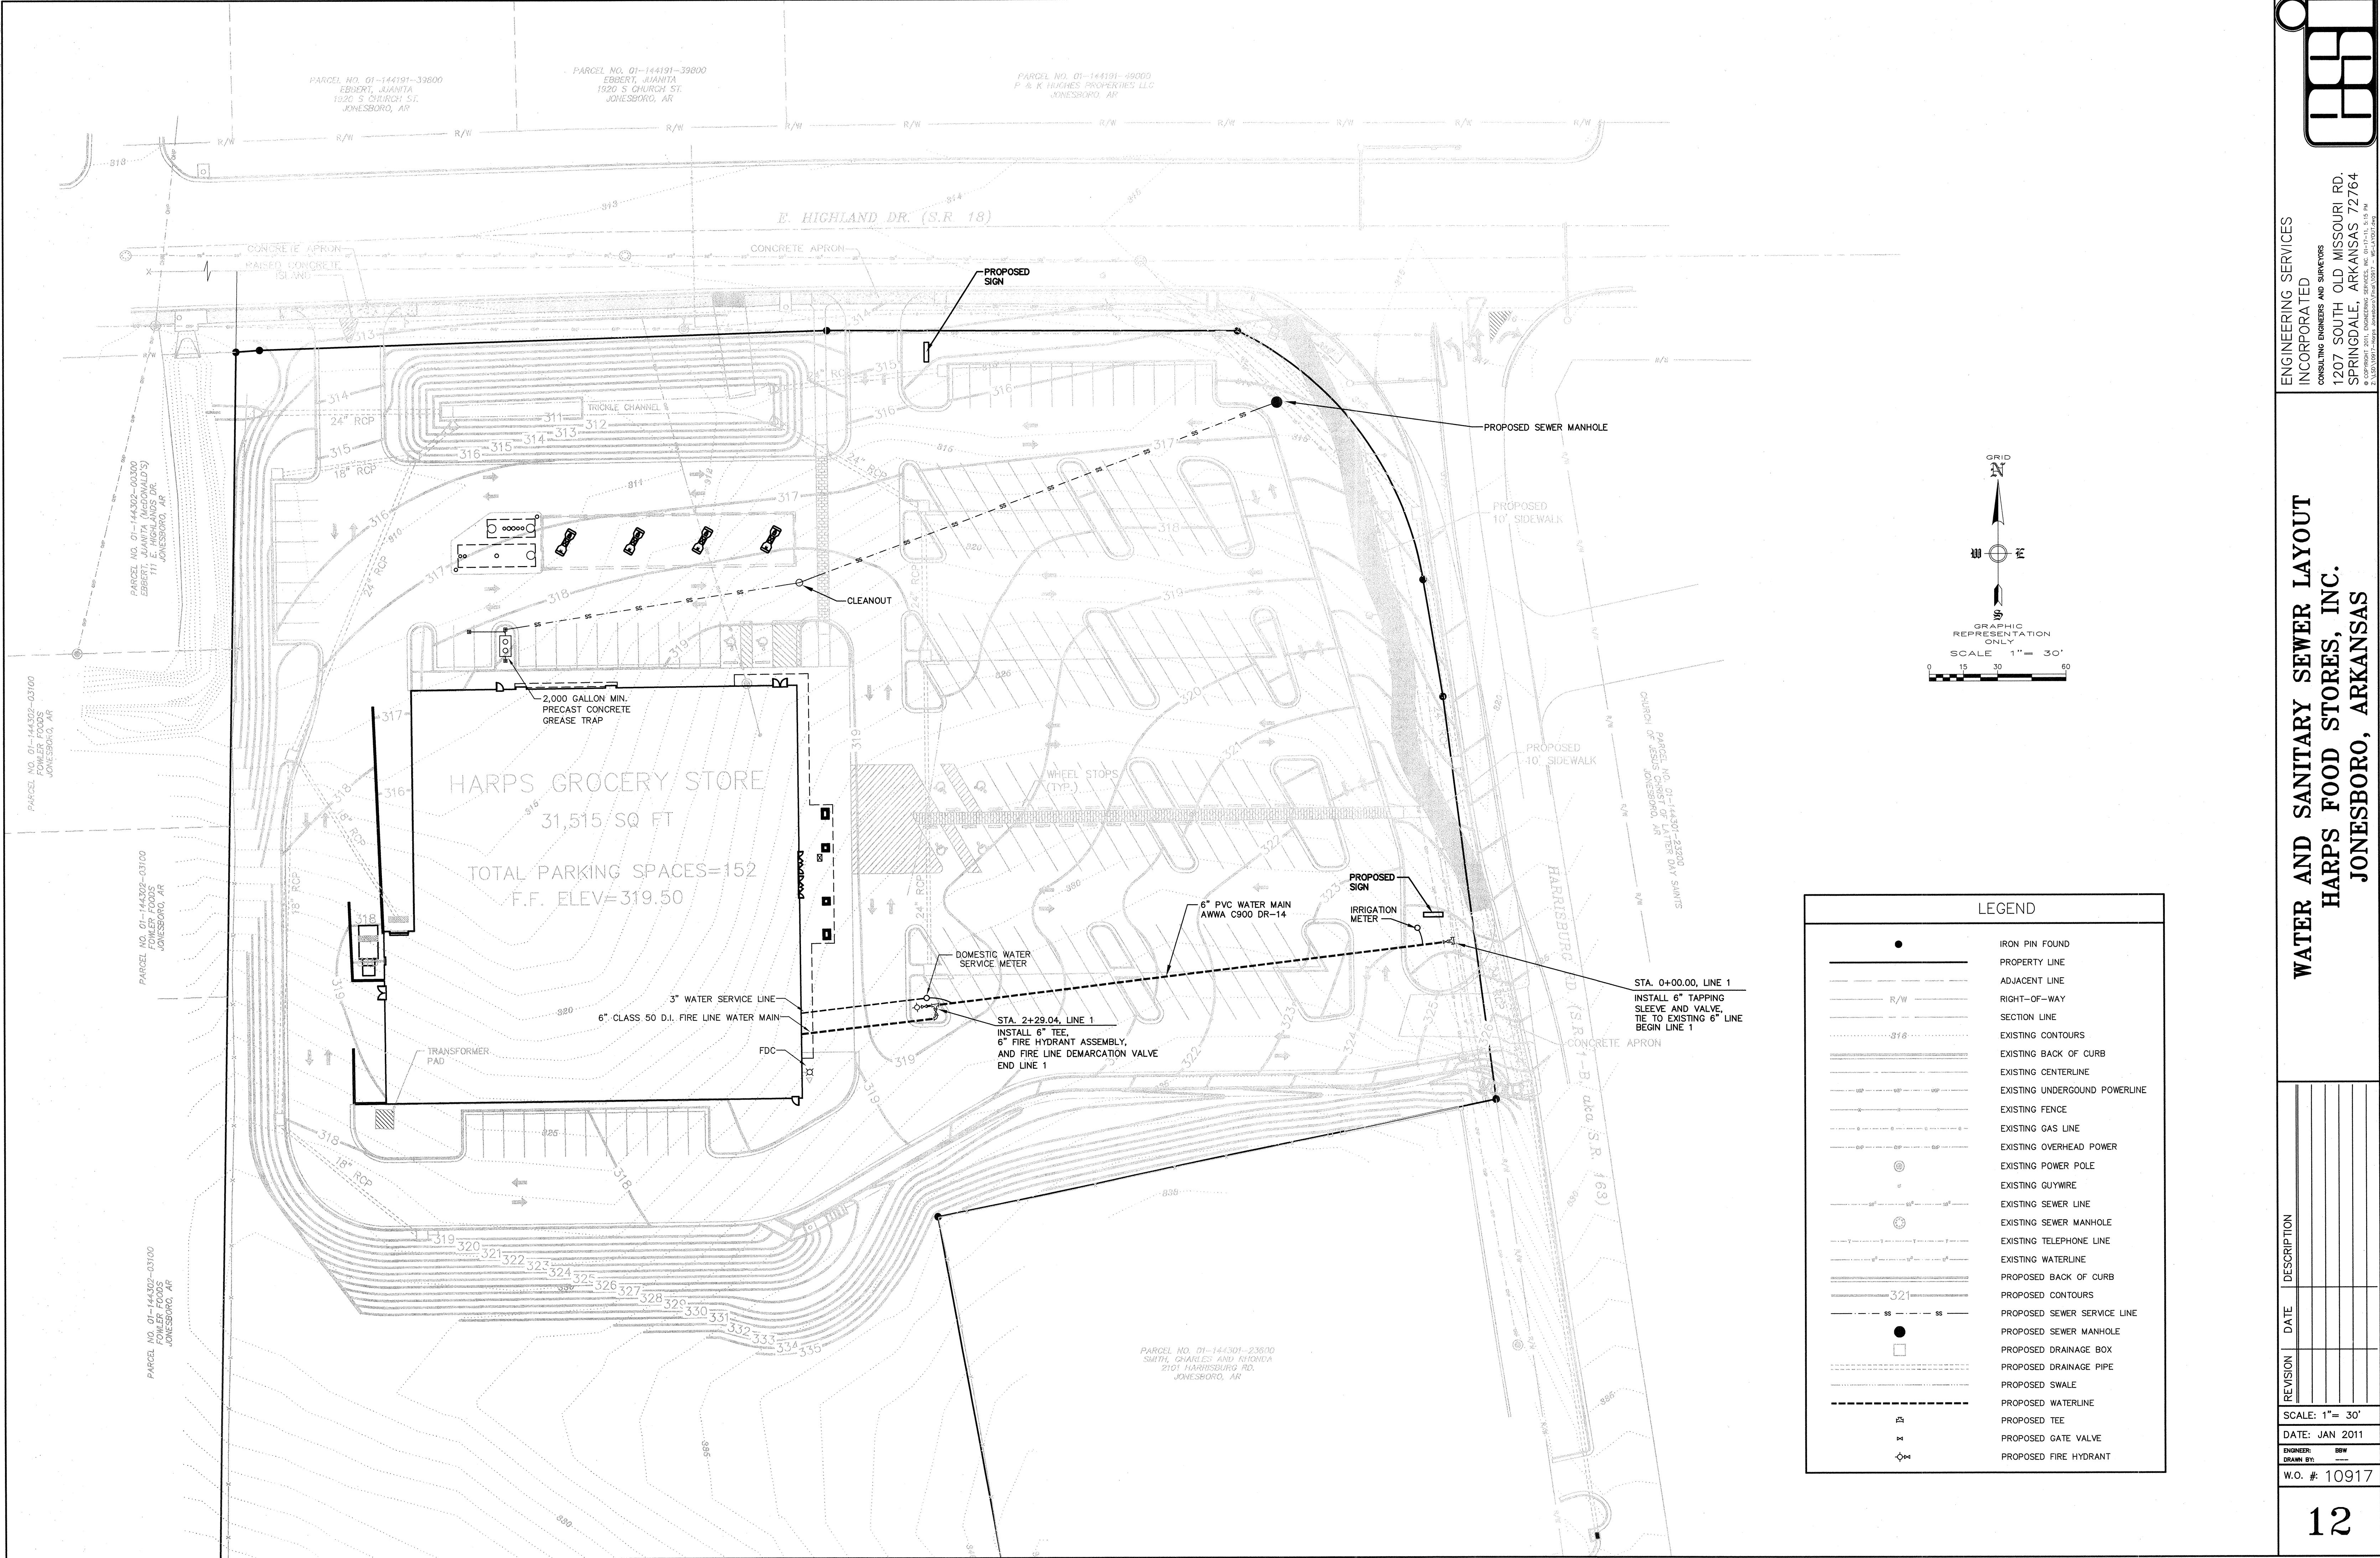

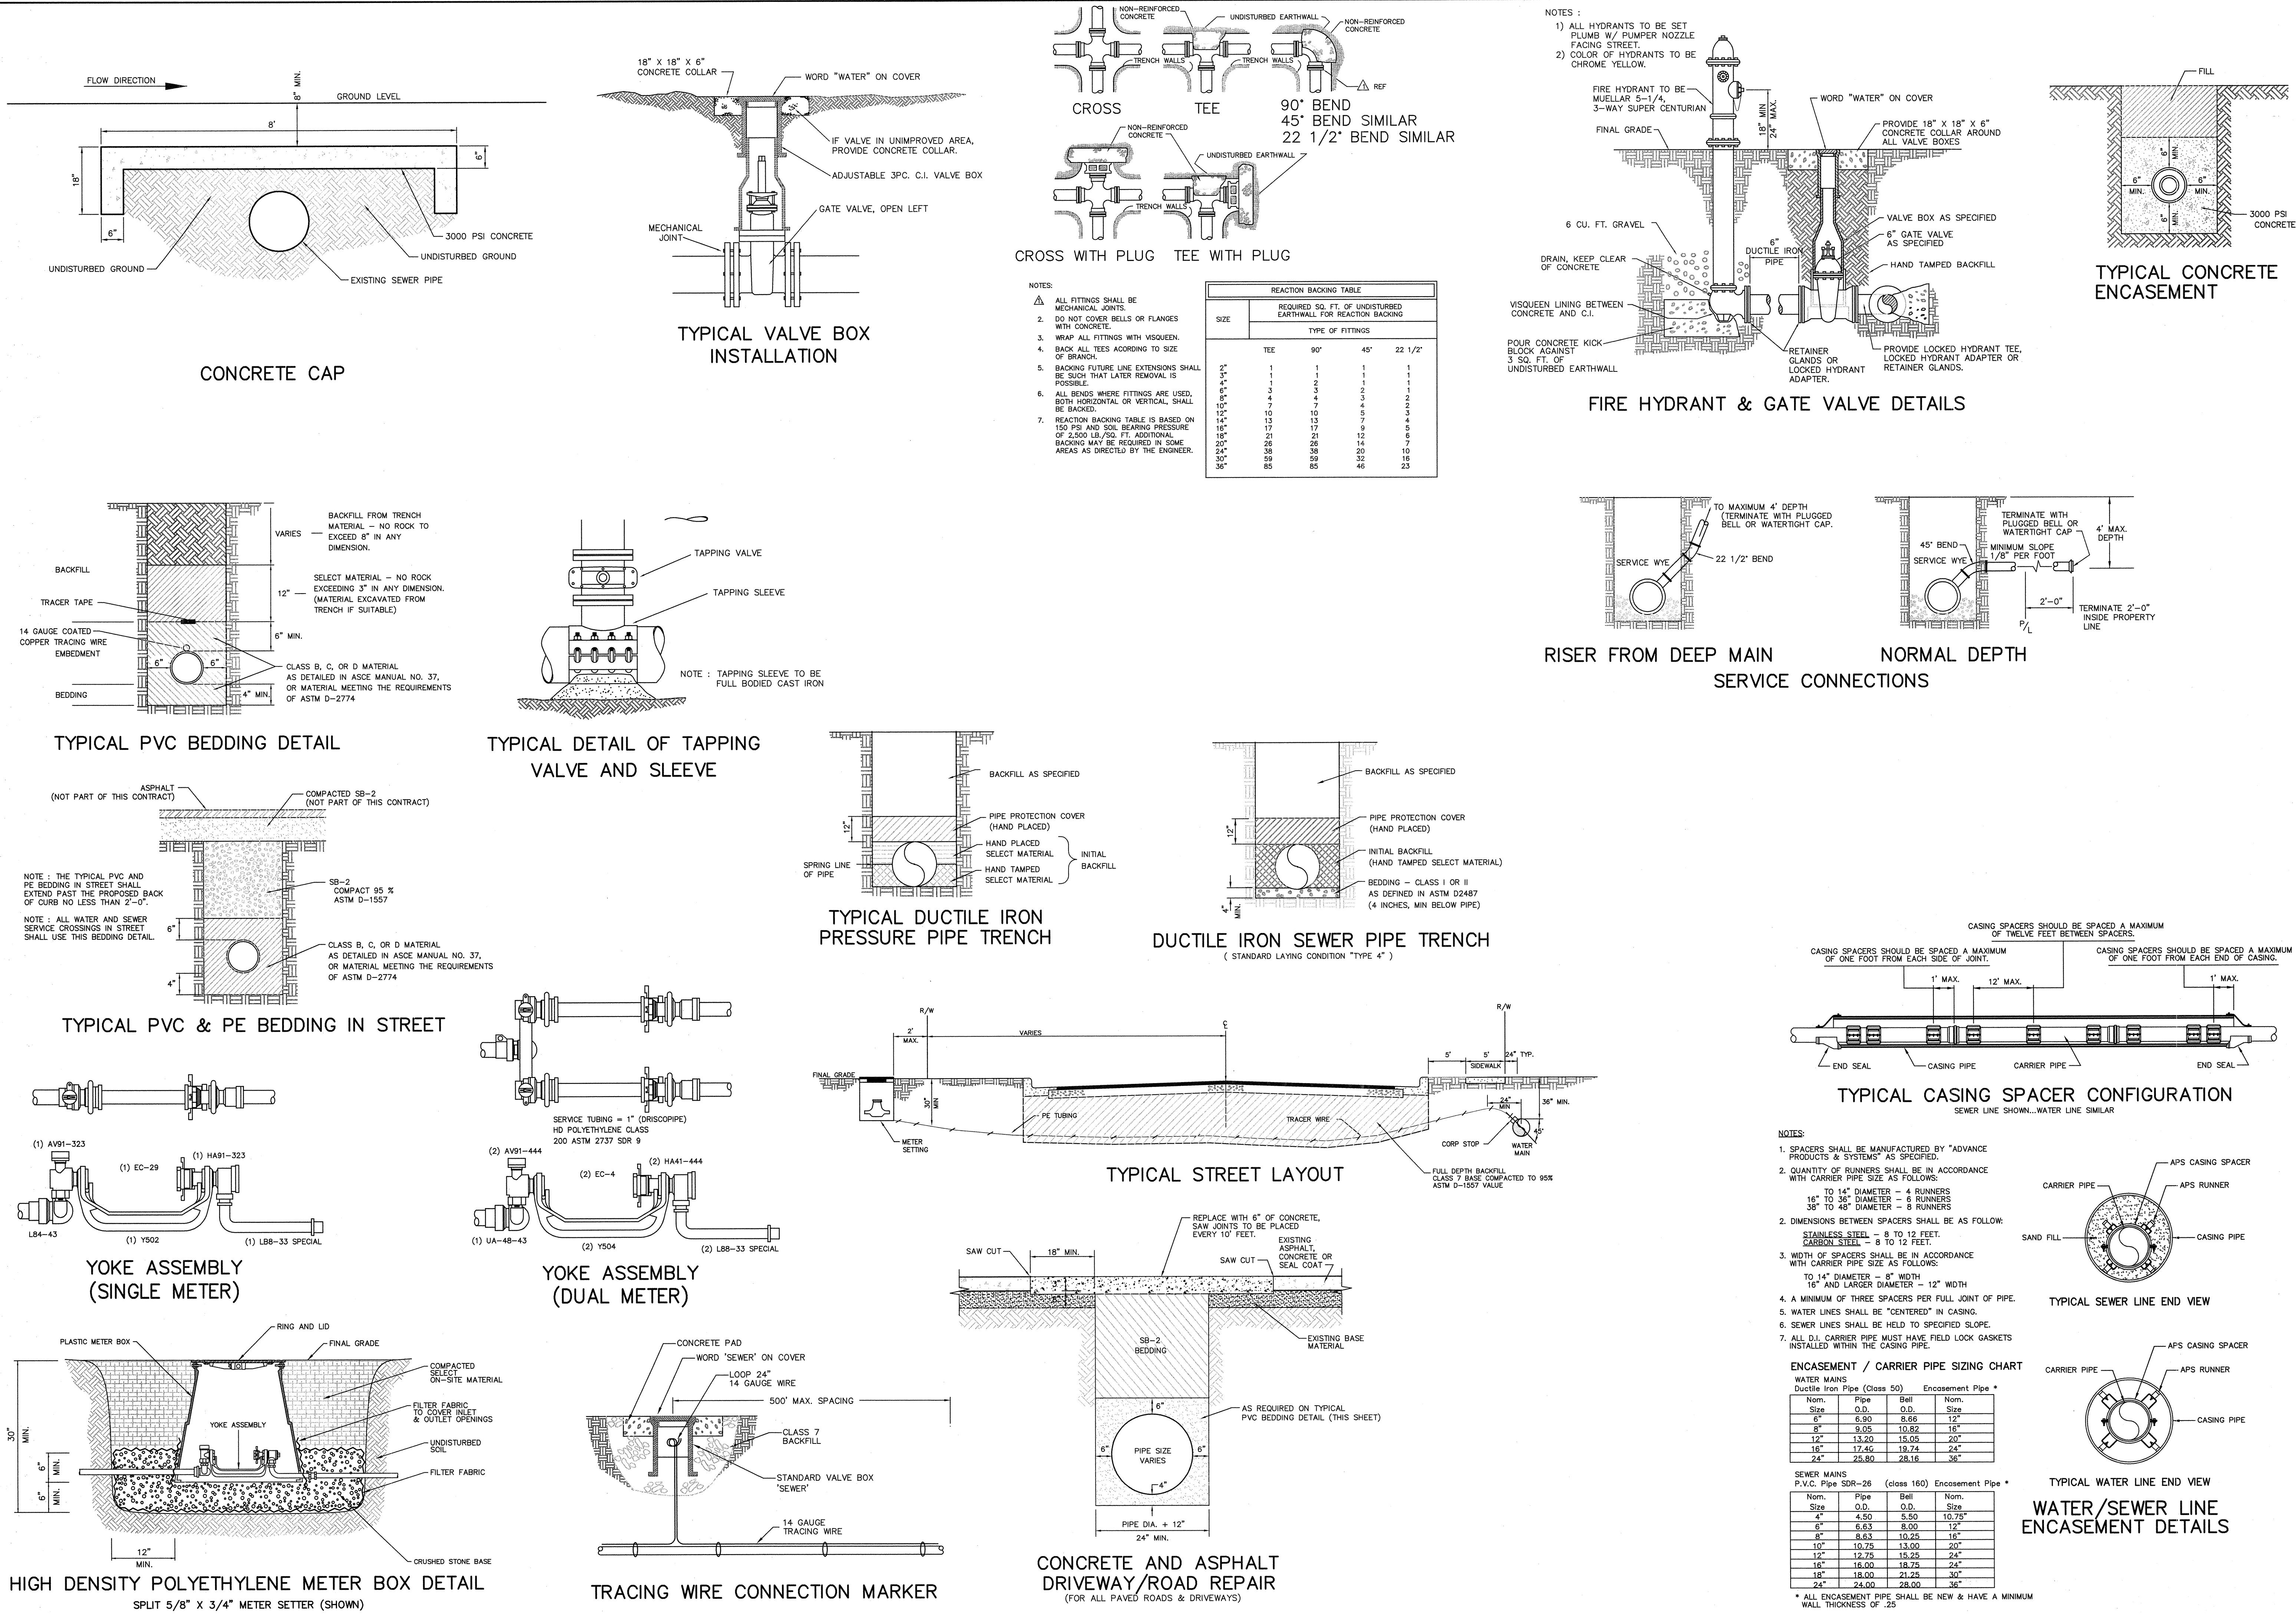


ENGINEERING SERVICES
INCORPORATED
CONSULTING ENGINEERS AND SURVEYORS
1207 SOUTH OLD MISSOURI RD.
SPRINGDALE, ARKANSAS 72764
© COPYRIGHT 2008, ENGINEERING SERVICES, INC. 12-01-08, 8.5 x 11
U.S. GOVERNMENT PRINTING OFFICE: 2007-507-000


WATER AND SANITARY SEWER DETAILS
HARPS FOOD STORES, INC.
JONESBORO, ARKANSAS


REVISION	DATE	DESCRIPTION

SCALE: NONE
DATE: JAN., 2011
ENGINEER: BSW
DRAWN BY: ---
W.O. #: 10917

13

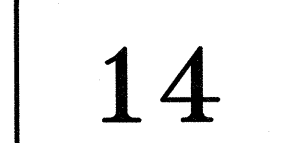

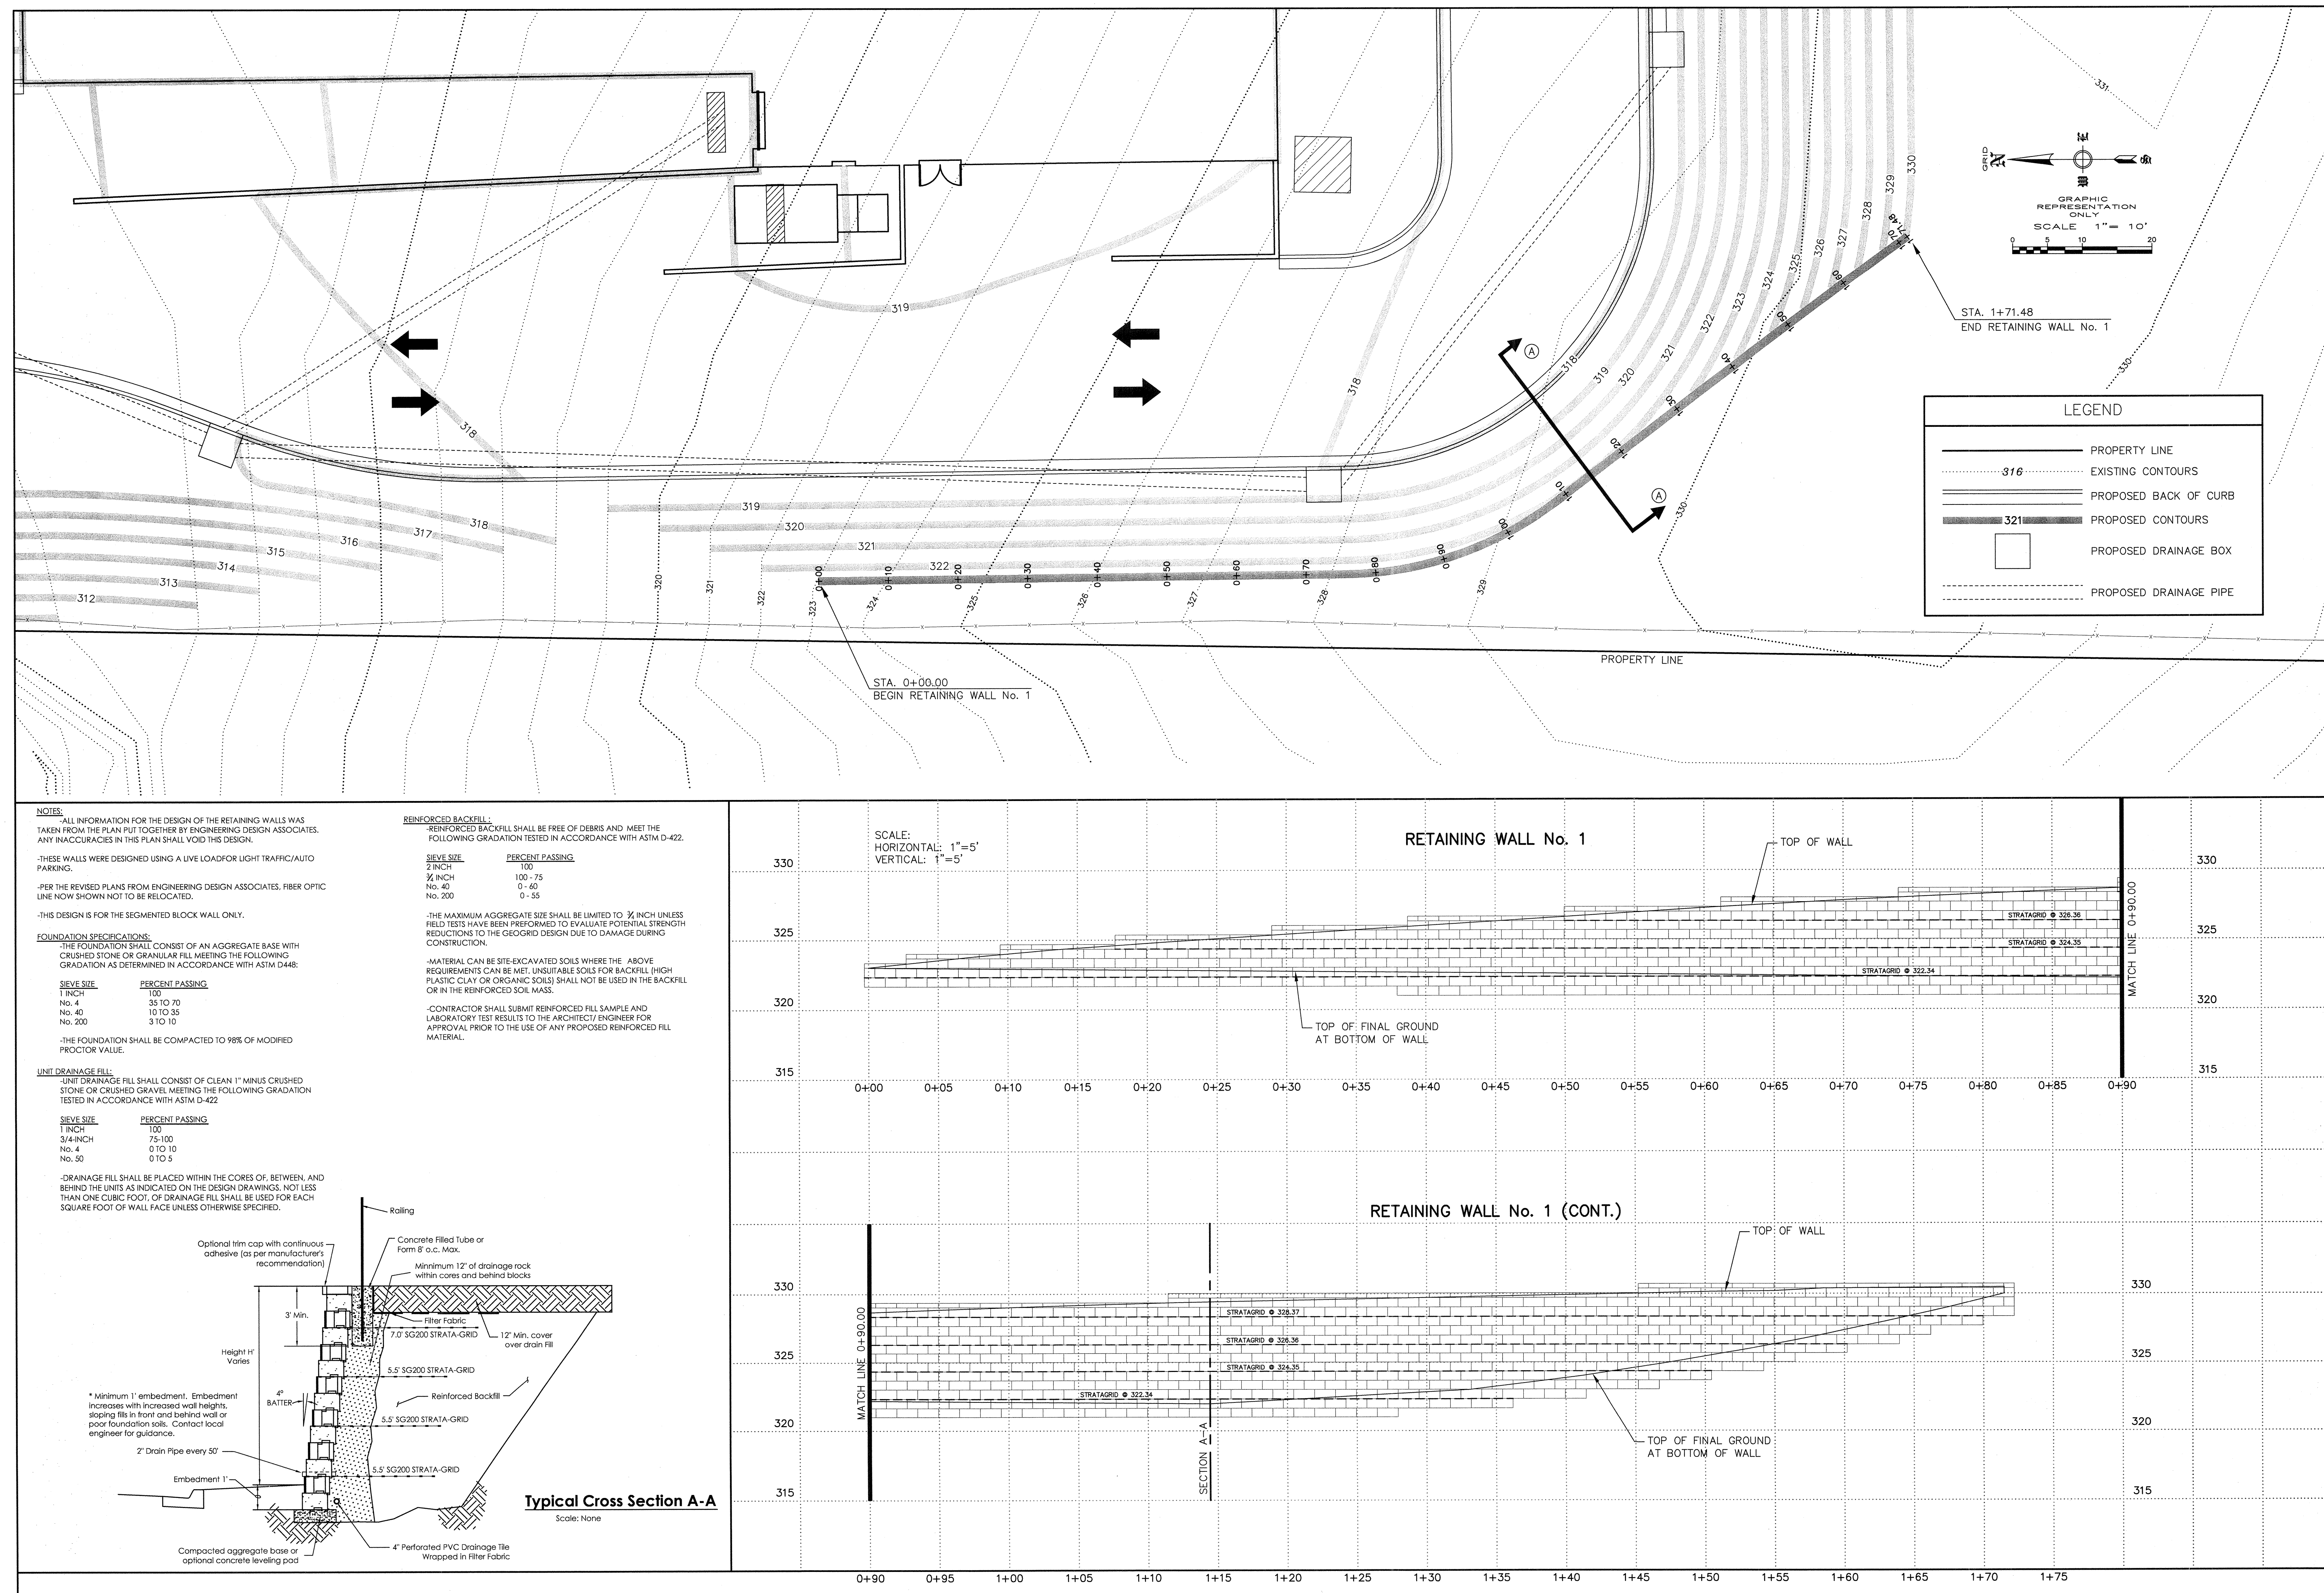

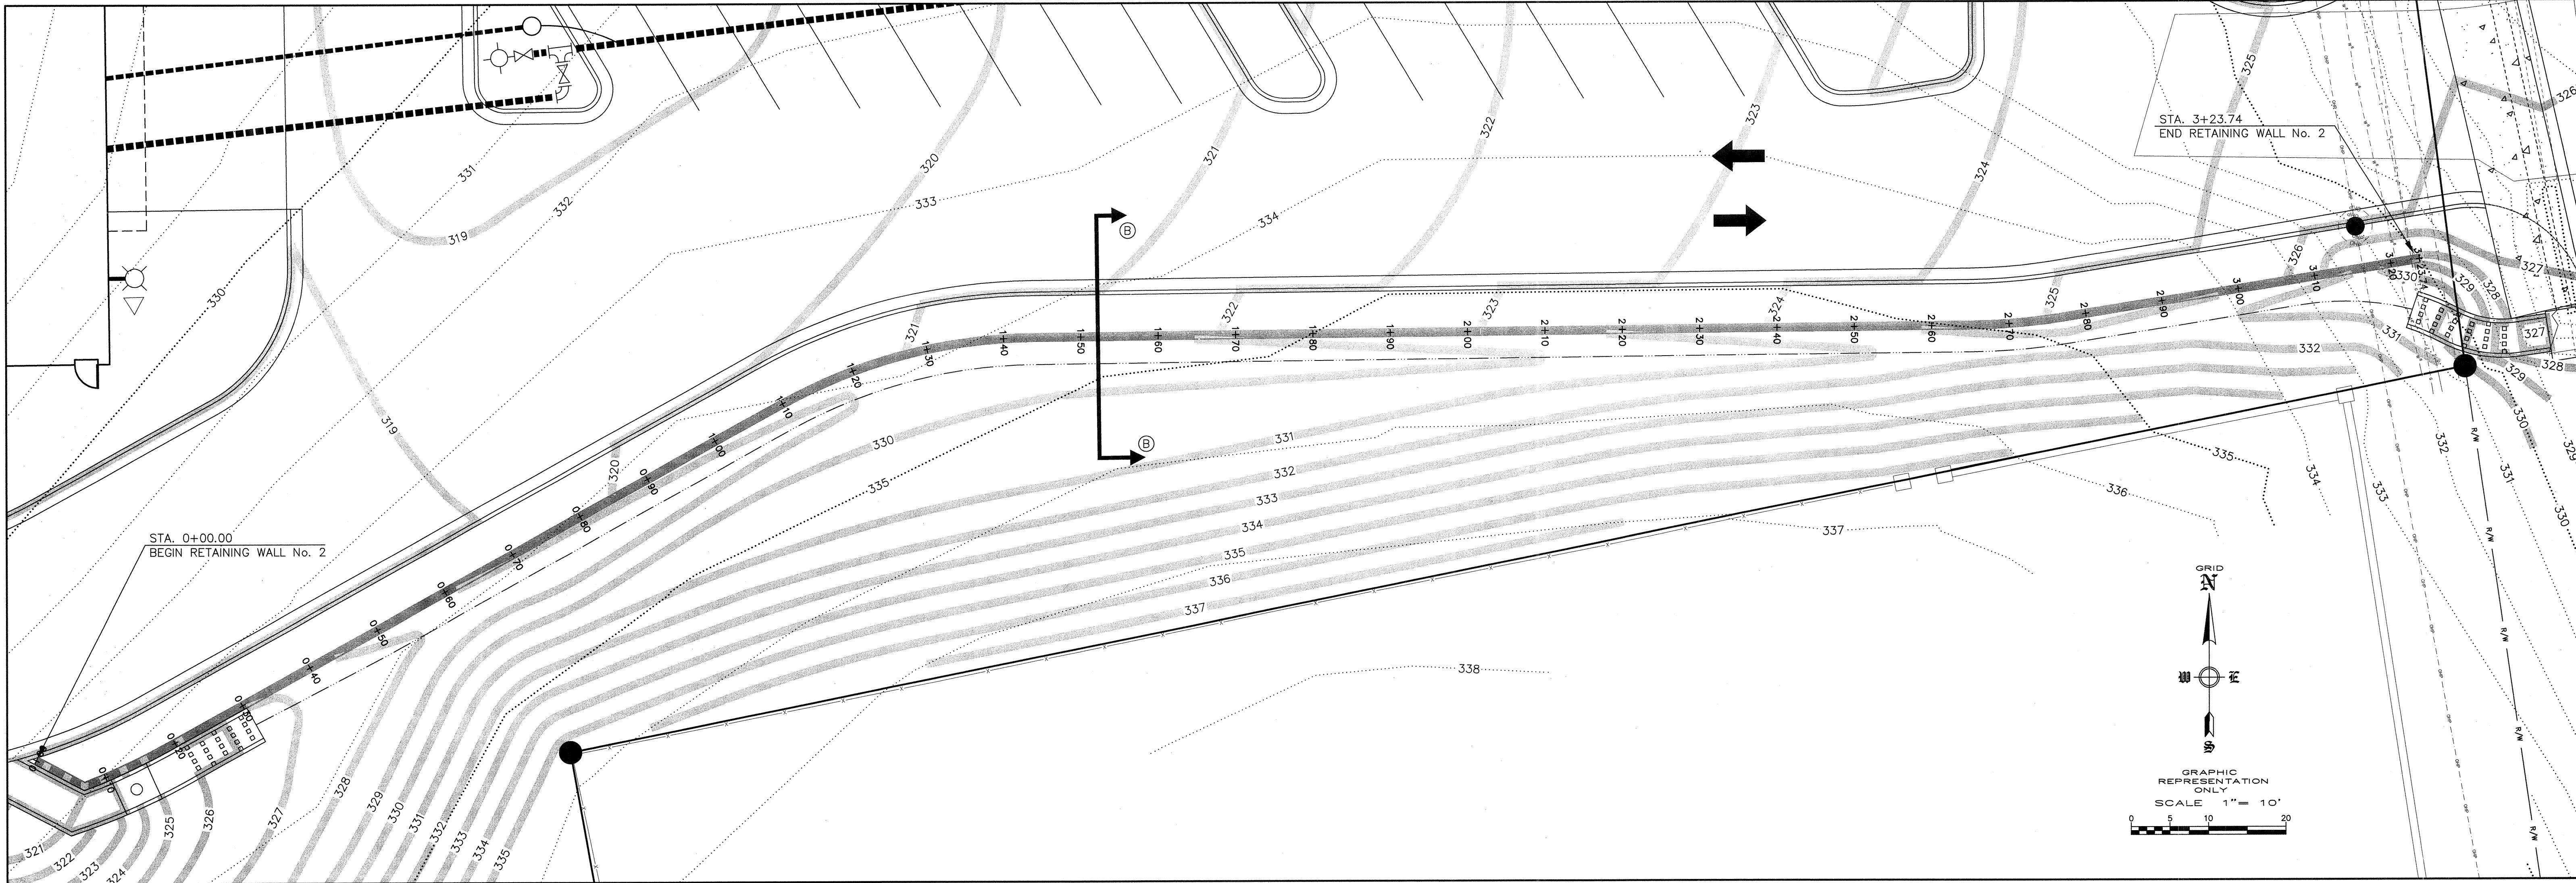

LEGEND	
	PROPERTY LINE
	EXISTING CONTOURS
	PROPOSED BACK OF CURB
	PROPOSED CONTOURS
	PROPOSED DRAINAGE BOX
	PROPOSED DRAINAGE PIPE
	RIGHT-OF-WAY
	EXISTING UNDERGROUND POWERLINE
	EXISTING GAS LINE
	EXISTING OVERHEAD POWER
	EXISTING POWER POLE
	EXISTING GUYWIRE
	EXISTING TELEPHONE LINE
	EXISTING WATERLINE
	PROPOSED WATERLINE
	PROPOSED TEE
	PROPOSED GATE VALVE
	PROPOSED FIRE HYDRANT

NOTES:
-ALL INFORMATION FOR THE DESIGN OF THE RETAINING WALLS WAS TAKEN FROM THE PLAN PUT TOGETHER BY ENGINEERING DESIGN ASSOCIATES. ANY INACCURACIES IN THIS PLAN SHALL VOID THIS DESIGN.
-THESE WALLS WERE DESIGNED USING A LIVE LOAD FOR LIGHT TRAFFIC/AUTO PARKING.
-PER THE REVISED PLANS FROM ENGINEERING DESIGN ASSOCIATES, FIBER OPTIC LINE NOW SHOWN NOT TO BE RELOCATED.
-THIS DESIGN IS FOR THE SEGMENTED BLOCK WALL ONLY.
FOUNDATION SPECIFICATIONS:
-THE FOUNDATION SHALL CONSIST OF AN AGGREGATE BASE WITH CRUSHED STONE OR GRANULAR FILL MEETING THE FOLLOWING GRADATION AS DETERMINED IN ACCORDANCE WITH ASTM D448:

SIEVE SIZE	PERCENT PASSING
1 INCH	100
No. 4	35 TO 70
No. 40	10 TO 35
No. 200	3 TO 10

-THE FOUNDATION SHALL BE COMPACTED TO 98% OF MODIFIED PROCTOR VALUE.
UNIT DRAINAGE FILL:
UNIT DRAINAGE FILL SHALL CONSIST OF CLEAN 1" MINUS CRUSHED STONE OR CRUSHED GRAVEL MEETING THE FOLLOWING GRADATION TESTED IN ACCORDANCE WITH ASTM D-422:


SIEVE SIZE	PERCENT PASSING
1 INCH	100
3/4 INCH	75-100
No. 4	0 TO 10
No. 50	0 TO 5

-DRAINAGE FILL SHALL BE PLACED WITHIN THE CORES OF, BETWEEN, AND BEHIND THE UNITS AS INDICATED ON THE DESIGN DRAWINGS. NOT LESS THAN ONE CUBIC FOOT OF DRAINAGE FILL SHALL BE USED FOR EACH SQUARE FOOT OF WALL FACE UNLESS OTHERWISE SPECIFIED.

REINFORCED BACKFILL:
-REINFORCED BACKFILL SHALL BE FREE OF DEBRIS AND MEET THE FOLLOWING GRADATION TESTED IN ACCORDANCE WITH ASTM D-422:

SIEVE SIZE	PERCENT PASSING
2 INCH	100
3/4 INCH	100-75
No. 40	0-60
No. 200	0-55

-THE MAXIMUM AGGREGATE SIZE SHALL BE LIMITED TO 3/4 INCH UNLESS FIELD TESTS HAVE BEEN PERFORMED TO EVALUATE POTENTIAL STRENGTH REDUCTIONS TO THE GEOGRID DESIGN DUE TO DAMAGE DURING CONSTRUCTION.
-MATERIAL CAN BE SITE-EXCAVATED SOILS WHERE THE ABOVE REQUIREMENTS CAN BE MET. UNSUITABLE SOILS FOR BACKFILL (HIGH PLASTIC CLAY OR ORGANIC SOILS) SHALL NOT BE USED IN THE BACKFILL OR IN THE REINFORCED SOIL MASS.
-CONTRACTOR SHALL SUBMIT REINFORCED FILL SAMPLE AND LABORATORY TEST RESULTS TO THE ARCHITECT/ENGINEER FOR APPROVAL PRIOR TO THE USE OF ANY PROPOSED REINFORCED FILL MATERIAL.

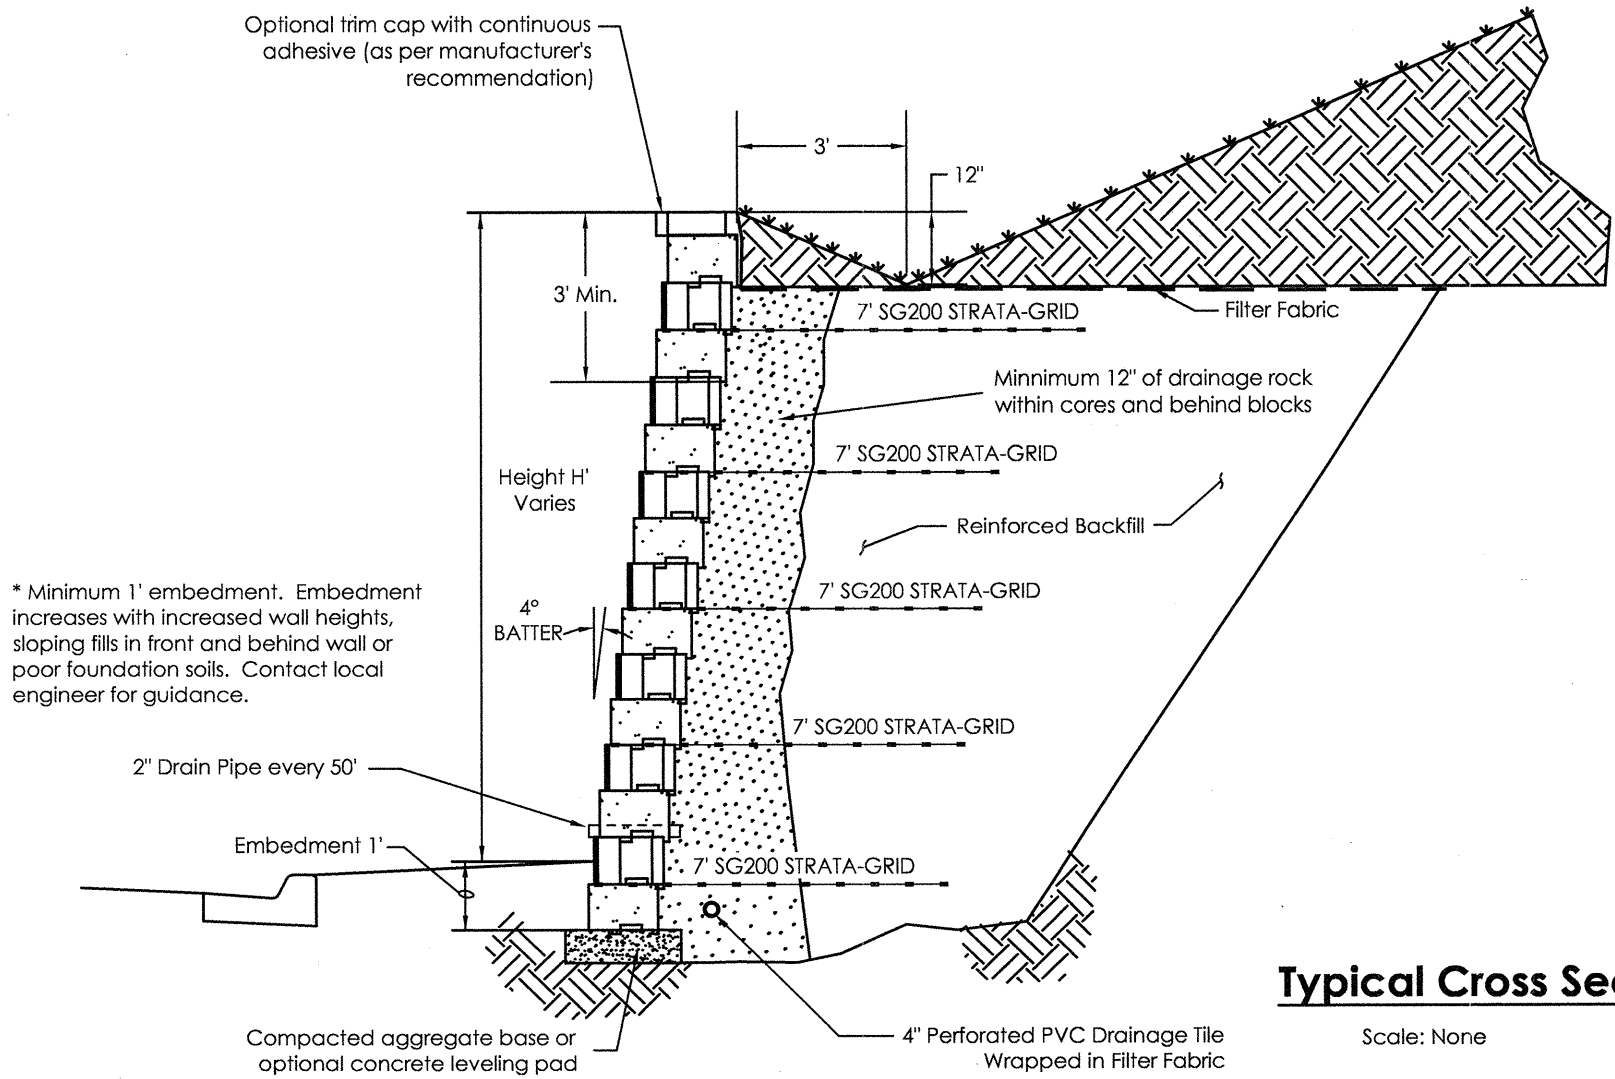


ENGINEERING SERVICES
INCORPORATED
CONSULTING ENGINEERS AND SURVEYORS
1207 SOUTH OLD MISSOURI RD.
SPRINGDALE, ARKANSAS 72764
© COPYRIGHT 2009, ENGINEERING SERVICES, INC. 01-14, 10-15 AM
A. C. COWLEY, P.E., 1207 SOUTH OLD MISSOURI RD., SPRINGDALE, ARKANSAS 72764

RETAINING WALL PLAN & PROFILE
HARPS FOOD STORES, INC.
JONESBORO, ARKANSAS

REVISION	DATE	DESCRIPTION

SCALE: SHOWN
DATE: JAN. 2011
ENGINEER: BSW
DRAWING NO.: W.O. # 10917

16

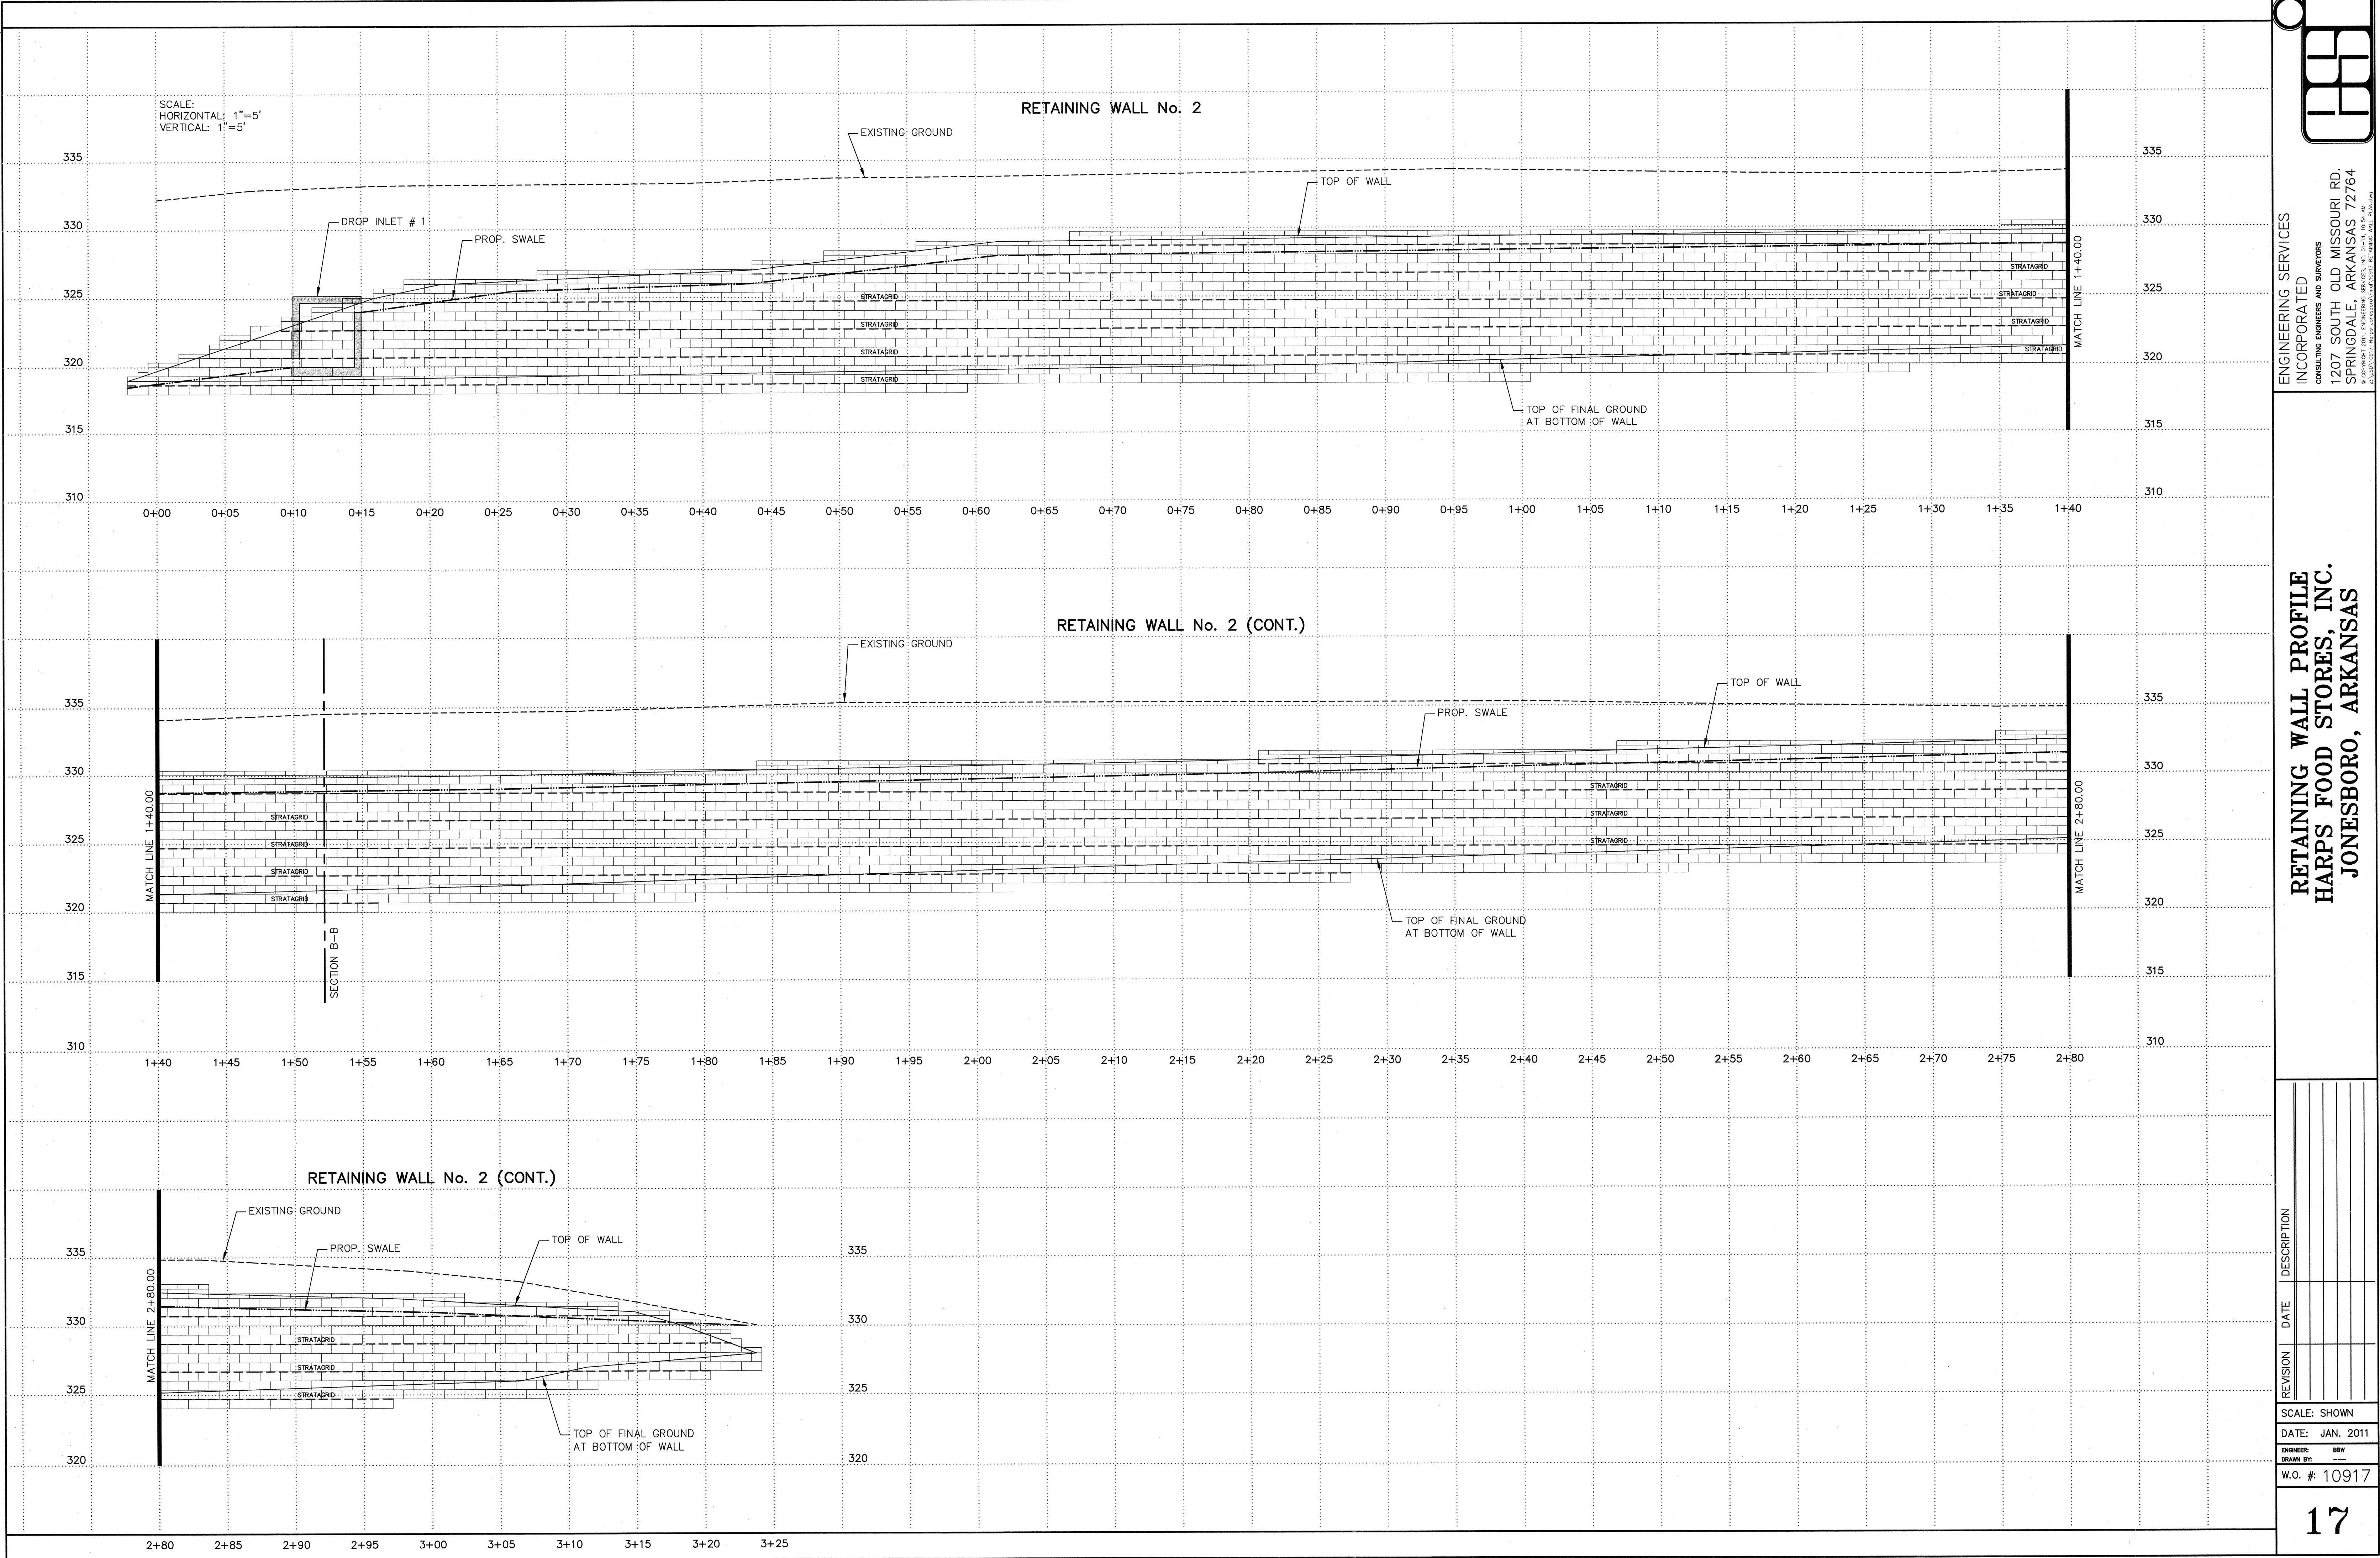

ENGINEERING SERVICES
INCORPORATED
CONSULTING ENGINEERS AND SURVEYORS
1207 SOUTH OLD MISSOURI RD.
SPRINGDALE, ARKANSAS 72764
P. 487-1111 FAX P. 487-1112
A PROFESSIONAL ENGINEERING FIRM LICENSED BY THE STATE OF ARKANSAS

RETAINING WALL PROFILE
HARPS FOOD STORES, INC.
JONESBORO, ARKANSAS






REVISION	DATE	DESCRIPTION

SCALE: SHOWN
DATE: JAN. 2011
ENGINEER: BSW
W.O. #: 10917

Copyright 2003 Keystone Retaining Wall Systems

Design is for internal stability of the KEYSTONE wall structure only. External stability, including but not limited to foundation and slope stability is the responsibility of the Owner. The design is based on the assumption that the materials within the retained mass, methods of construction, and quality of materials conform to KEYSTONE's specification for this project.

This drawing is being furnished for this specific project only. Any party accepting this document does so in confidence and agrees that it shall not be duplicated in whole or in part, nor disclosed to others without the consent of Keystone Retaining Wall Systems, Inc.

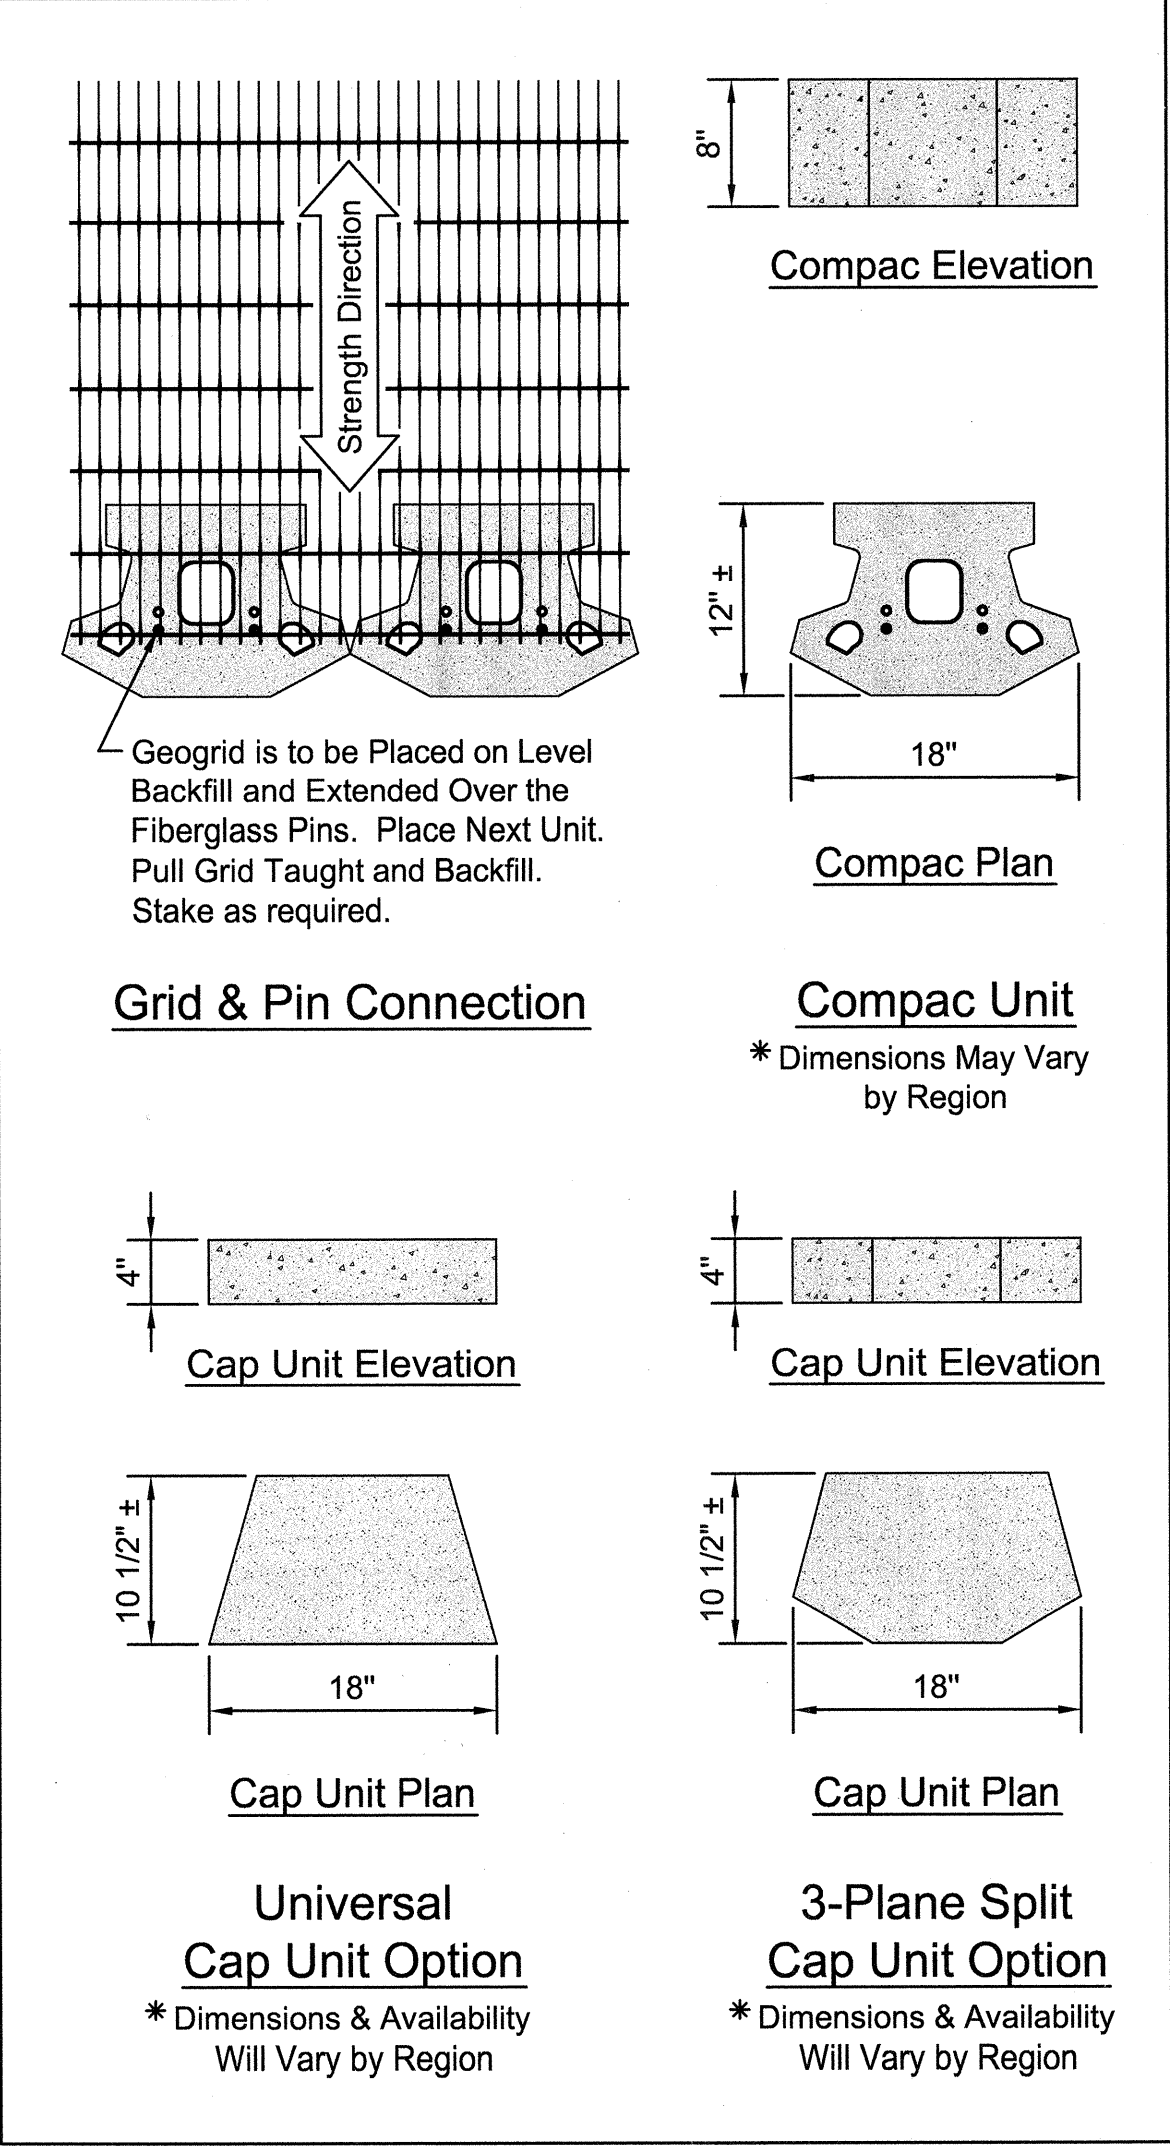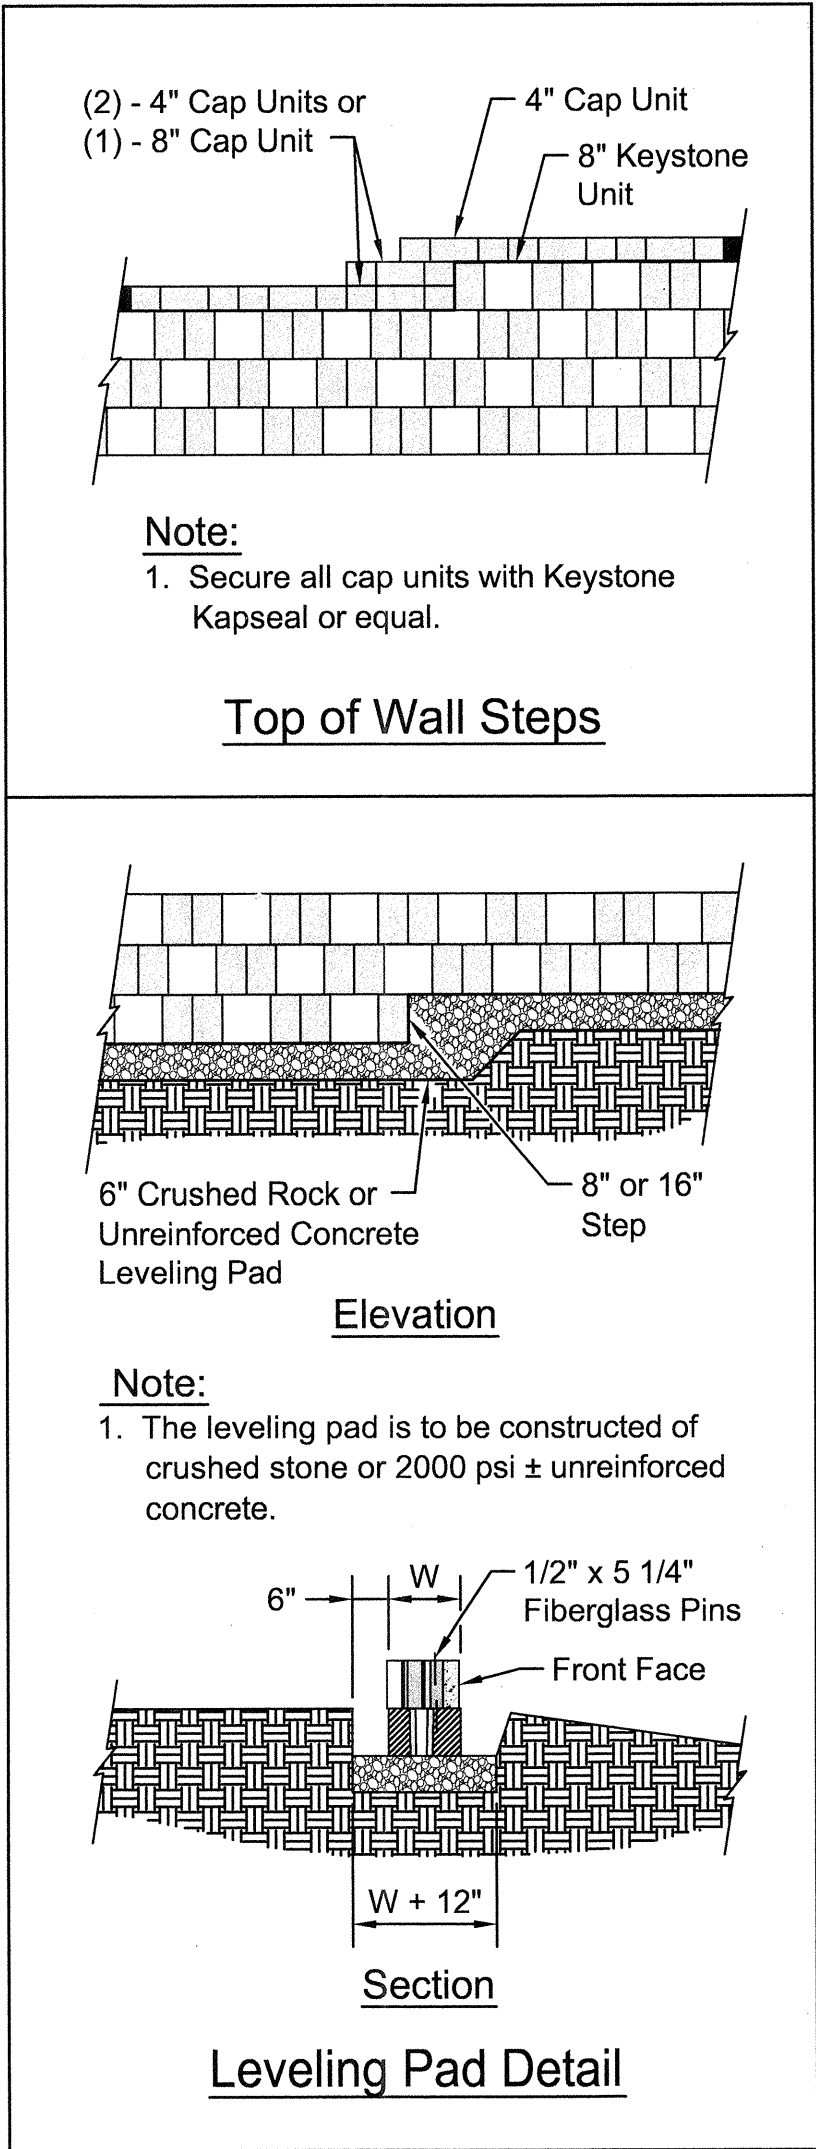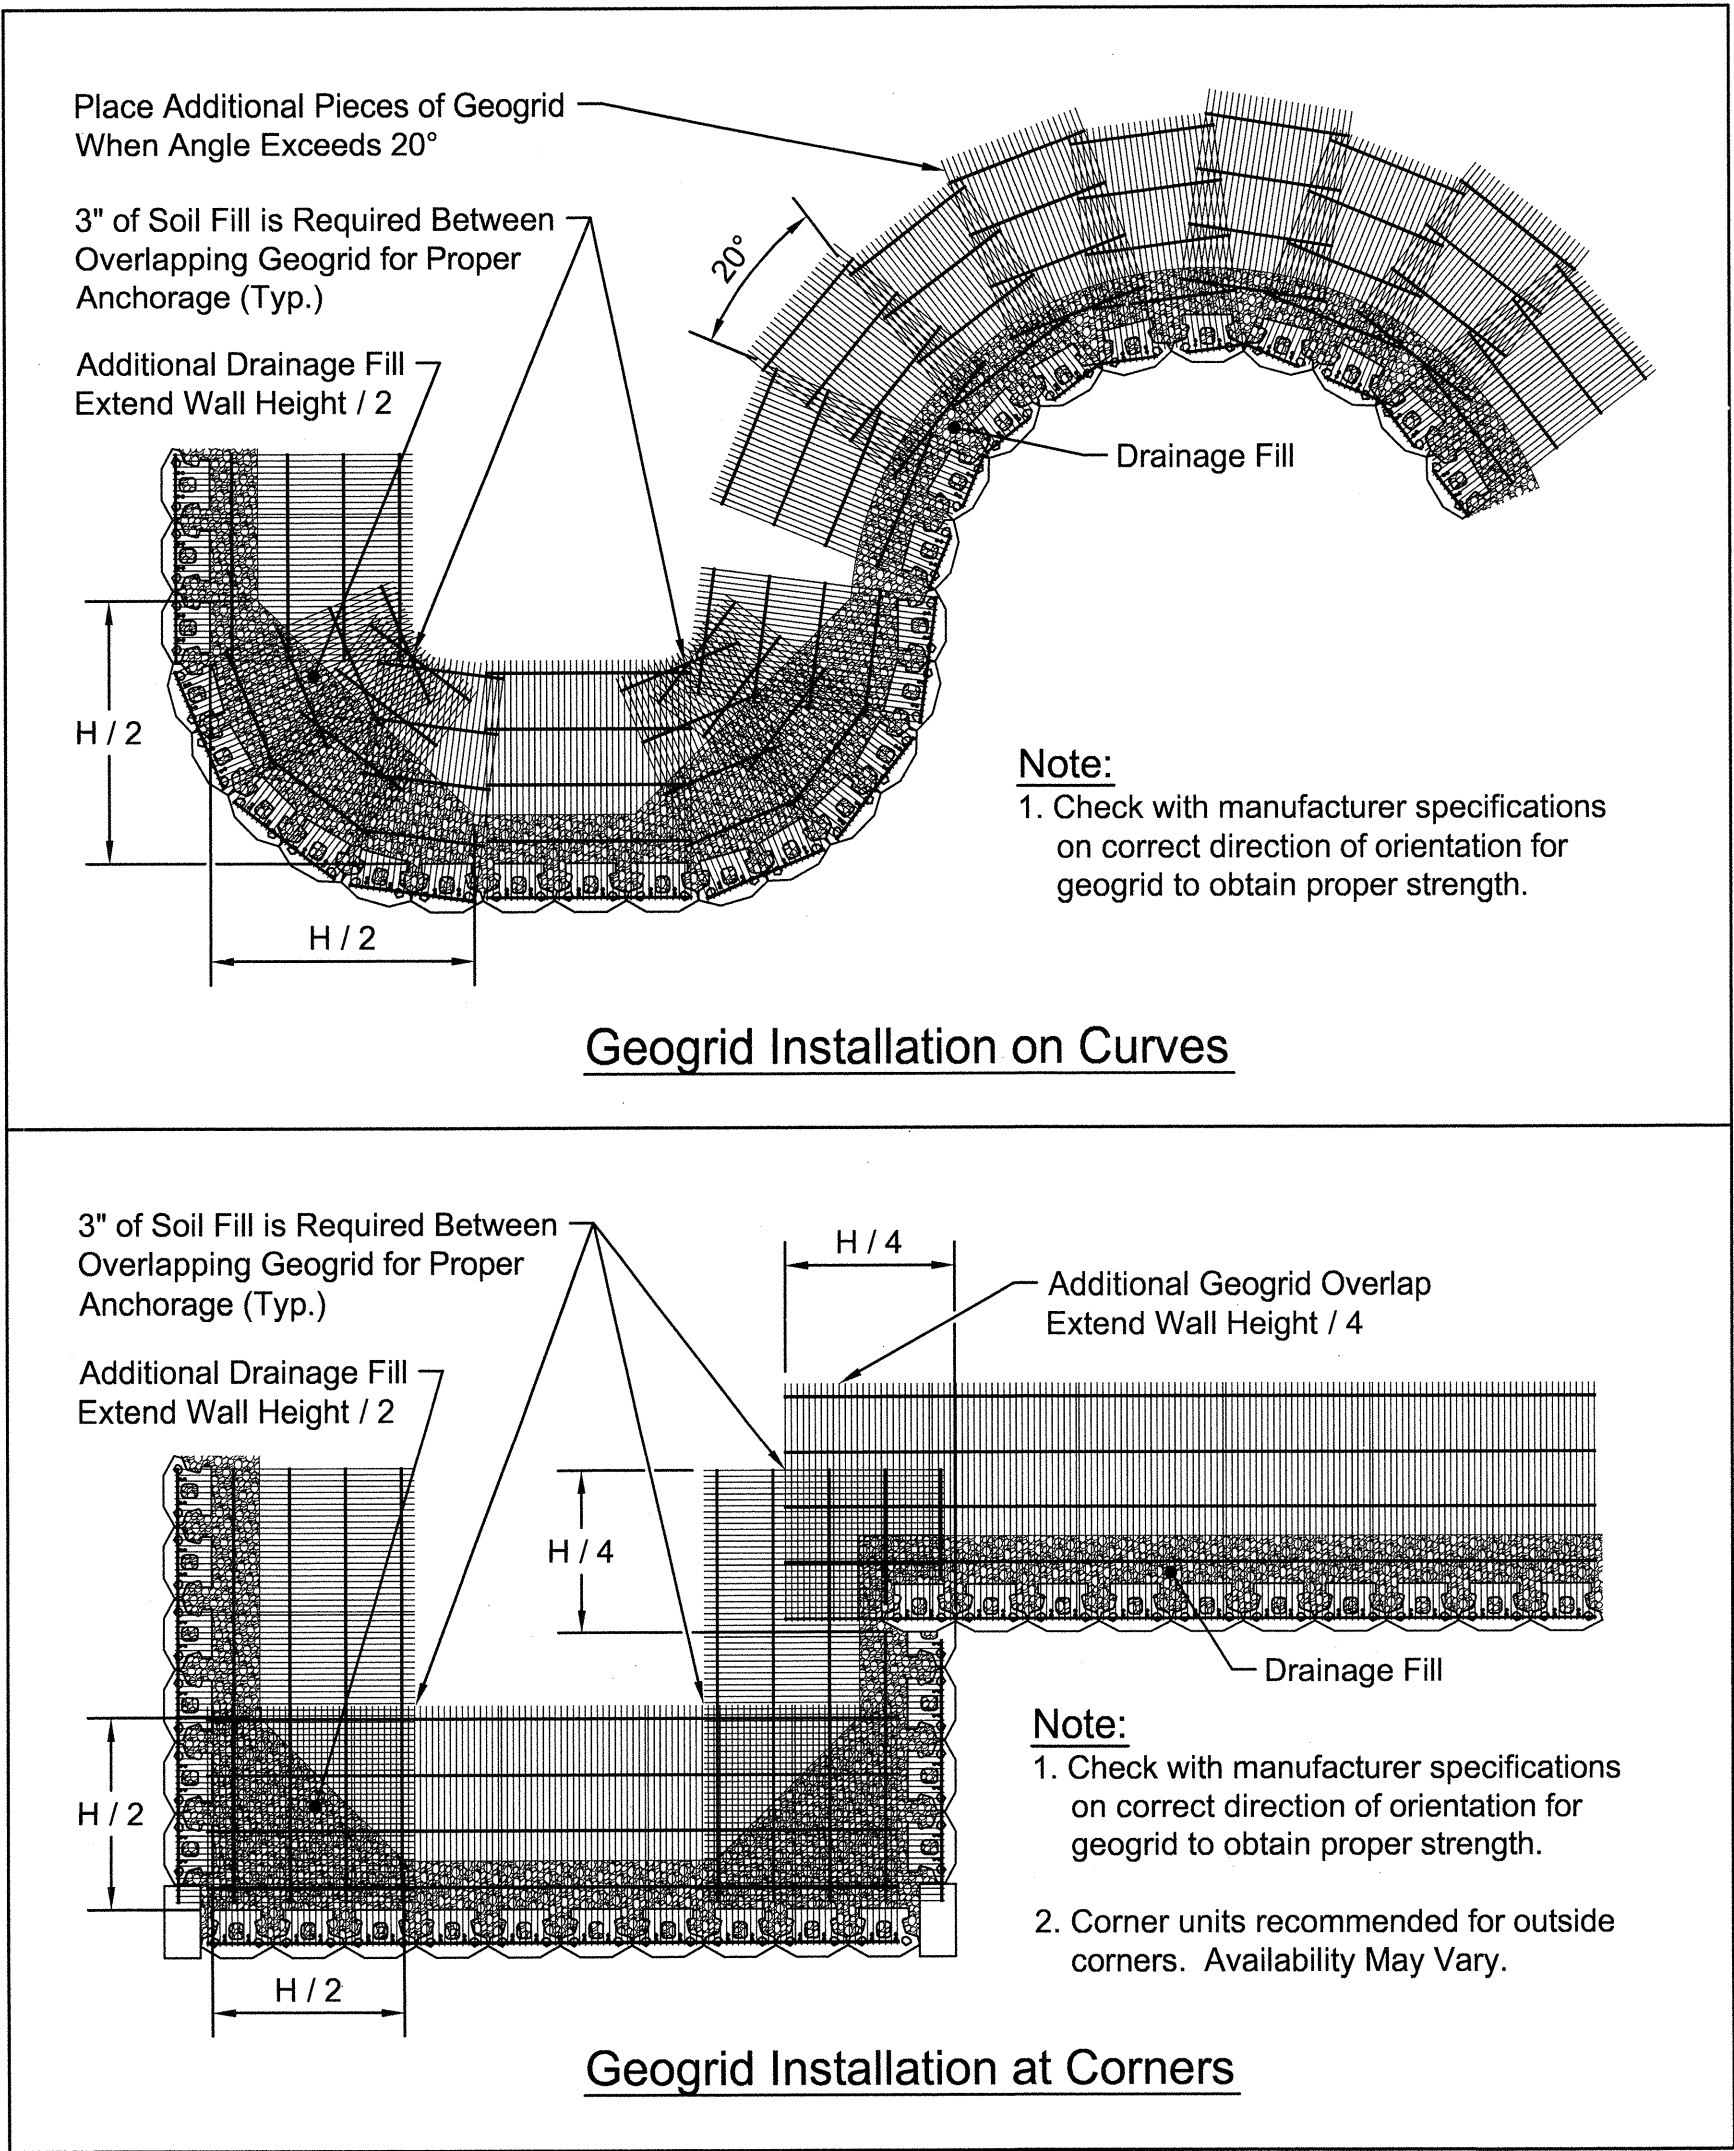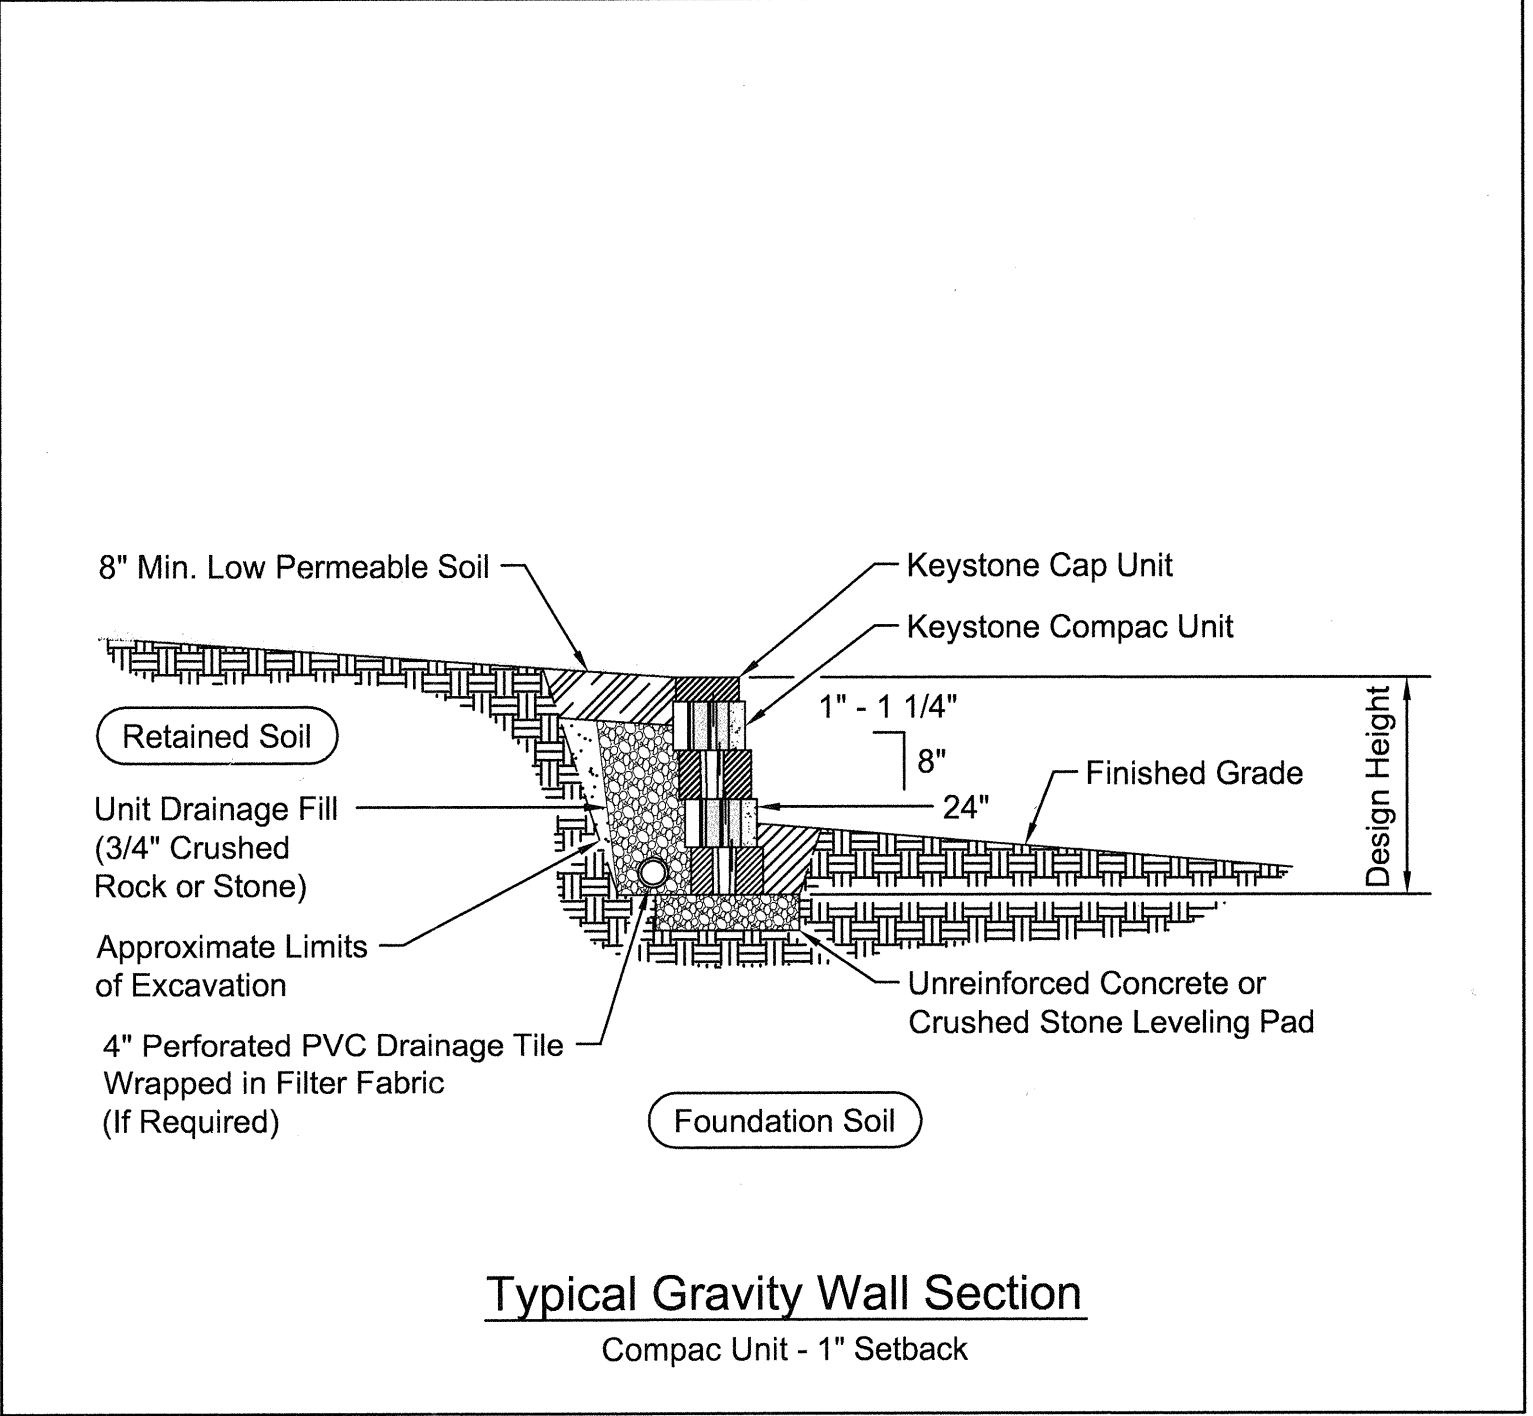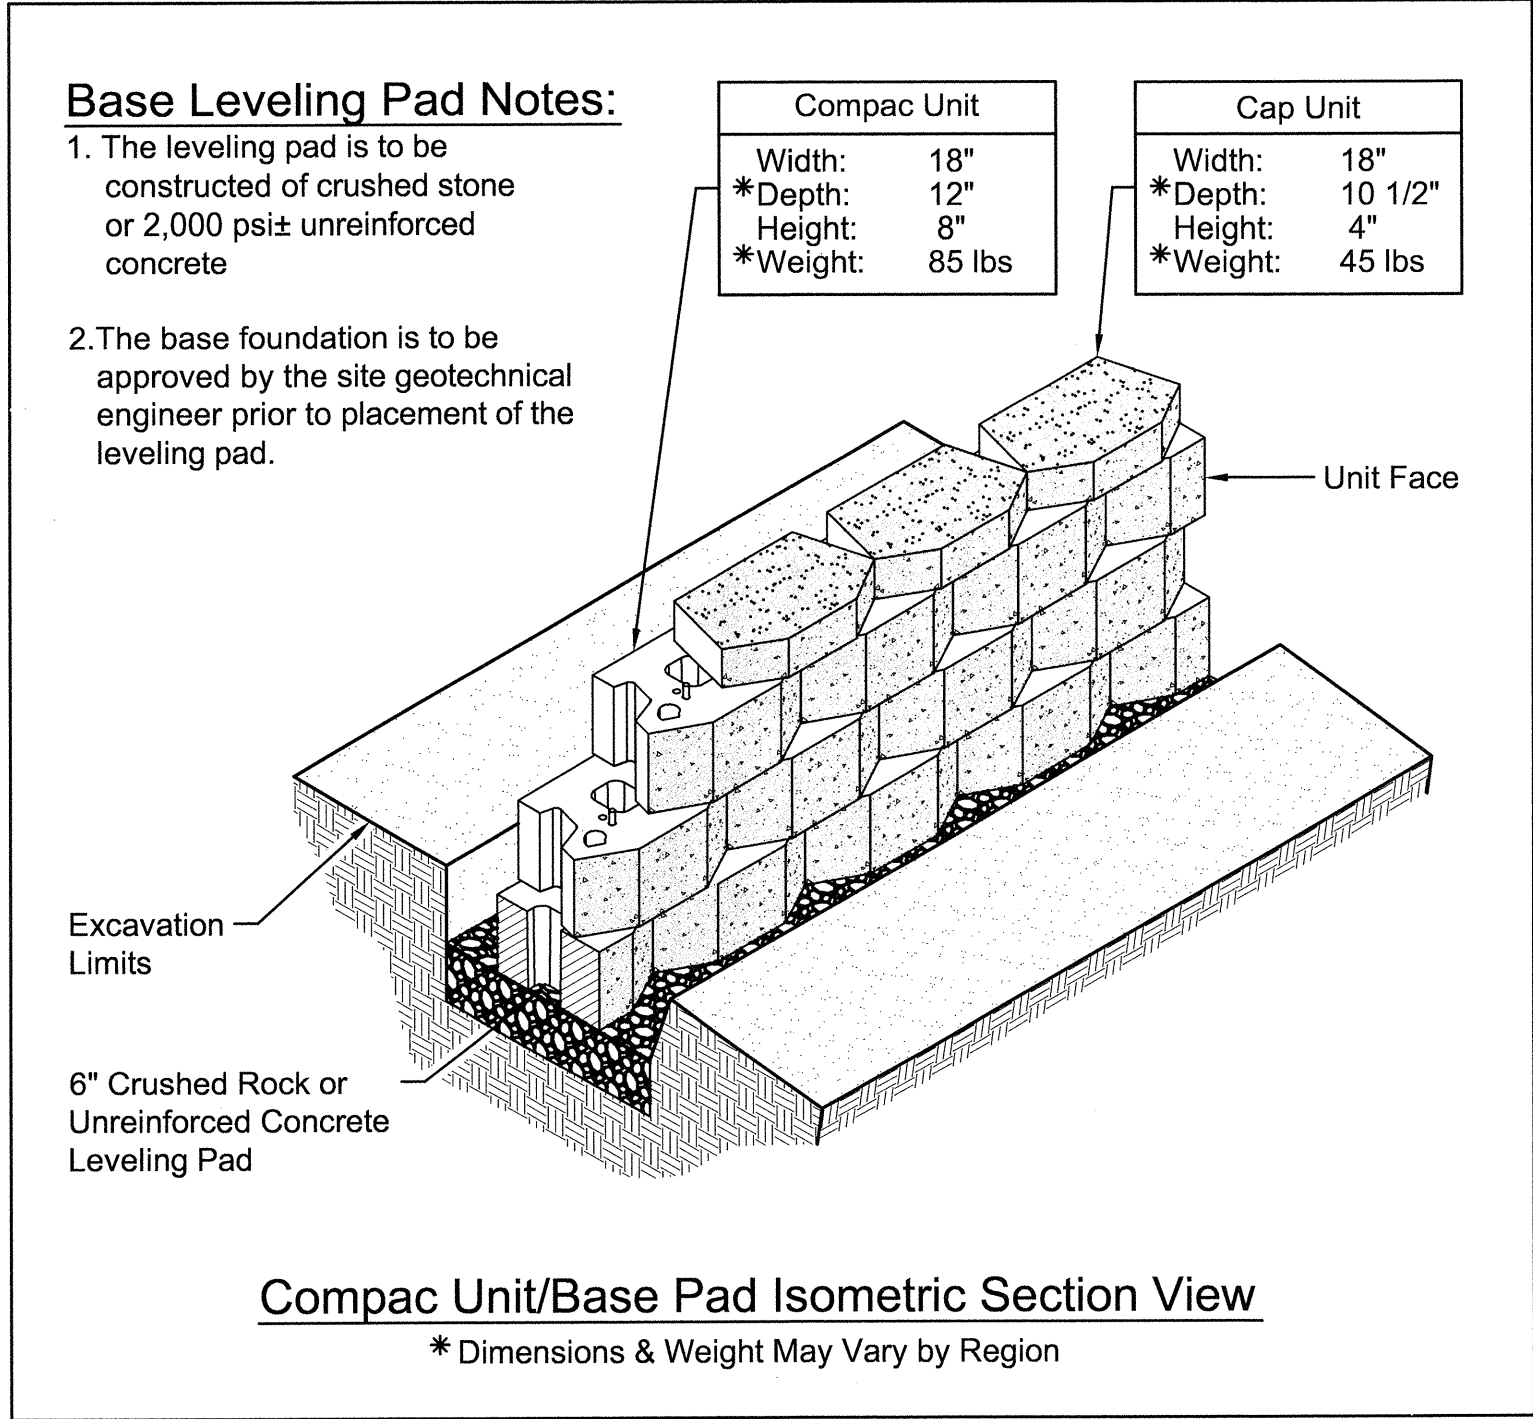

Calculation Summary							
Description	CalcType	Units	Avg	Max	Min	Avg/Min	Max/Min
MAIN PARKING AREA	Illuminance	Fc	2.40	3.5	0.7	3.43	5.00
DRIVE AREA	Illuminance	Fc	1.85	10.6	0.1	18.50	106.00
POND AREA	Illuminance	Fc	1.08	2.8	0.1	10.80	28.00
SIDE WALK AREA AROUND BUILDING	Illuminance	Fc	3.89	11.9	0.3	12.97	39.67
SIDEWALK AREA IN FRONT OF PARKING LOT	Illuminance	Fc	1.13	3.1	0.1	3.10	3.10
SPILL LIGHT	Illuminance	Fc	1.09	5.0	0.0	N.A.	N.A.
SPILL LIGHT AREA	Illuminance	Fc	0.95	2.7	0.1	9.50	27.00

LIGHTING PLAN
HARPS FOOD STORES, INC.
JONESBORO, ARKANSAS

[illegible]

SCALE: N.T.S.
DATE: JAN. 2011
ENGINEER: BSM
DRAWN BY: ---
W.O. #: 10917