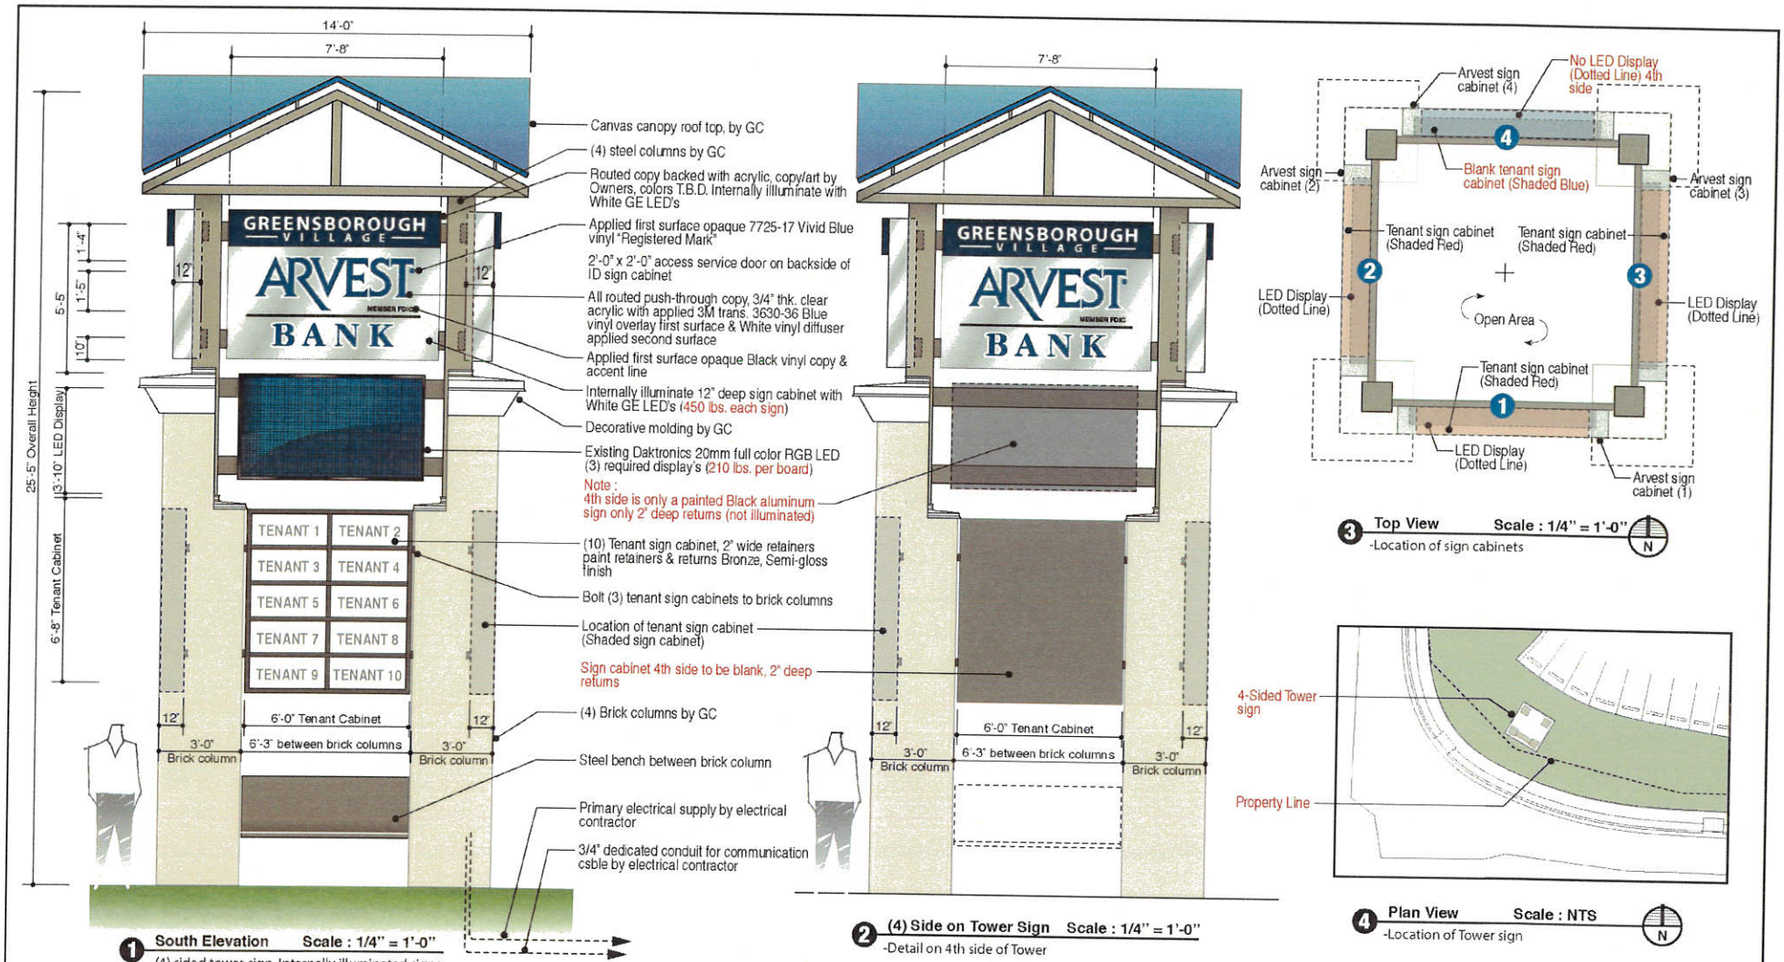

1 South Elevation Scale : 1/4" = 1'-0"

-(4) sided tower sign, Internally illuminated signs

Electrical Requirements

-Electrical Contractor to provide :

-(7) 20amp - 120volt circuit - 1 1/2" Dia. conduit

-(3) of the circuits to have dedicated ground & dedicated neutral

*Electrical contractor to provide dedicated 3/4" conduit for communication cable

2 (4) Side on Tower Sign Scale : 1/4" = 1'-0"

-Detail on 4th side of Tower

3 Top View Scale : 1/4" = 1'-0"

-Location of sign cabinets

4 Plan View Scale : NTS

-Location of Tower sign

ACURANEON INC.
WE PUT YOUR NAME IN LIGHTS!
1801 N. WILLOW AVE. BROKEN ARROW, OK 74012
PHONE : (918) 252-2258 FAX : 918.252.3738
www.acuraneon.com

THIS IS AN ORIGINAL UNPUBLISHED DRAWING CREATED BY ACURA NEON, INC. IT IS NOT TO BE SHOWN TO ANY INDIVIDUAL OUTSIDE YOUR ORGANIZATION, NOR USED TO BE USED, REPRODUCED, COPIED OR EXHIBITED IN ANY FASHION WHATSOEVER, ALL RIGHTS AND TITLE OF THE DESIGN, EXCEPTING EQUIPMENT NOT OF THIS, SHALL REMAIN THE PROPERTY OF ACURA NEON, INC. ALL RIGHTS THEREOF ARE COPYRIGHTED BY ANI.

Client : Arvest Bank			Approved By :
Job Location : Greensborough Village - Jonesboro, AR			Date :
Rep : Mir Khezri	Dwn : J. Harley		File : ABGRVL-10
Dwg No : 021722-02	Scale : Noted		Date : 2-17-2022