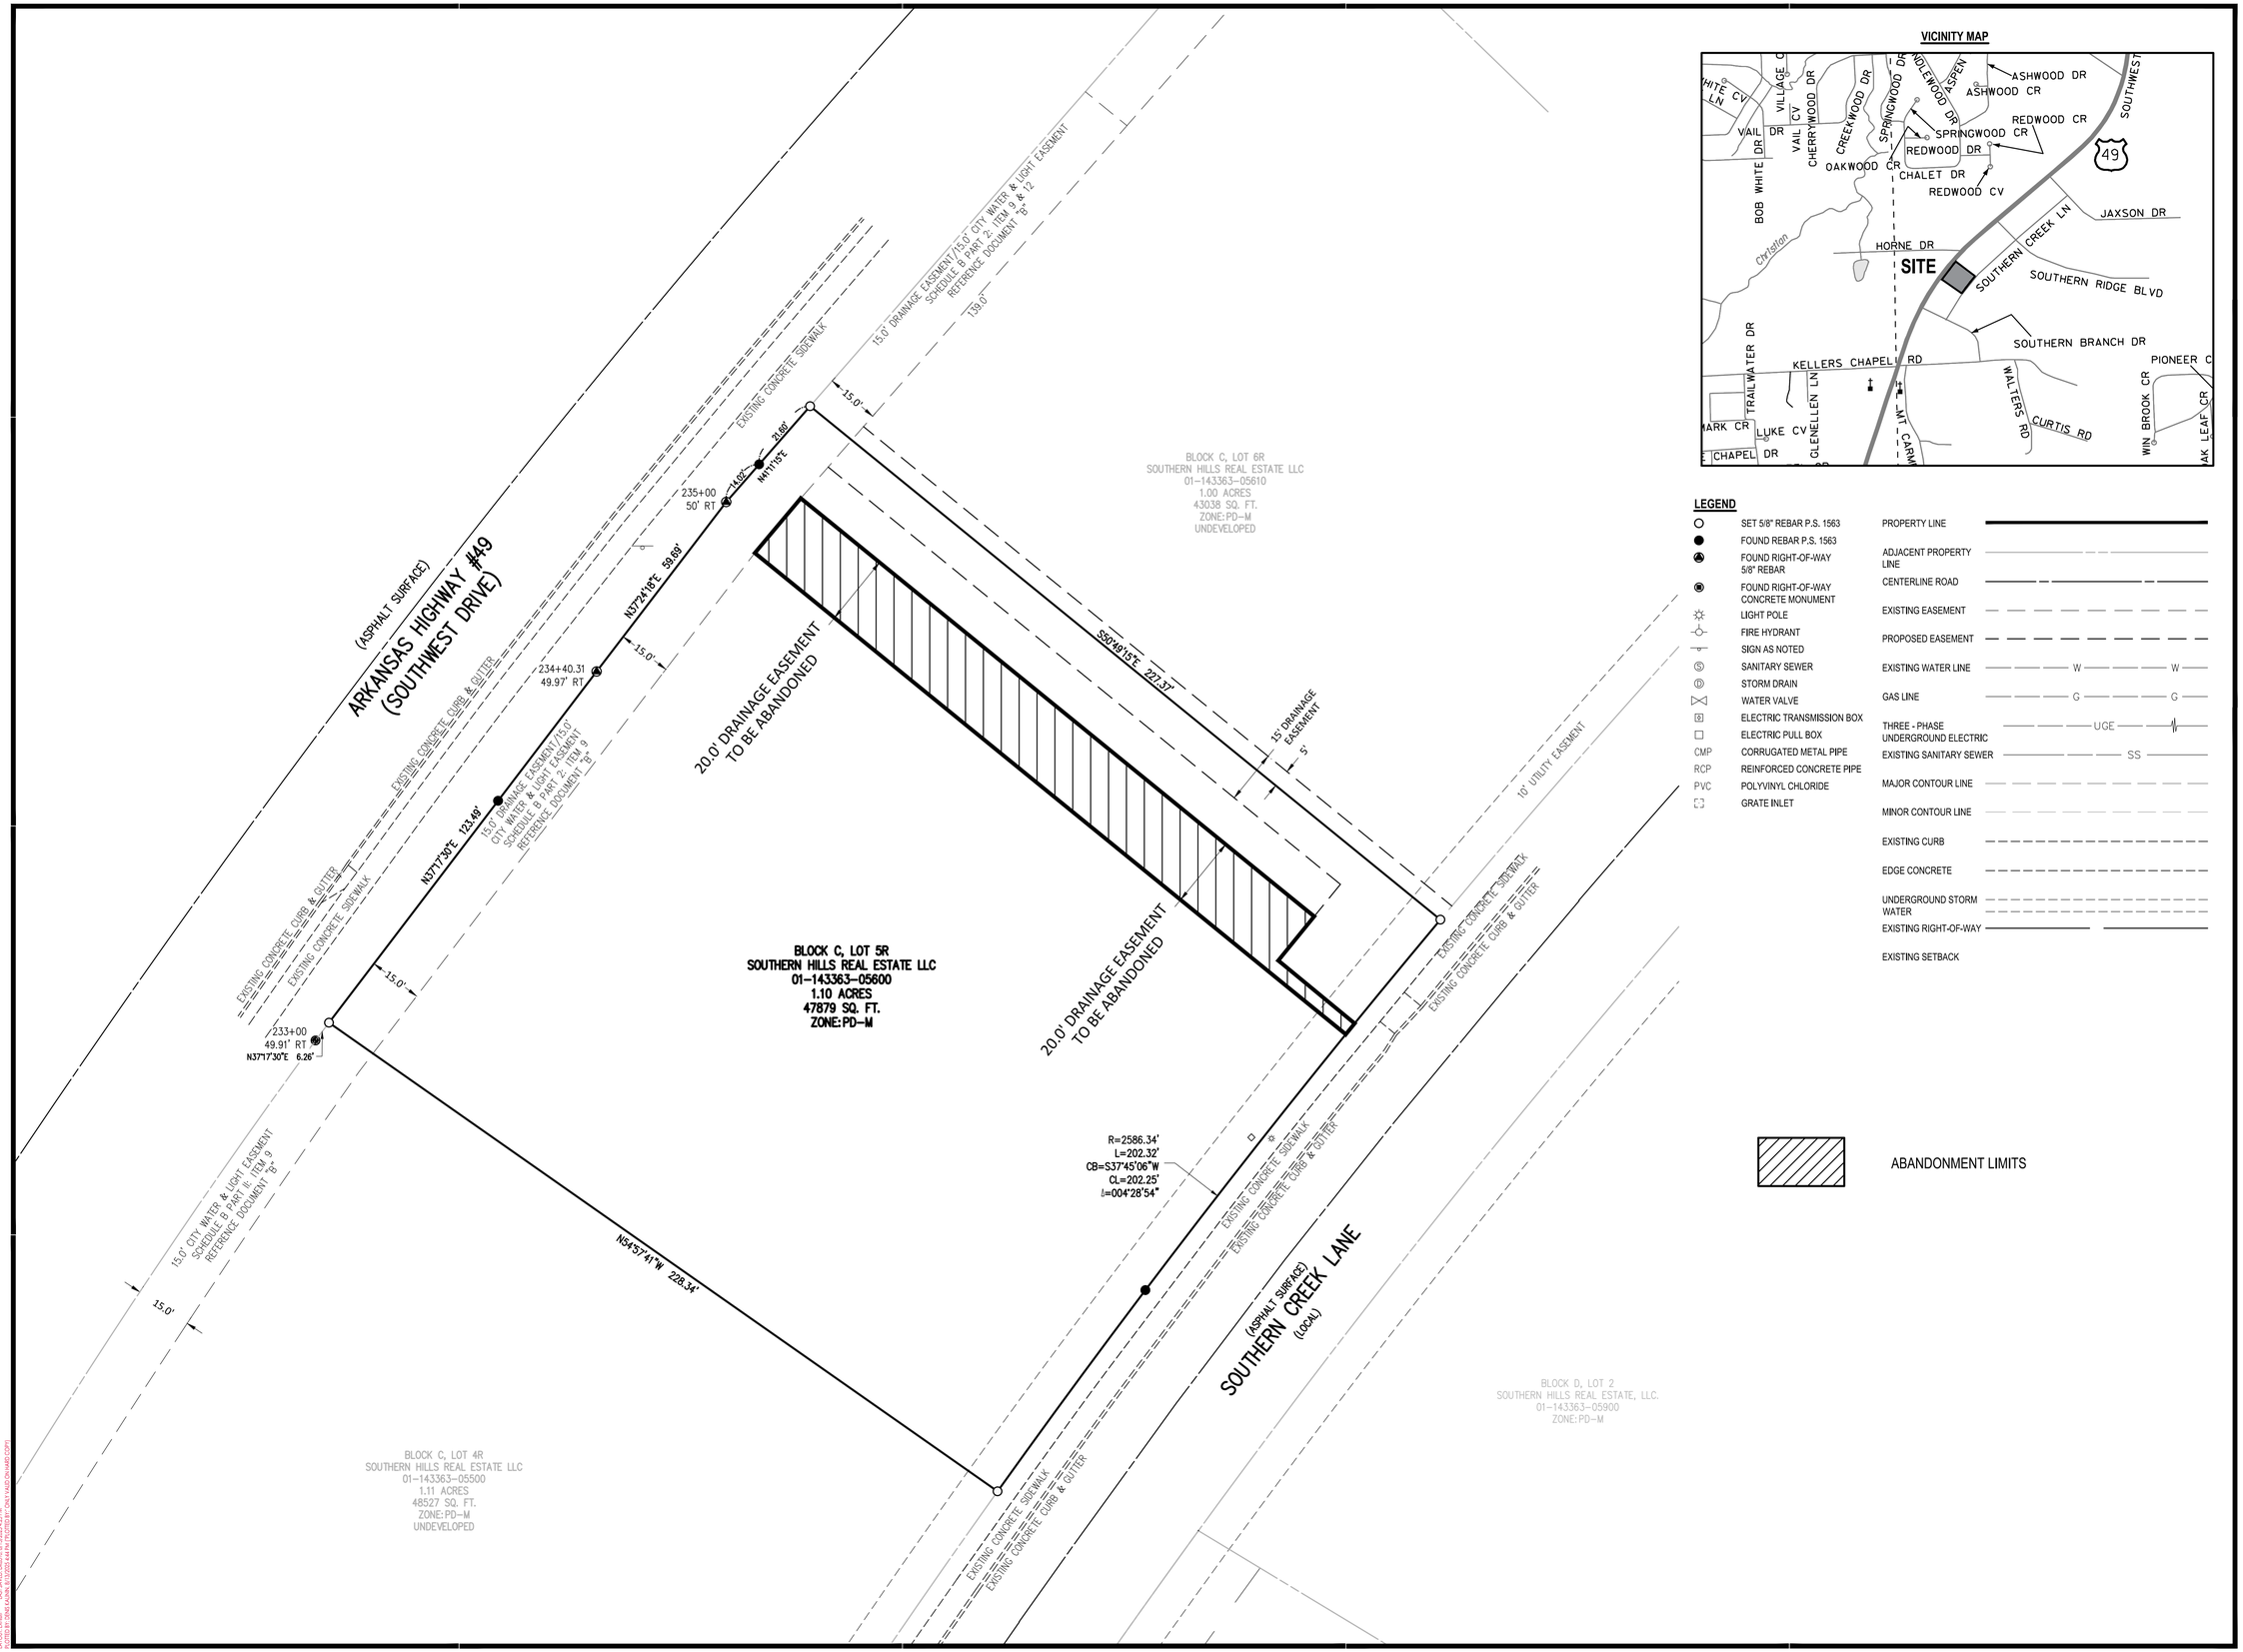

VICINITY MAP

LEGEND

○	SET 5/8" REBAR P.S. 1563
●	FOUND REBAR P.S. 1563
▲	FOUND RIGHT-OF-WAY 5/8" REBAR
◉	FOUND RIGHT-OF-WAY CONCRETE MONUMENT
☼	LIGHT POLE
⊕	FIRE HYDRANT
⊸	SIGN AS NOTED
Ⓢ	SANITARY SEWER
Ⓓ	STORM DRAIN
⋈	WATER VALVE
⊠	ELECTRIC TRANSMISSION BOX
□	ELECTRIC PULL BOX
CMP	CORRUGATED METAL PIPE
RCP	REINFORCED CONCRETE PIPE
PVC	POLYVINYL CHLORIDE
⊡	GRATE INLET

PROPERTY LINE	
ADJACENT PROPERTY LINE	
CENTERLINE ROAD	
EXISTING EASEMENT	
PROPOSED EASEMENT	
EXISTING WATER LINE	W W
GAS LINE	G G
THREE - PHASE UNDERGROUND ELECTRIC	UGE
EXISTING SANITARY SEWER	SS
MAJOR CONTOUR LINE	
MINOR CONTOUR LINE	
EXISTING CURB	
EDGE CONCRETE	
UNDERGROUND STORM WATER	
EXISTING RIGHT-OF-WAY	
EXISTING SETBACK	

ABANDONMENT LIMITS

RECORD INFORMATION

GRAPHIC SCALE IN FEET
20' 0 20'

BASIS OF BEARINGS:
RECORD PLAT BOOK C, PAGE 378 OF CRAIGHEAD COUNTY CIRCUIT CLERK OFFICE

STATE PLAT CODE:
500-14N-03E-0-36-340-16-1563

SEAL

DRAINAGE ABANDONMENT EXHIBIT
BLOCK C, LOT 5R
OF THE SECOND REPLAT OF BLOCK C,
SOUTHERN HILLS, JONESBORO,
CRAIGHEAD COUNTY, ARKANSAS

PREPARED FOR:
R.A. WILSON

ISSUE DATE:	3/06/2025
PROJECT NO:	25402200
CONTACT:	MAD / SAM

2520 Alexander Drive Suite C
Jonesboro, AR 72401-7194
Crafton Tull
870.203.7876 t
www.craftontull.com

CERTIFICATE OF AUTHORIZATION:
CERTIFICATE OF AUTHORIZATION
CRAFTON, TULL & ASSOCIATES, INC.
No. 109
ARKANSAS ENGINEER

© 2025 Crafton, Tull & Associates, Inc.

DELTA	DESCRIPTION	DATE

SHEET NO.: