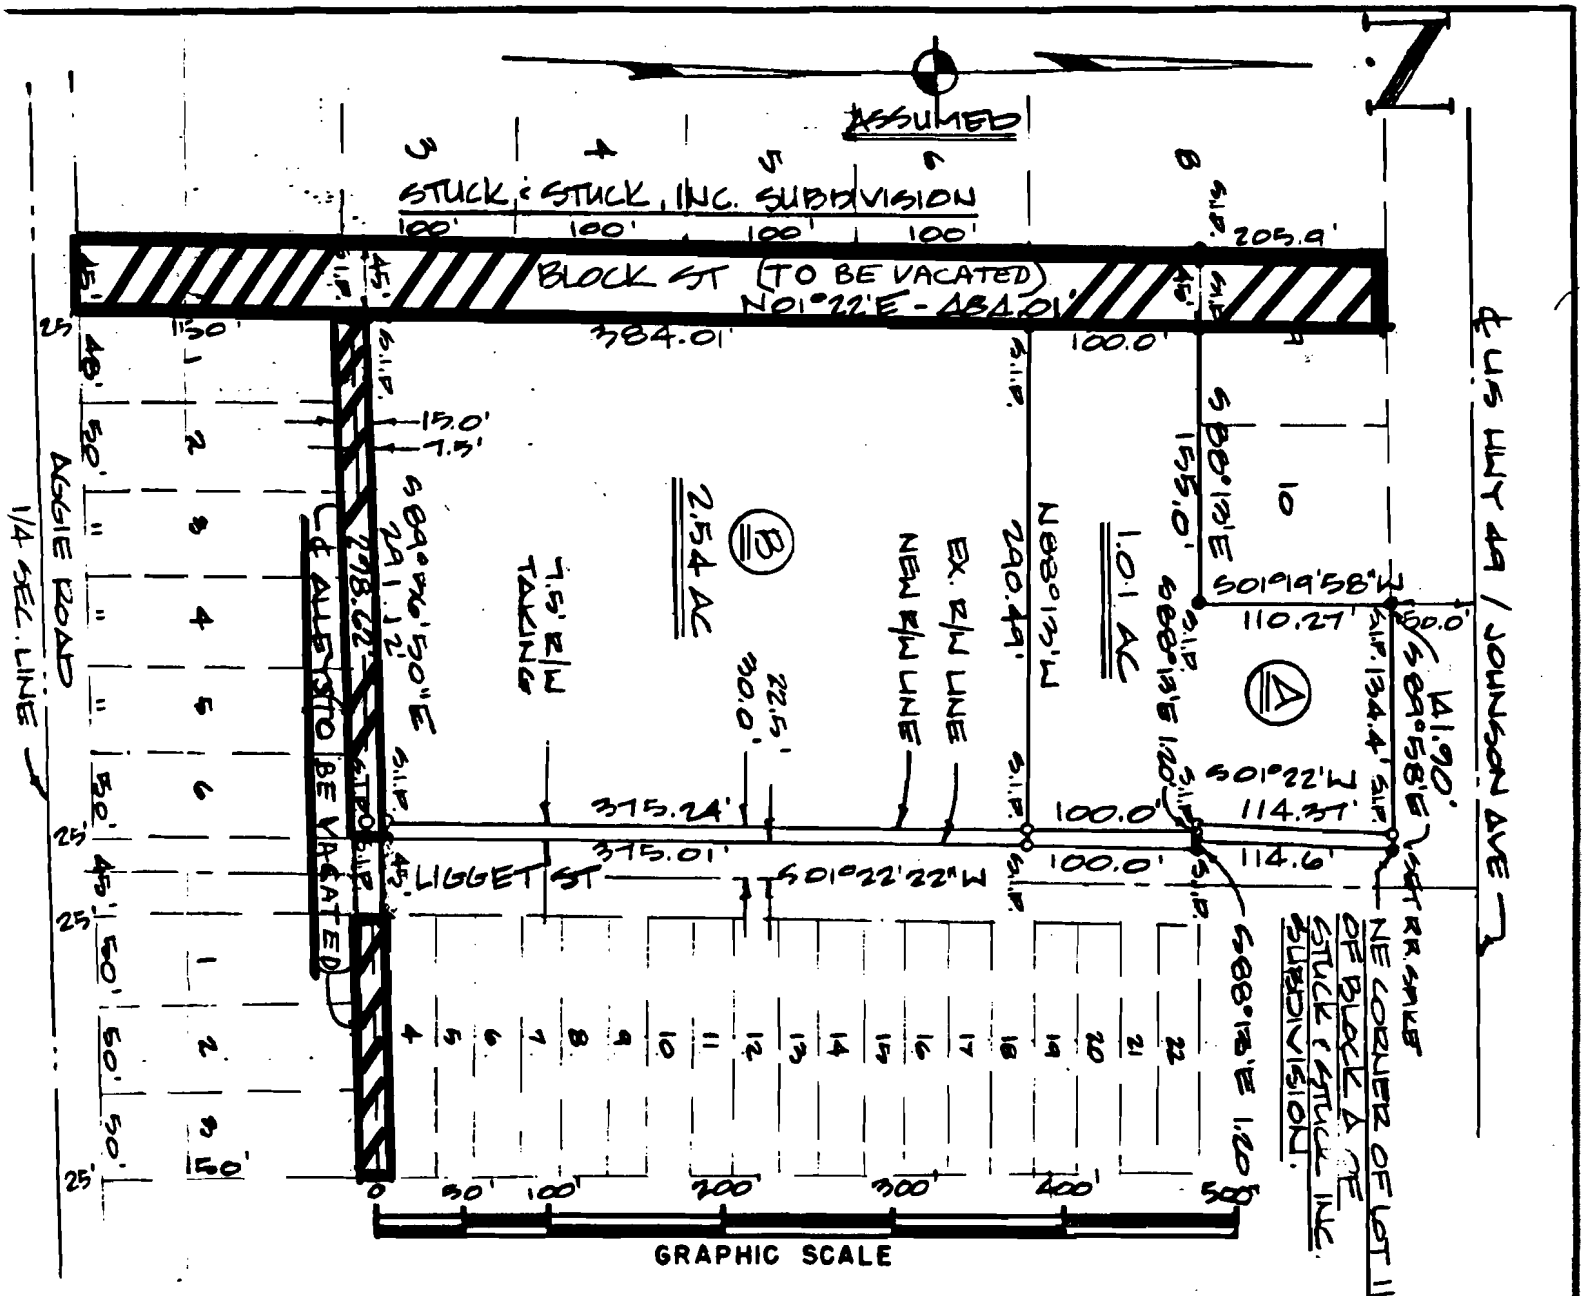

RECORD REPLAT

SONIC REPLAT

JONESBORO, ARK.

HAYWOOD, KENWARD & ASSOCIATES, INC.

CIVIL ENGINEERS — SURVEYORS

JONESBORO, ARKANSAS 72401

APPROVED:

DATE:

REVISIONS		
DATE	BY	DESCRIPTION

DRAWN: JR	SHEET
DATE: 5-23-89	1 OF 1
CHECKED CK	SCALE:
DATE 5-23-89	1"=100.0'
JOB NO.	DWG. NO.
	S-70