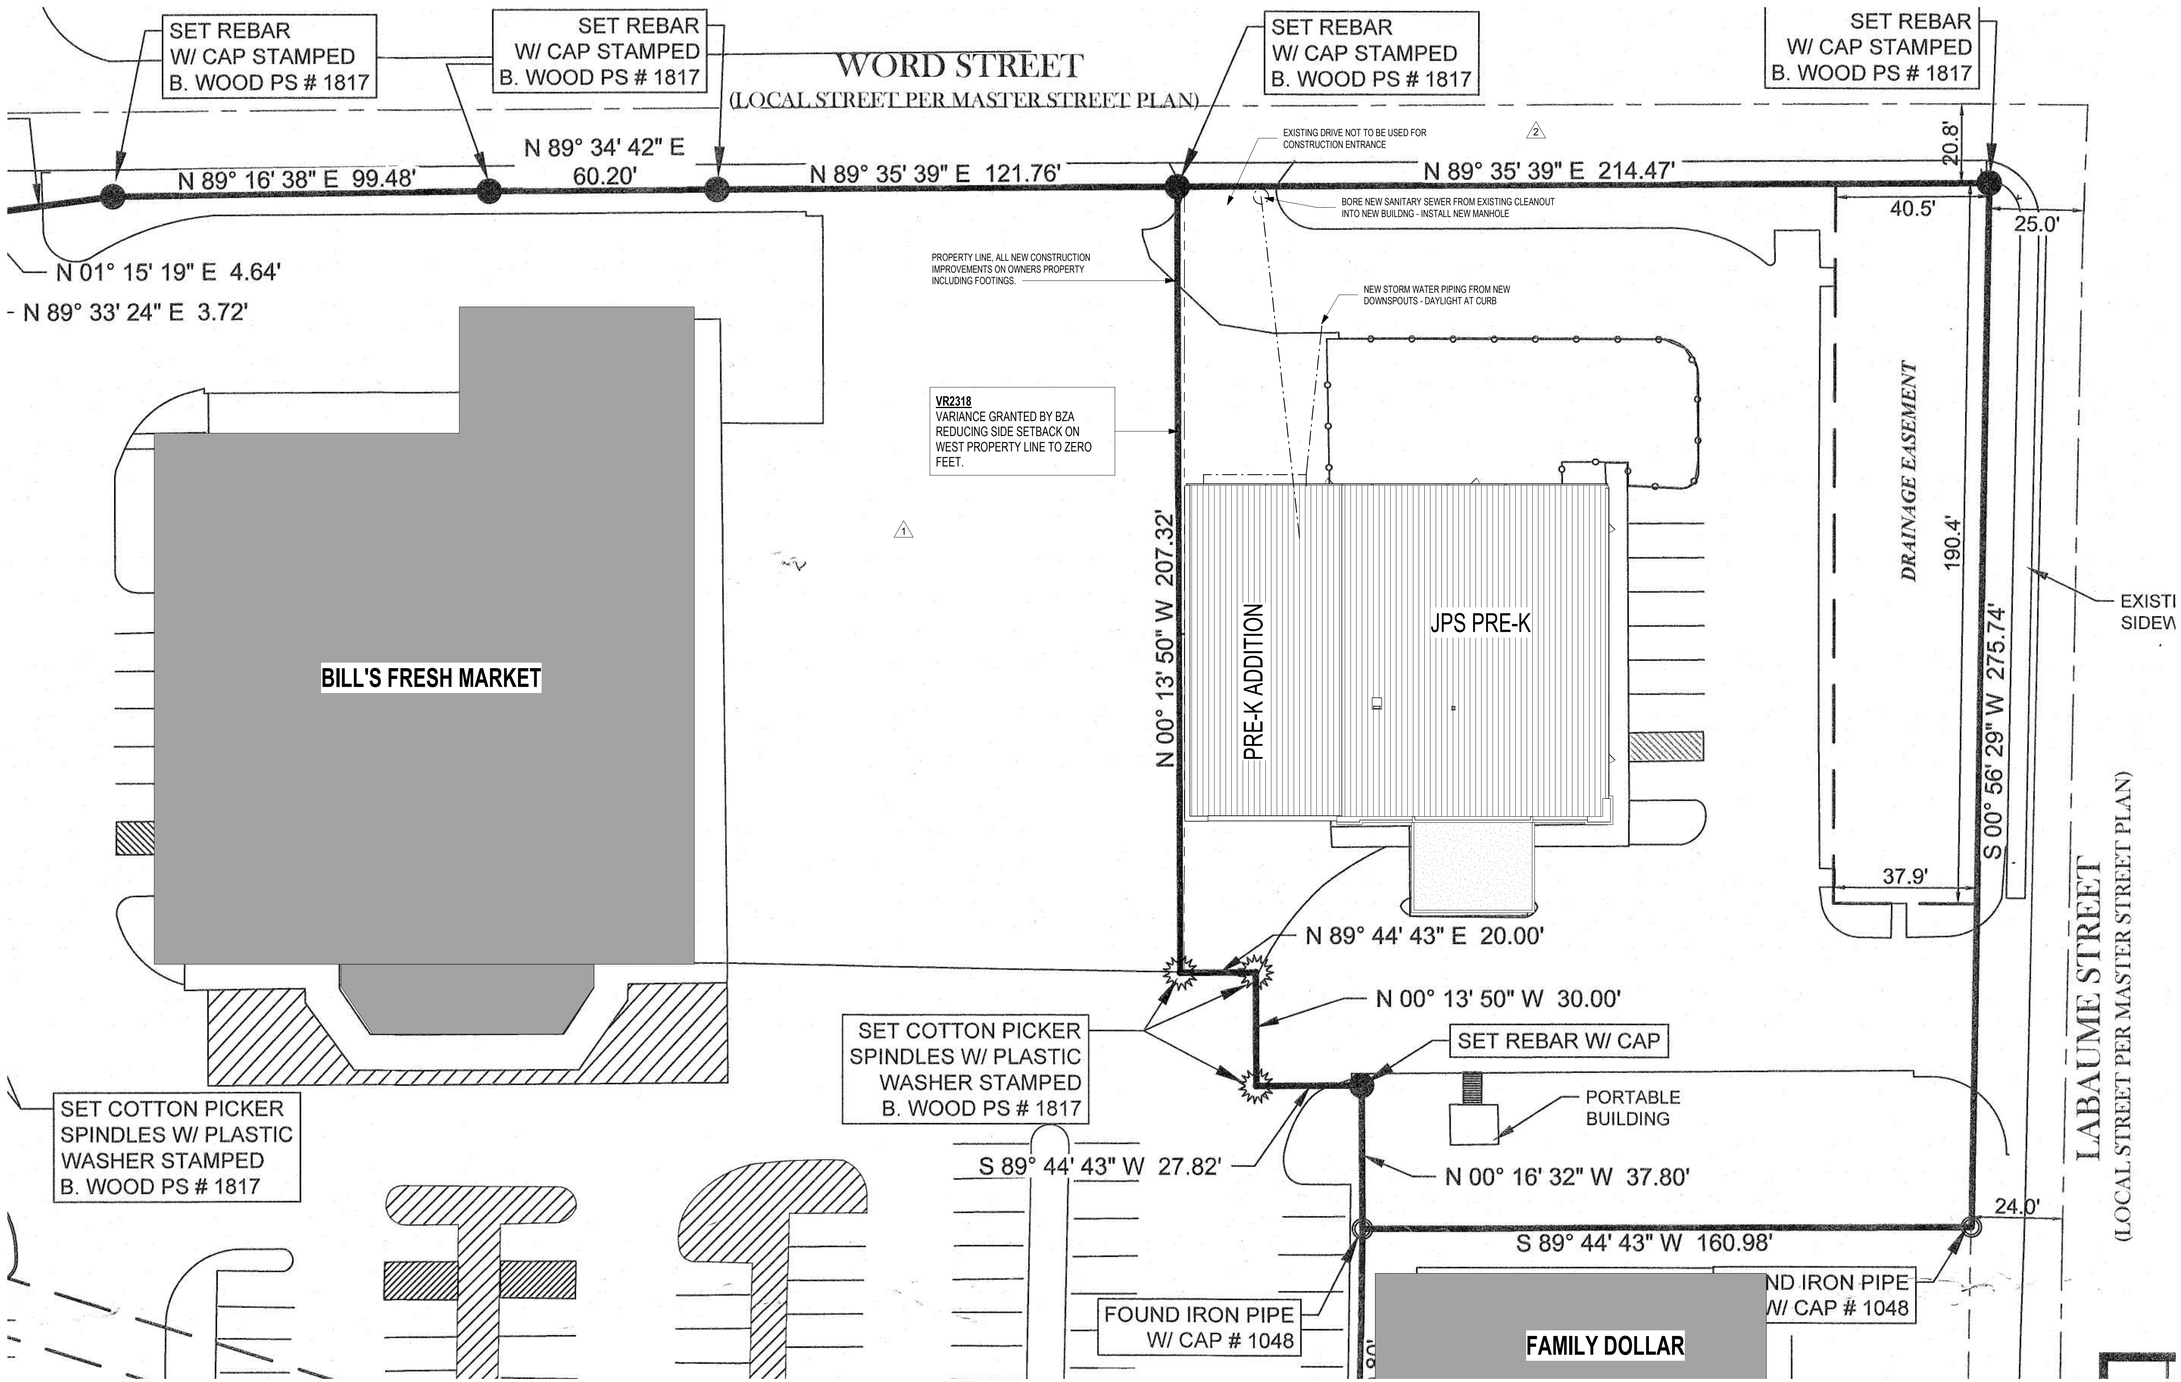


12/11/2023 9:52:16 AM

2324-1608-705

PRE-K NORTH ADDITION AND RENOVATIONS

# JONESBORO PUBLIC SCHOOLS

210 EAST JOHNSON AVENUE, JONESBORO, ARKANSAS

REGARDING THE SENSITIVE ISSUES OF CONFIDENTIALITY AND COPYRIGHT, ANY REQUEST FOR THE RELEASE, OR REPRODUCTION OF THESE DRAWINGS MUST BE APPROVED BY COOPER MIXON ARCHITECTS PLLC

| | | |
|---|---|---|
| 2 | 12/04/23 | POST ADDENDUM 002 |
| 1 | 10/18/23 | ADDENDUM 001 |

COOPER MIXON ARCHITECTS PLLC
LL237
REGISTERED ARCHITECTS
ARKANSAS
09/22/2023

COOPER MIXON ARCHITECTS
505 union street, 2nd flr jonesboro, ar 72401
phone 870.336.0536 www.coopermixon.com

CONSTRUCTION DOCUMENTS

PROJECT NO.
2211

PROJECT NAME
PRE-K NORTH ADDITION AND RENOVATIONS

DATE
09/22/2023

CONTENTS
ARCHITECTURAL SITE PLAN

SHEET NUMBER
AS101