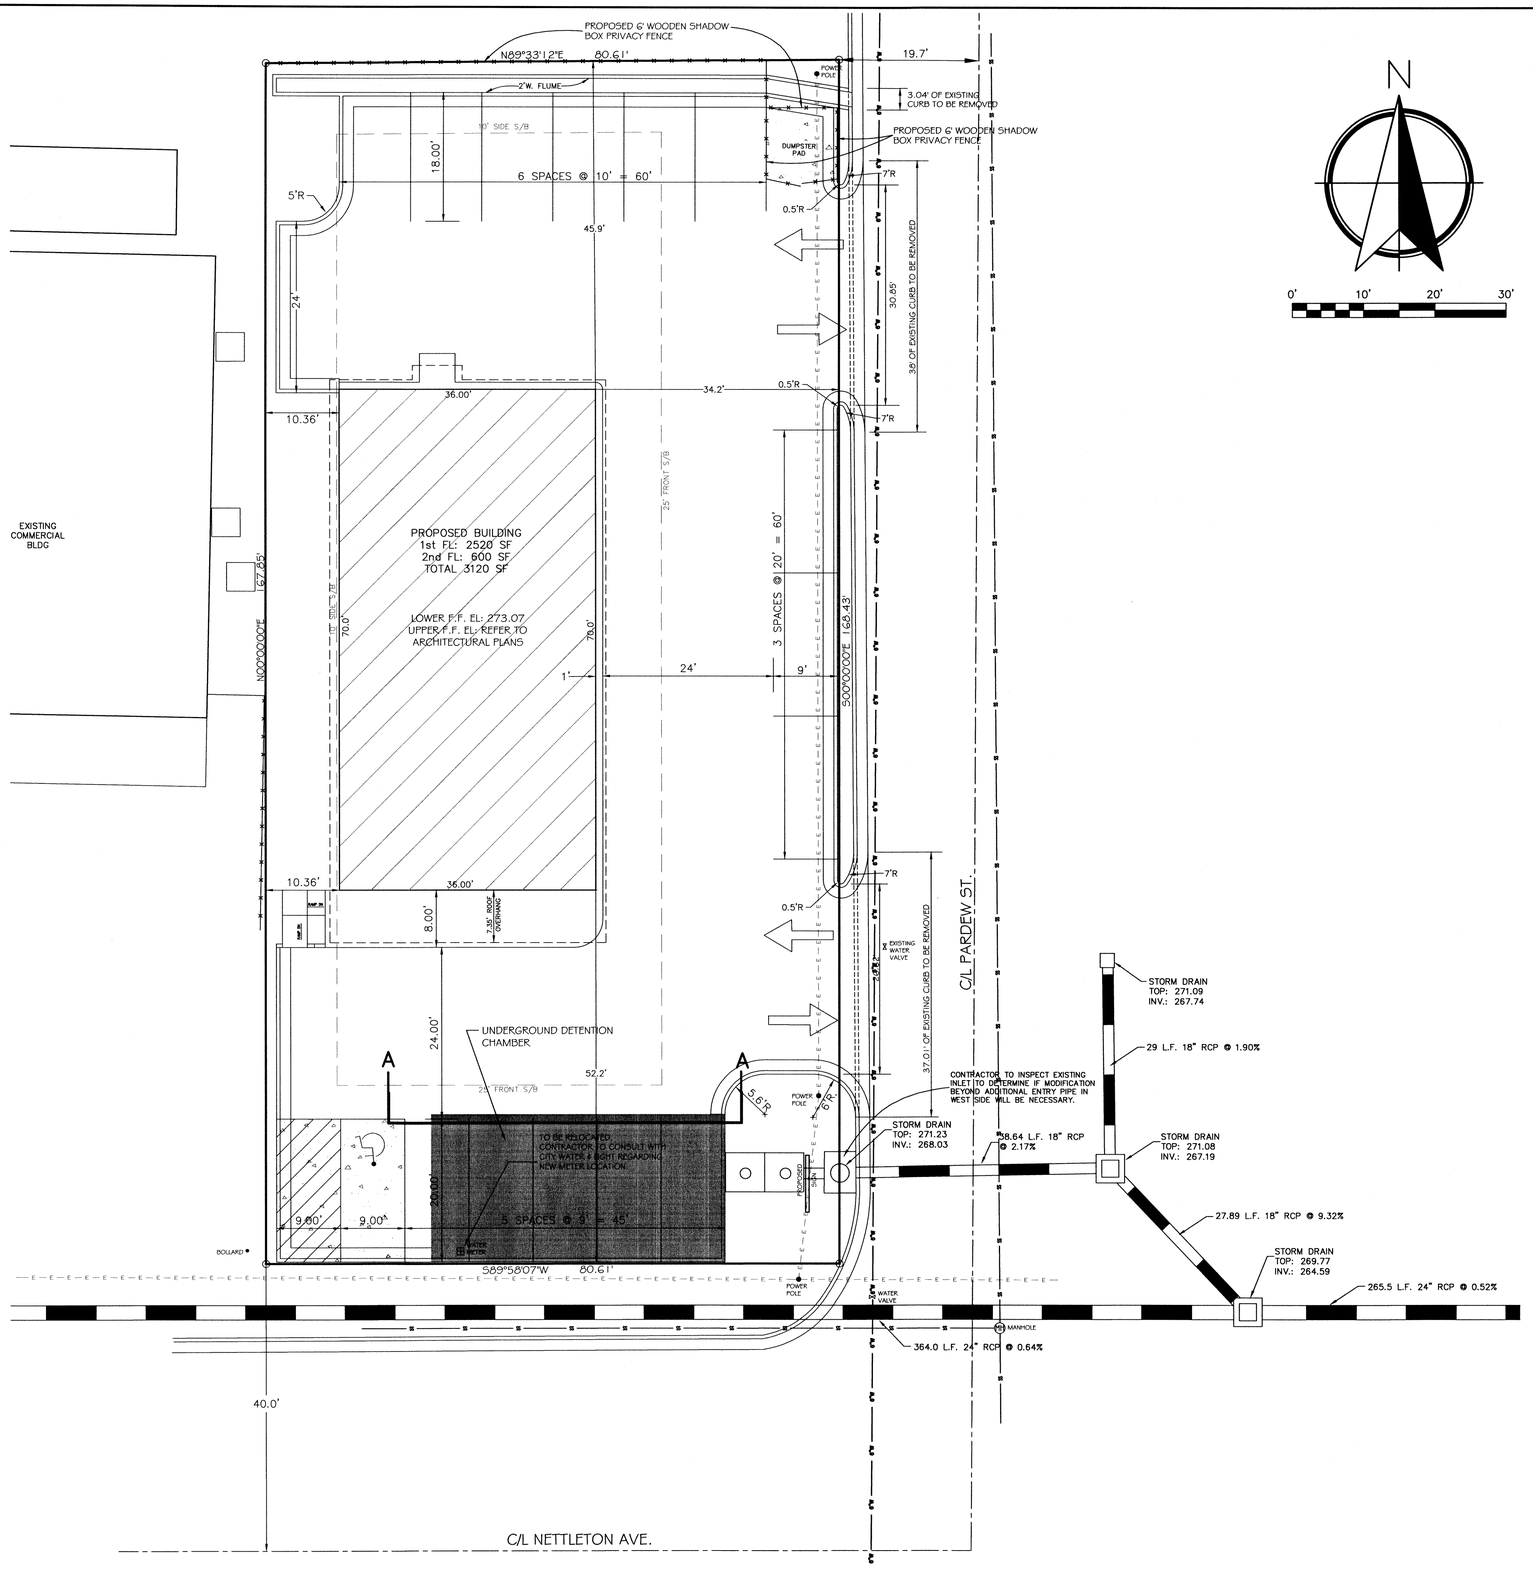

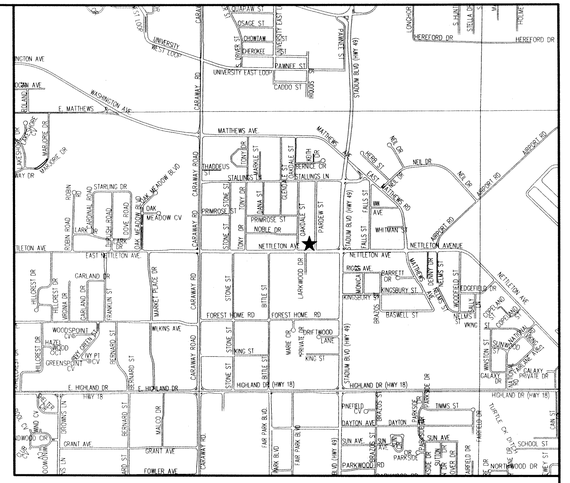

FLUME SECTION DETAIL

ENGINEERS PLANNERS SURVEYORS

Civilogic

203 Southwest Dr.–Jonesboro, AR–(870)932–7880–www.civilogic.net

PROPOSED SITE LAYOUT PLAN
PT. LOT 2 OF GUY A. PARDEW SUBD.
FOR
SOO'S PHARMACY
JONESBORO, ARKANSAS

Date	Scale	Job No.	Sheet No.
11–16–10	1"=10'	110098	2 of 6

Section	Township	Range	County
21	14N	04E	CRAIGHEAD

ONLY COPIES WITH VIOLET COLORED SIGNATURE ARE VALID CIVILOGIC COPIES

© 2010, Civilogic Drawn By: RE Checked by: GH

STATE OF ARKANSAS REGISTERED PROFESSIONAL ENGINEER No. 7880 GEORGE M. HAMMAH

CERTIFICATE OF AUTHORIZATION CIVILOGIC No. 329 ARKANSAS–ENGINEER