REAR ELEVATION

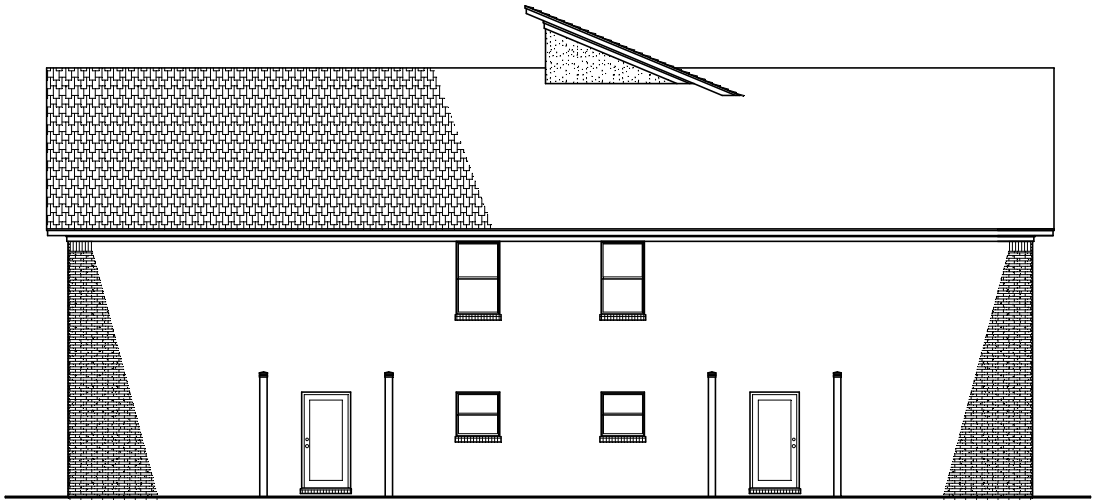

RIGHT ELEVATION

NOTICE DUTY OF COOPERATION © 2019 Michael E Nelson Designs, LLC
MICHAEL E. NELSON DESIGNS, LLC or Michael E. Nelson assumes no liability for any HOME constructed from this plan. Release of these plans contemplates further cooperation among the owner, his contractor and the designer. Design and construction are complex. Although the designer and his consultants performed their services with due care and diligence, they cannot guarantee perfection. Communication is imperfect and every contingency cannot be anticipated. Any ambiguity or discrepancy discovered by the use of these plans shall be reported immediately to the designer. Failure to notify the designer compounds misunderstanding and increases construction costs. A failure to cooperate by a simple notice to the designer shall relieve the designer from responsibility for all consequences. Changes made from the plans without the consent of the designer are unauthorized and shall relieve the designer of responsibility for all consequences arising out of such changes. Only qualified Designers, Architects, Contractors, or Structural Engineer should attempt to modify any portion of this design.
Written dimensions on these drawings shall have precedence over scaled dimensions; contractors shall verify and be responsible for all dimensions and conditions on the job. This office must be notified of any variations from the dimensions and conditions shown by these drawings. Shop details must be submitted to this office for approval before proceeding with fabrication or construction.

MICHAEL E. NELSON
P.B.D. Cert. No. AR-184

MEN DESIGNS

REVISIONS	BY
	24x36

A NEW 4 PLEX PROJECT FOR
McLennan Investments
ELEVATIONS

MEN DESIGNS by Michael E. Nelson
A Signature Series of Home Plans
Member AIBD - CPBD
MICHAEL@MENDESIGNS.COM
509 FLORIDA BLVD
SUITE A
DENHAM SPRINGS, LA 70726
(225) 665-5370
NATIONALLY PUBLISHED
A CUSTOM DESIGN & PLAN MODIFICATION COMPANY

DATE	
SCALE 1/4" = 1'-0"	
BUILDER	
JOB	0000-00
DRAWN BY	