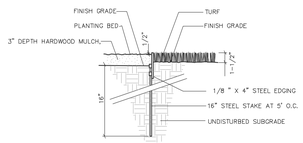


**STEEL EDGING DETAIL**
N.T.S.




**SHRUB PLANTING DETAIL**
N.T.S.

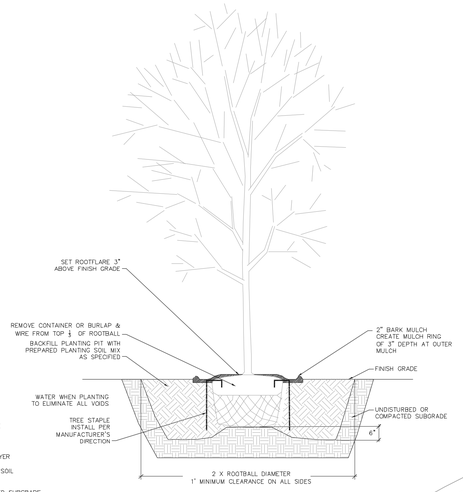


**TREE PLANTING DETAIL**
N.T.S.

TREE LEGEND

STREET TREES
European Hornbeam

SITE TREES
Crape Myrtle

SHRUBS
Yaupon Holly

TREE CALCULATION

LOTS 4 & 5 = 3.18 AC (138,520 SF)
LANDSCAPE REQUIREMENT = 1 TREE/SHRUB PER 2,000 SF
70 TREES/SHRUBS REQUIRED
18 TREES (25%), 52 SHRUBS (75%)

PROVIDED = 9 STREET TREES (2 1/2" B&B)
20 SITE TREES (2 1/2" B&B)
60 SHRUBS (MIN. 5-GAL)

NORTH

30 0 30 90
Scale 1" = 30 ft

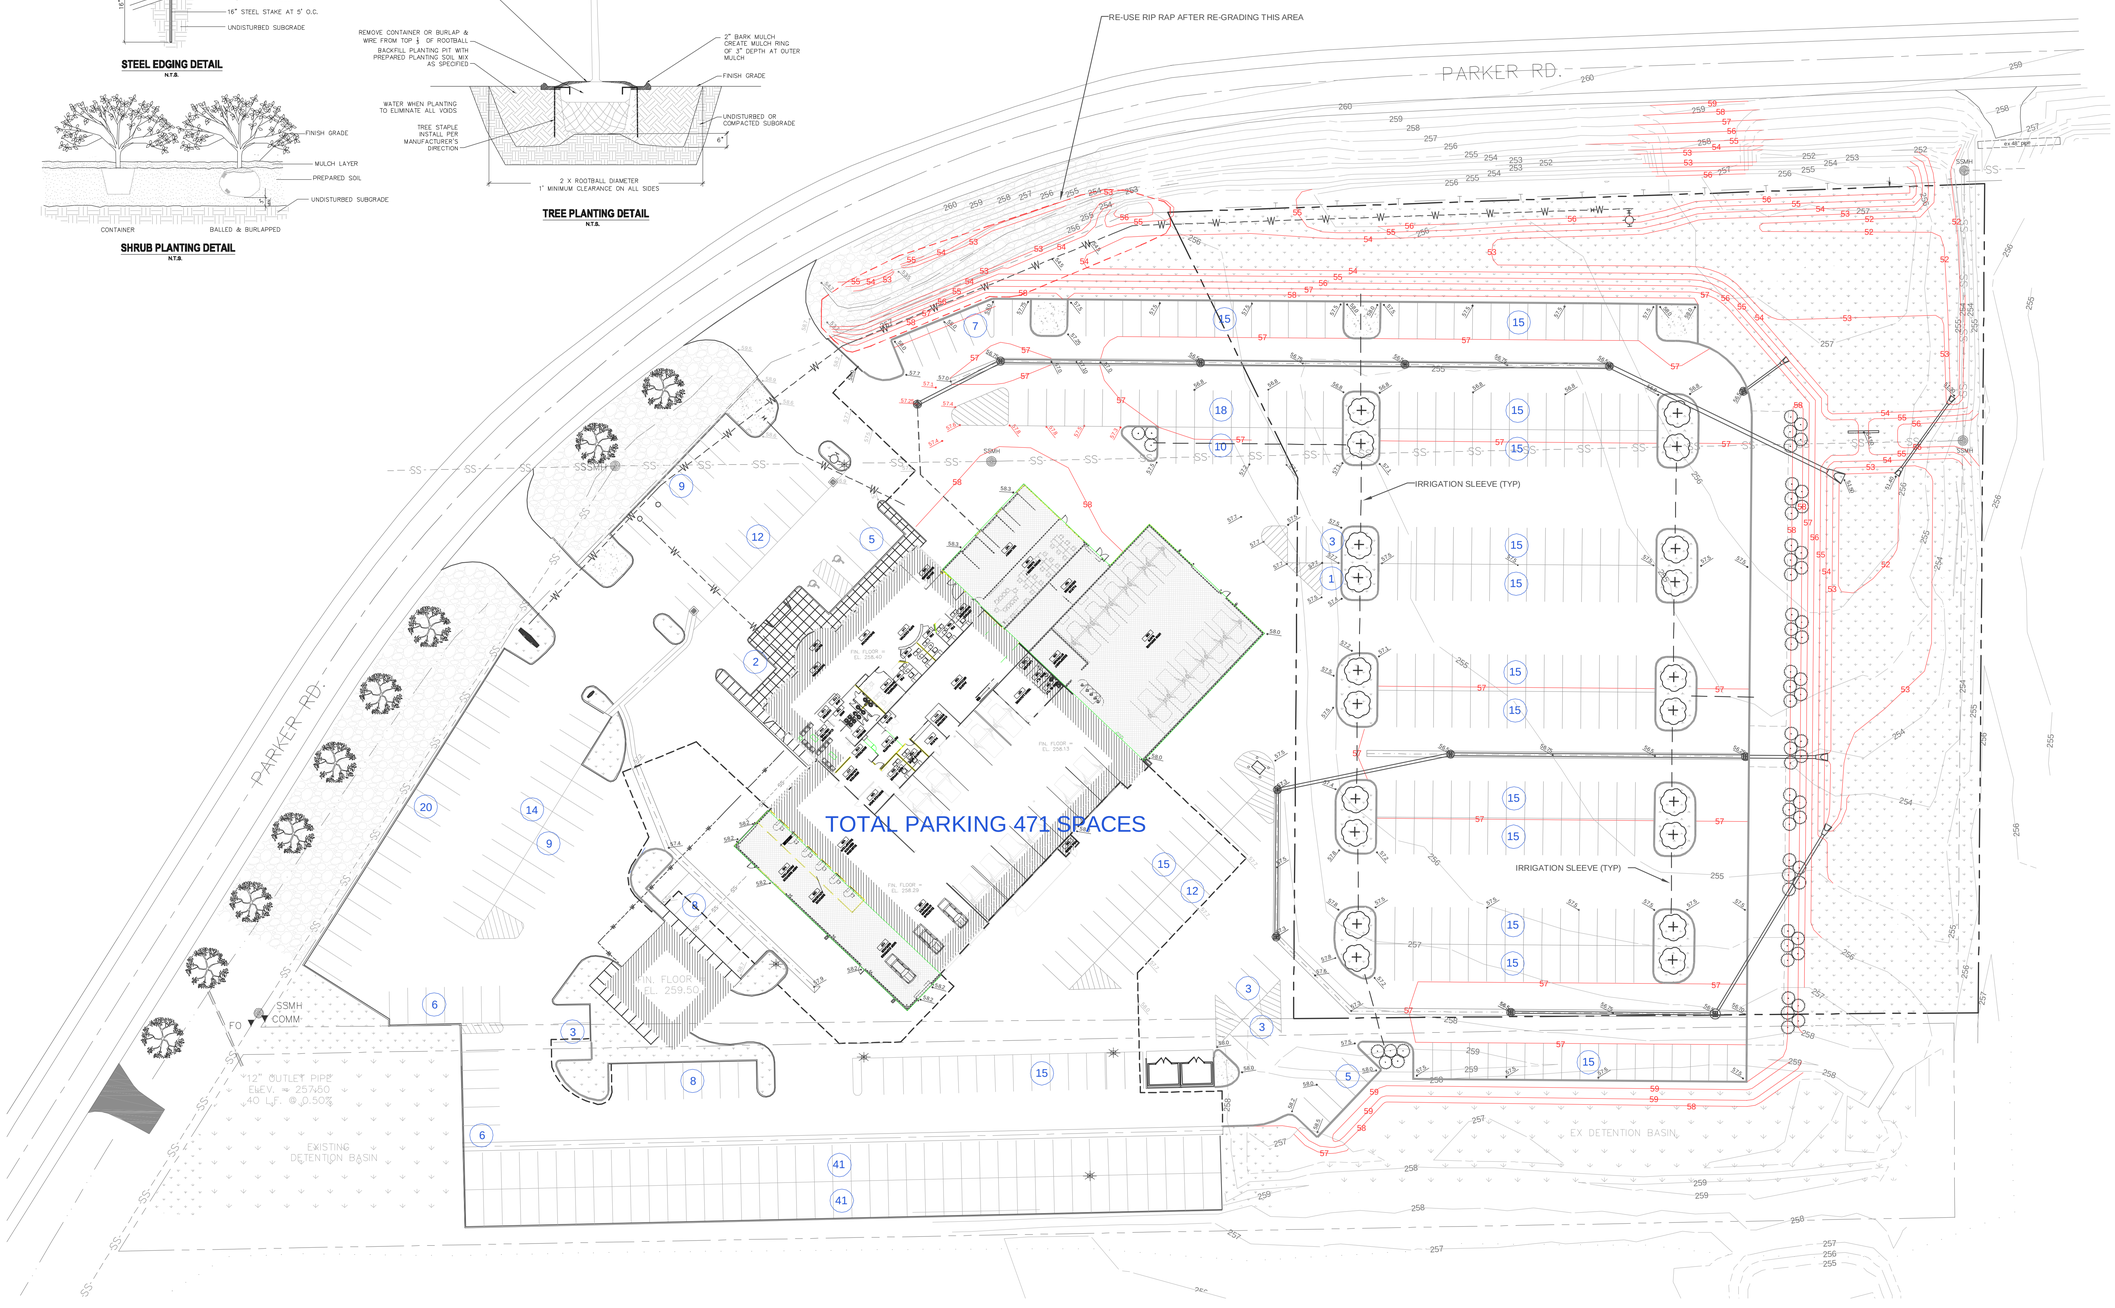



**WHITE-DATERS & ASSOCIATES, INC.**
CIVIL ENGINEERING, LAND PLANNING & DEVELOPMENT
24 RAHLING CIRCLE LITTLE ROCK, ARKANSAS 72223



TAGGART ARCHITECTS
600 Main Street, Suite 300
North Little Rock, AR 72114
Phone: 501-758-7443
www.TaggArch.com


HONDA

3003 E. PARKER
JONESBORO, AR
72404

IN PARTNERSHIP WITH:

CORCO CONSTRUCTION

OWNER:

WINROCK AUTOMOTIVE

PROJECT INFO

BID SET

PROJECT PHASE

STATE OF ARKANSAS
9234
REGISTERED PROFESSIONAL ENGINEER
THOMAS C. DATERS
No. 5033
7-14-23

SEAL

| NO. | DESCRIPTION | DATE |
|---|---|---|
| | REVISED CIVIL SET | 07-26-24 |

REVISIONS

Landscape Plan

SHEET NAME

DATE 14 JULY, 2023

PROJECT NUMBER

C14

SHEET NUMBER