No.	Date	Description

NOT FOR CONSTRUCTION

CONCEPTUAL DESIGN

ROTARY CENTENNIAL PLAZA

ROTARY CLUB OF JONESBORO

JONESBORO, ARKANSAS

CROMWELL

101 south spring street little rock, ar 72201
501.372.2900 cromwell.com

505 union street, 2nd flr jonesboro, ar 72401
870.336.0536

Issue Date	Project Number
06/23/2017	2017-048

Drawing Title

RENDERED SITE PLAN

Drawing Number

A-1

CROMWELL ARCHITECTS ENGINEERS, INC. ALL RIGHTS RESERVED

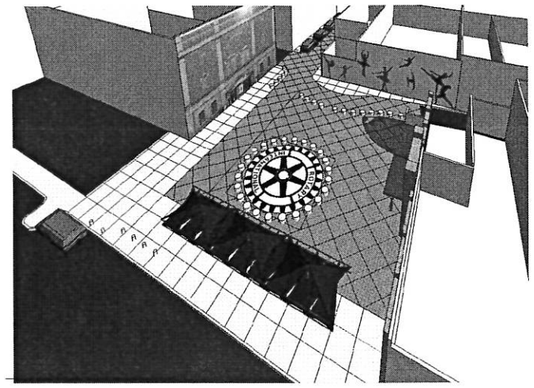

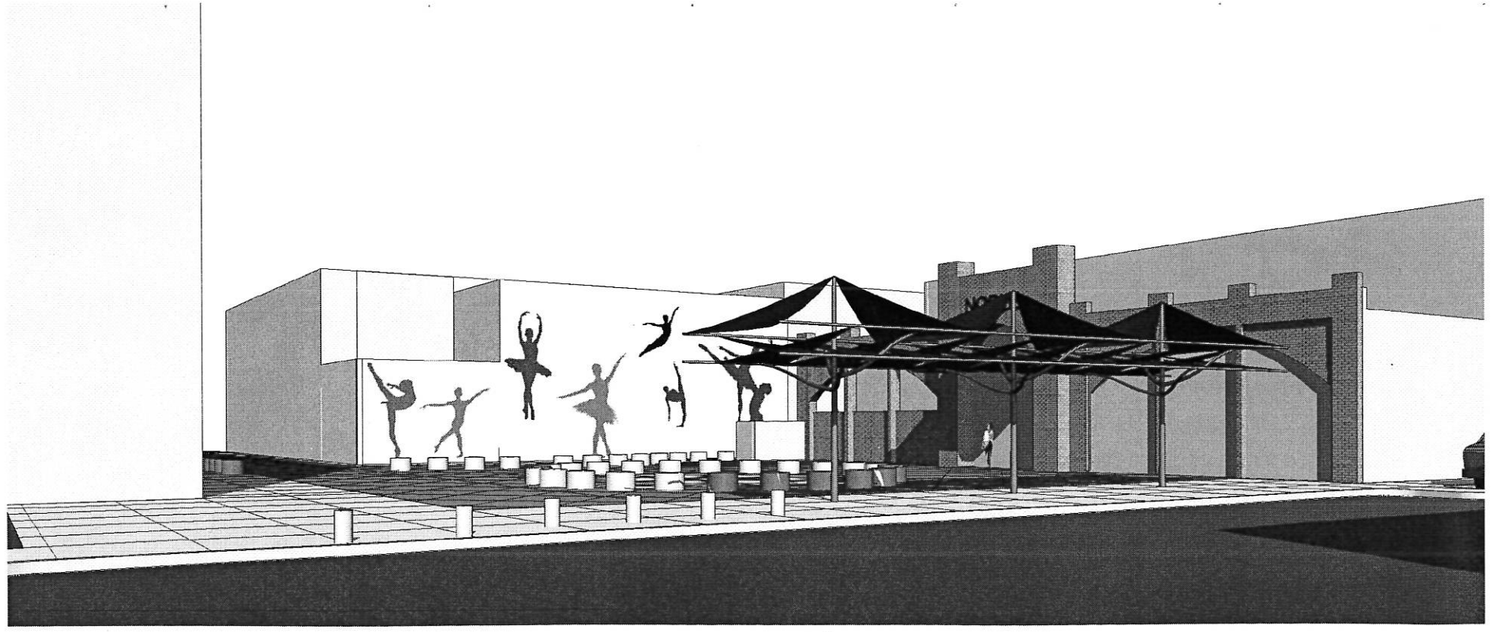

No.	Date	Description

NOT FOR CONSTRUCTION

CONCEPTUAL DESIGN

ROTARY CENTENNIAL PLAZA

ROTARY CLUB OF JONESBORO

JONESBORO, ARKANSAS

CROMWELL

101 south spring street little rock, ar 72201
501.372.2900 cromwell.com

505 union street, 2nd flr jonesboro, ar 72401
870.336.0536

Issue Date	Project Number
06/23/2017	2017-048

Drawing Title

CAMERA VIEWS

Drawing Number

A-2

CROMWELL ARCHITECTS ENGINEERS, INC ALL RIGHTS RESERVED