T:\Projects\Current\10213 - Jonesboro Fire Station #5\1- Revit\1) S Design\SD 02 01 13.rvt
2/25/2013 3:33:16 PM

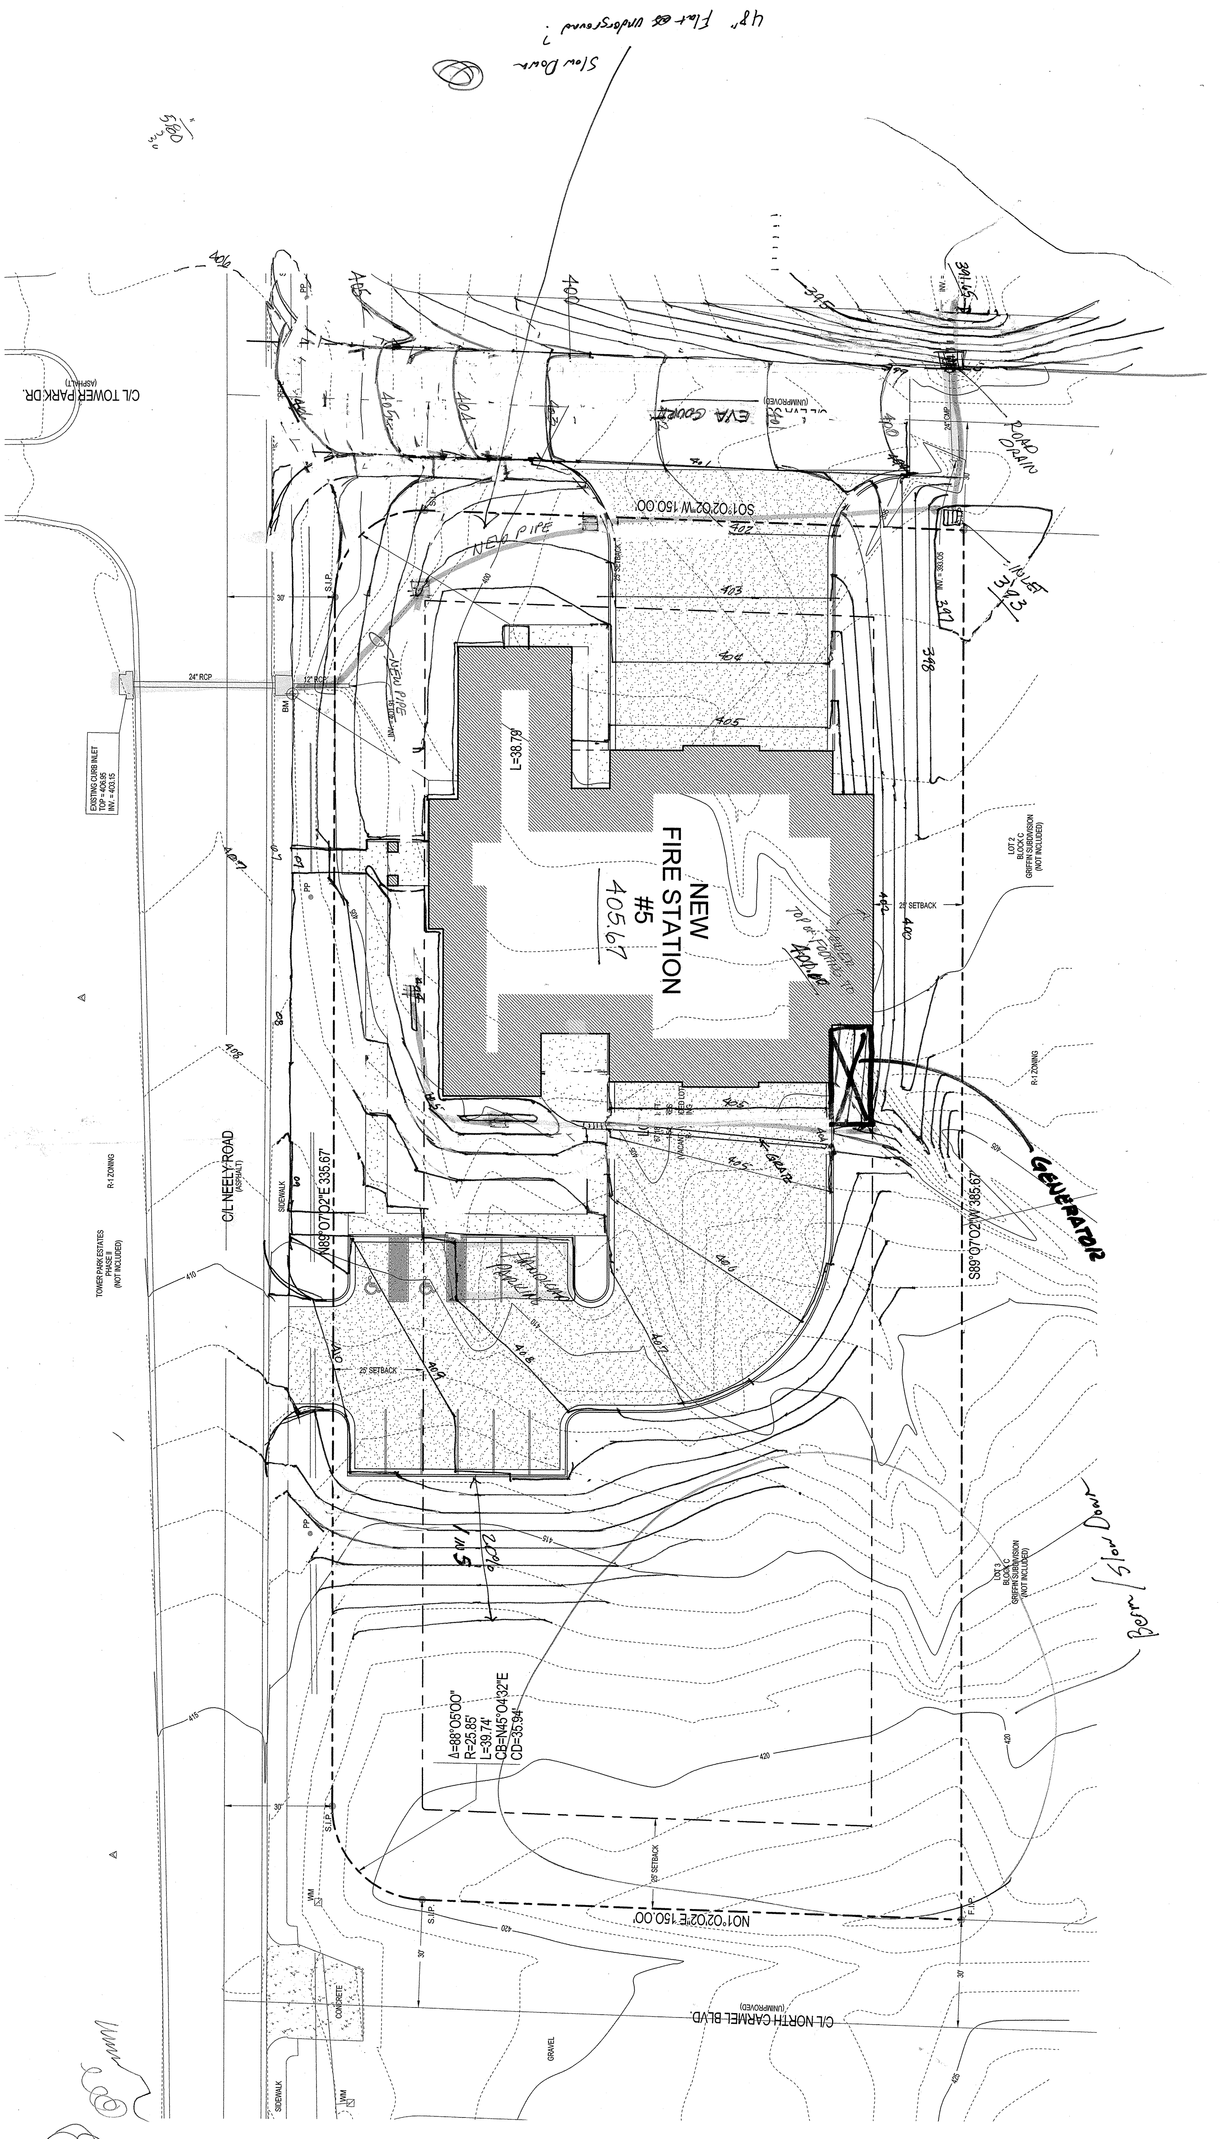

n
site plan
SCALE: 1" = 20'-0"

Commission Number
10213
C001
Date: February 25, 2013

THIS IS A PRELIMINARY DRAWING NOT TO BE USED FOR CONSTRUCTION OR BIDDING PURPOSES. ARCHITECTS ASSUME NO LIABILITY WHATSOEVER FOR THE USE OF THIS DRAWING BY ANY PERSON OTHER THAN THE OWNER, HIS AGENTS HEREIN NAMED OWNER, HIS AGENTS OR ANY UNAUTHORIZED PERSON, FIRM, CORPORATION FOR CONSTRUCTION PURPOSES.

Revision Schedule

Tag	Rev. Description	Rev. Date	Issued by

BRACKETT KRENNERICH
architects

CITY OF JONESBORO
FIRE STATION #5
NEELY ROAD
Jonesboro, Arkansas

100 East Huntington Ave. Suite D P.O. Box 1655 870-932-0571 Fax 870-932-0975 www.bkarchts.com