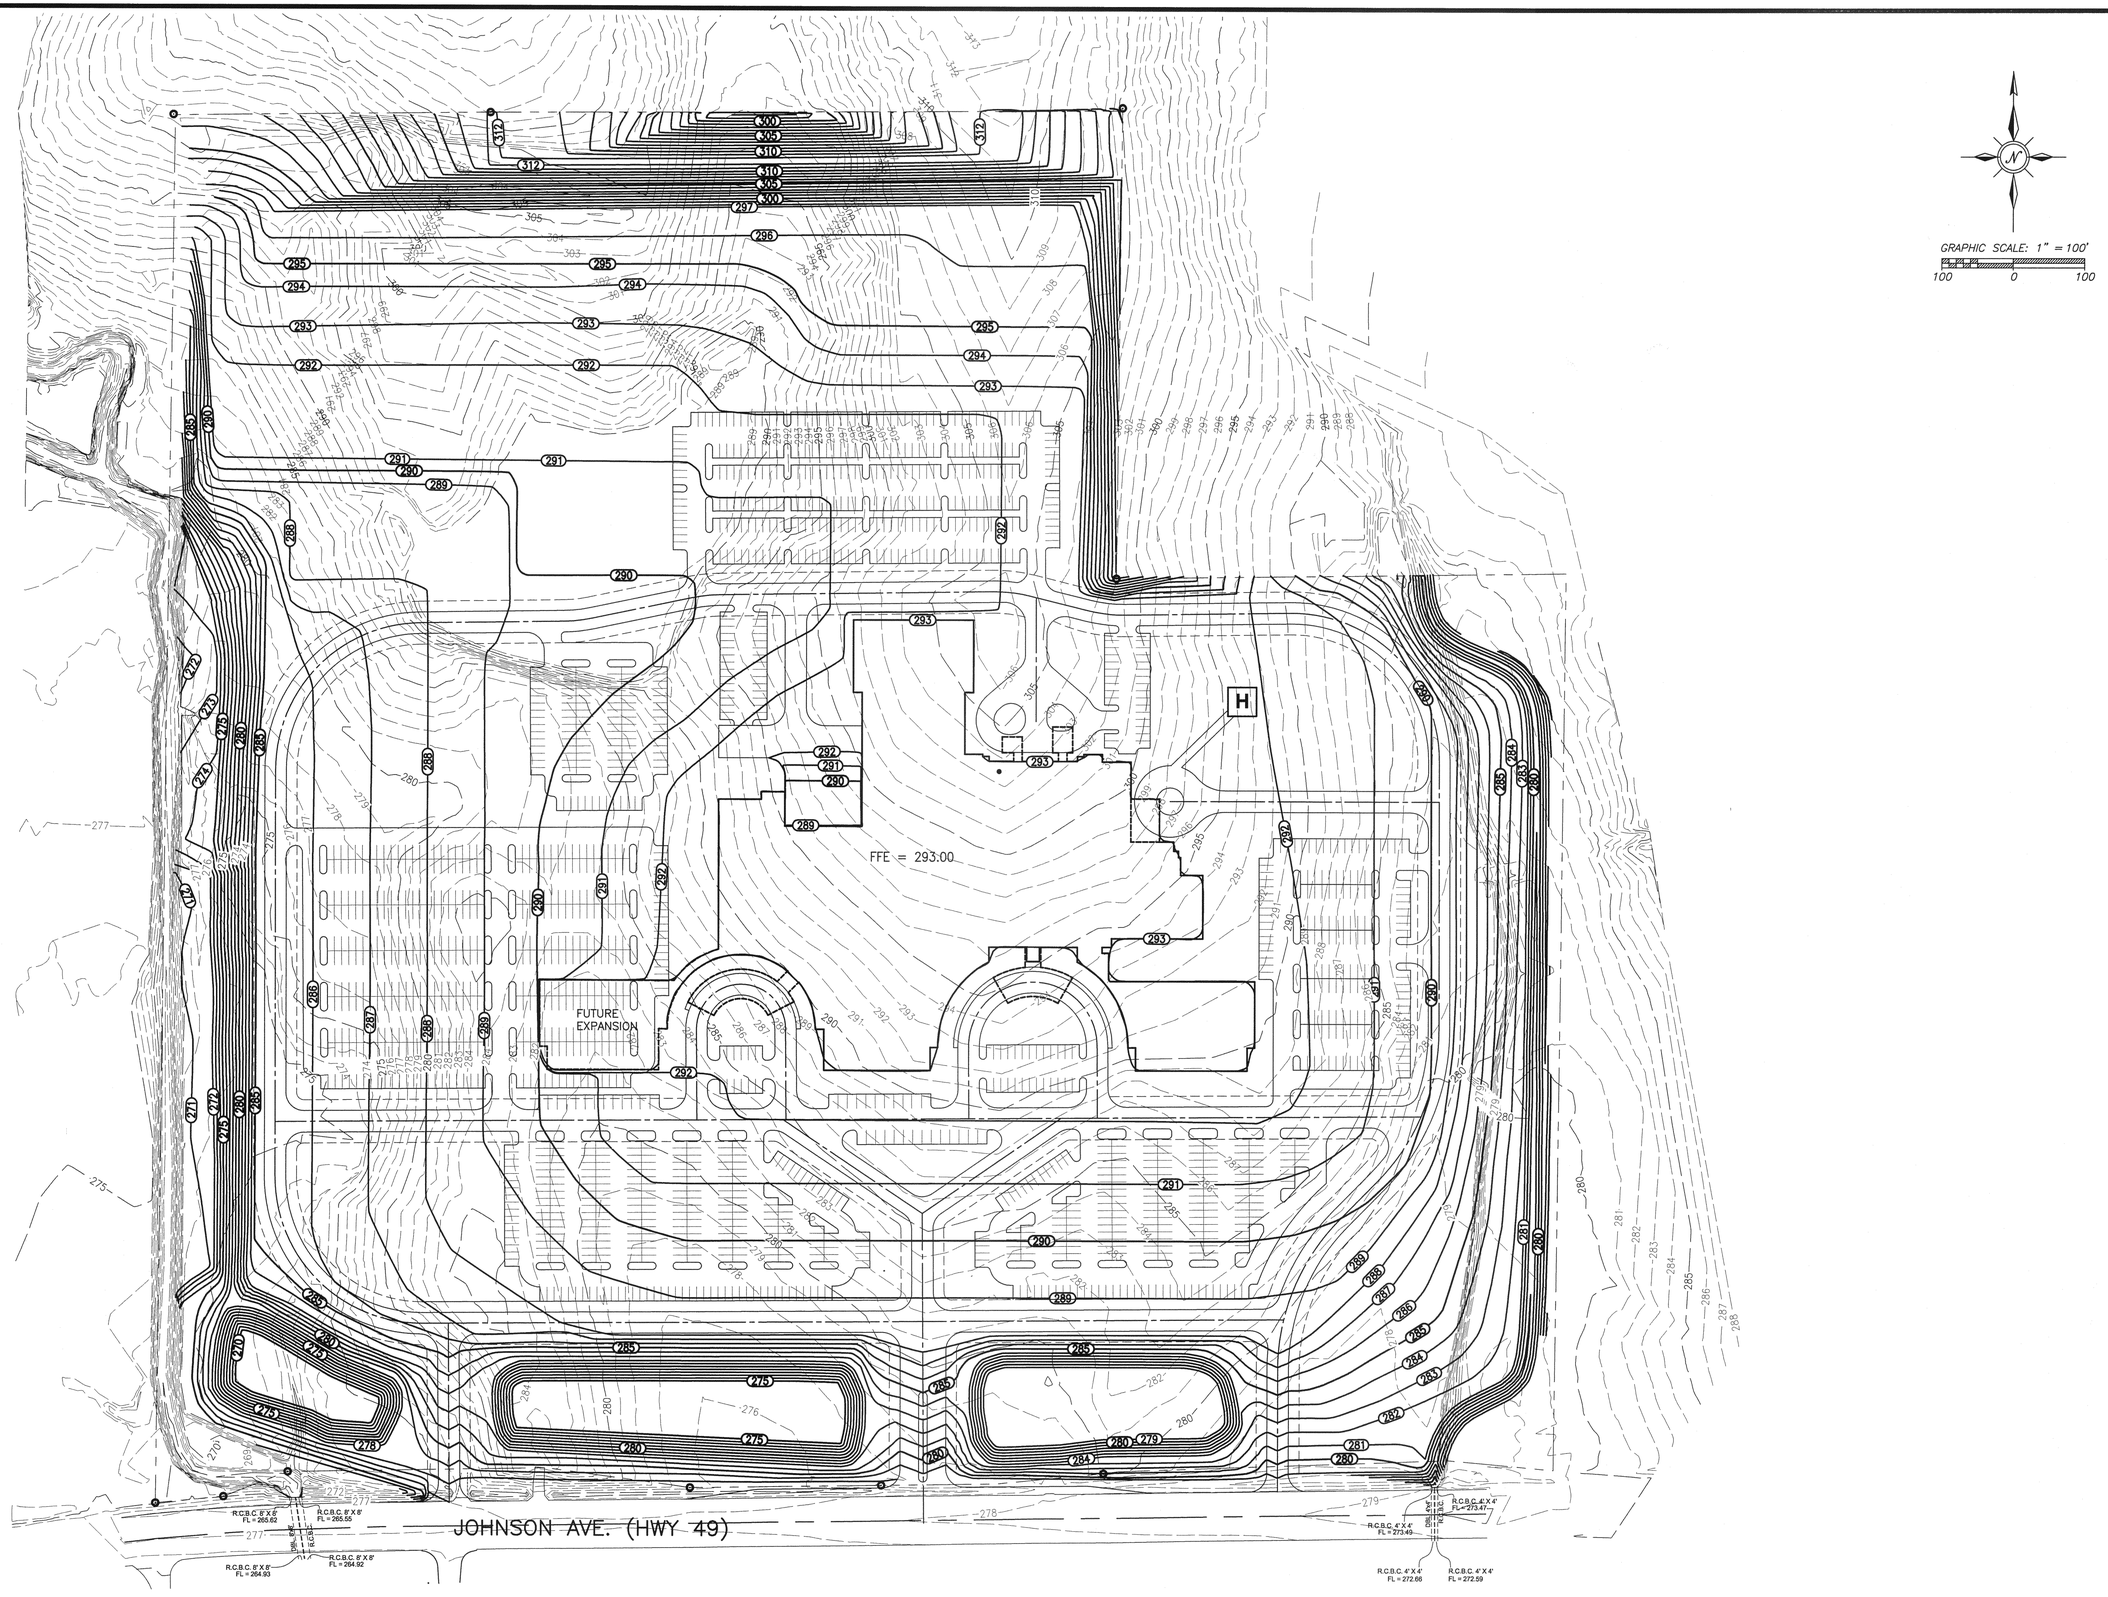

A2H
ASKEW HARGRAVES HARCOURT AND ASSOCIATES, INC.
MEMPHIS, TN 901.372.0404
JONESBORO, AR 870.200.2100
www.a2h.com

SEAL

STATE OF ARKANSAS
REGISTERED PROFESSIONAL ENGINEER
No. 8336
S. P. HARCOURT

CONCEPTUAL DEVELOPMENT PLAN
NEA BAPTIST MEMORIAL HEALTHCARE, LLC
JONESBORO, ARKANSAS

REVISIONS

PROJECT NO. 08390	
DATE: APRIL 17, 2009	
DRAWN: SLH	CHECKED: SPH

SHEET TITLE:
CONCEPTUAL GRADING PLAN

SHEET NO.
CD4