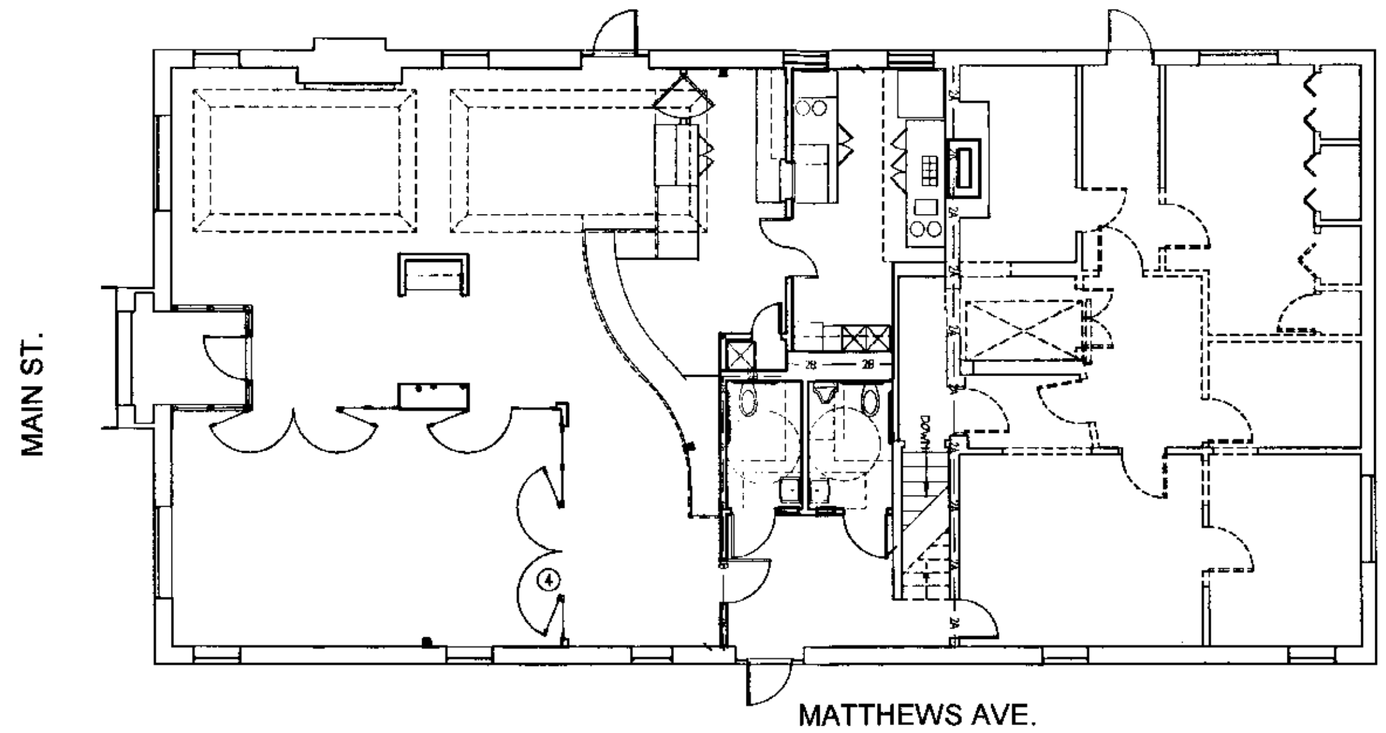

NORTH

REMOVED ITEMS

DEMOLITION PLANS 1/8" = 1'-0" | J1

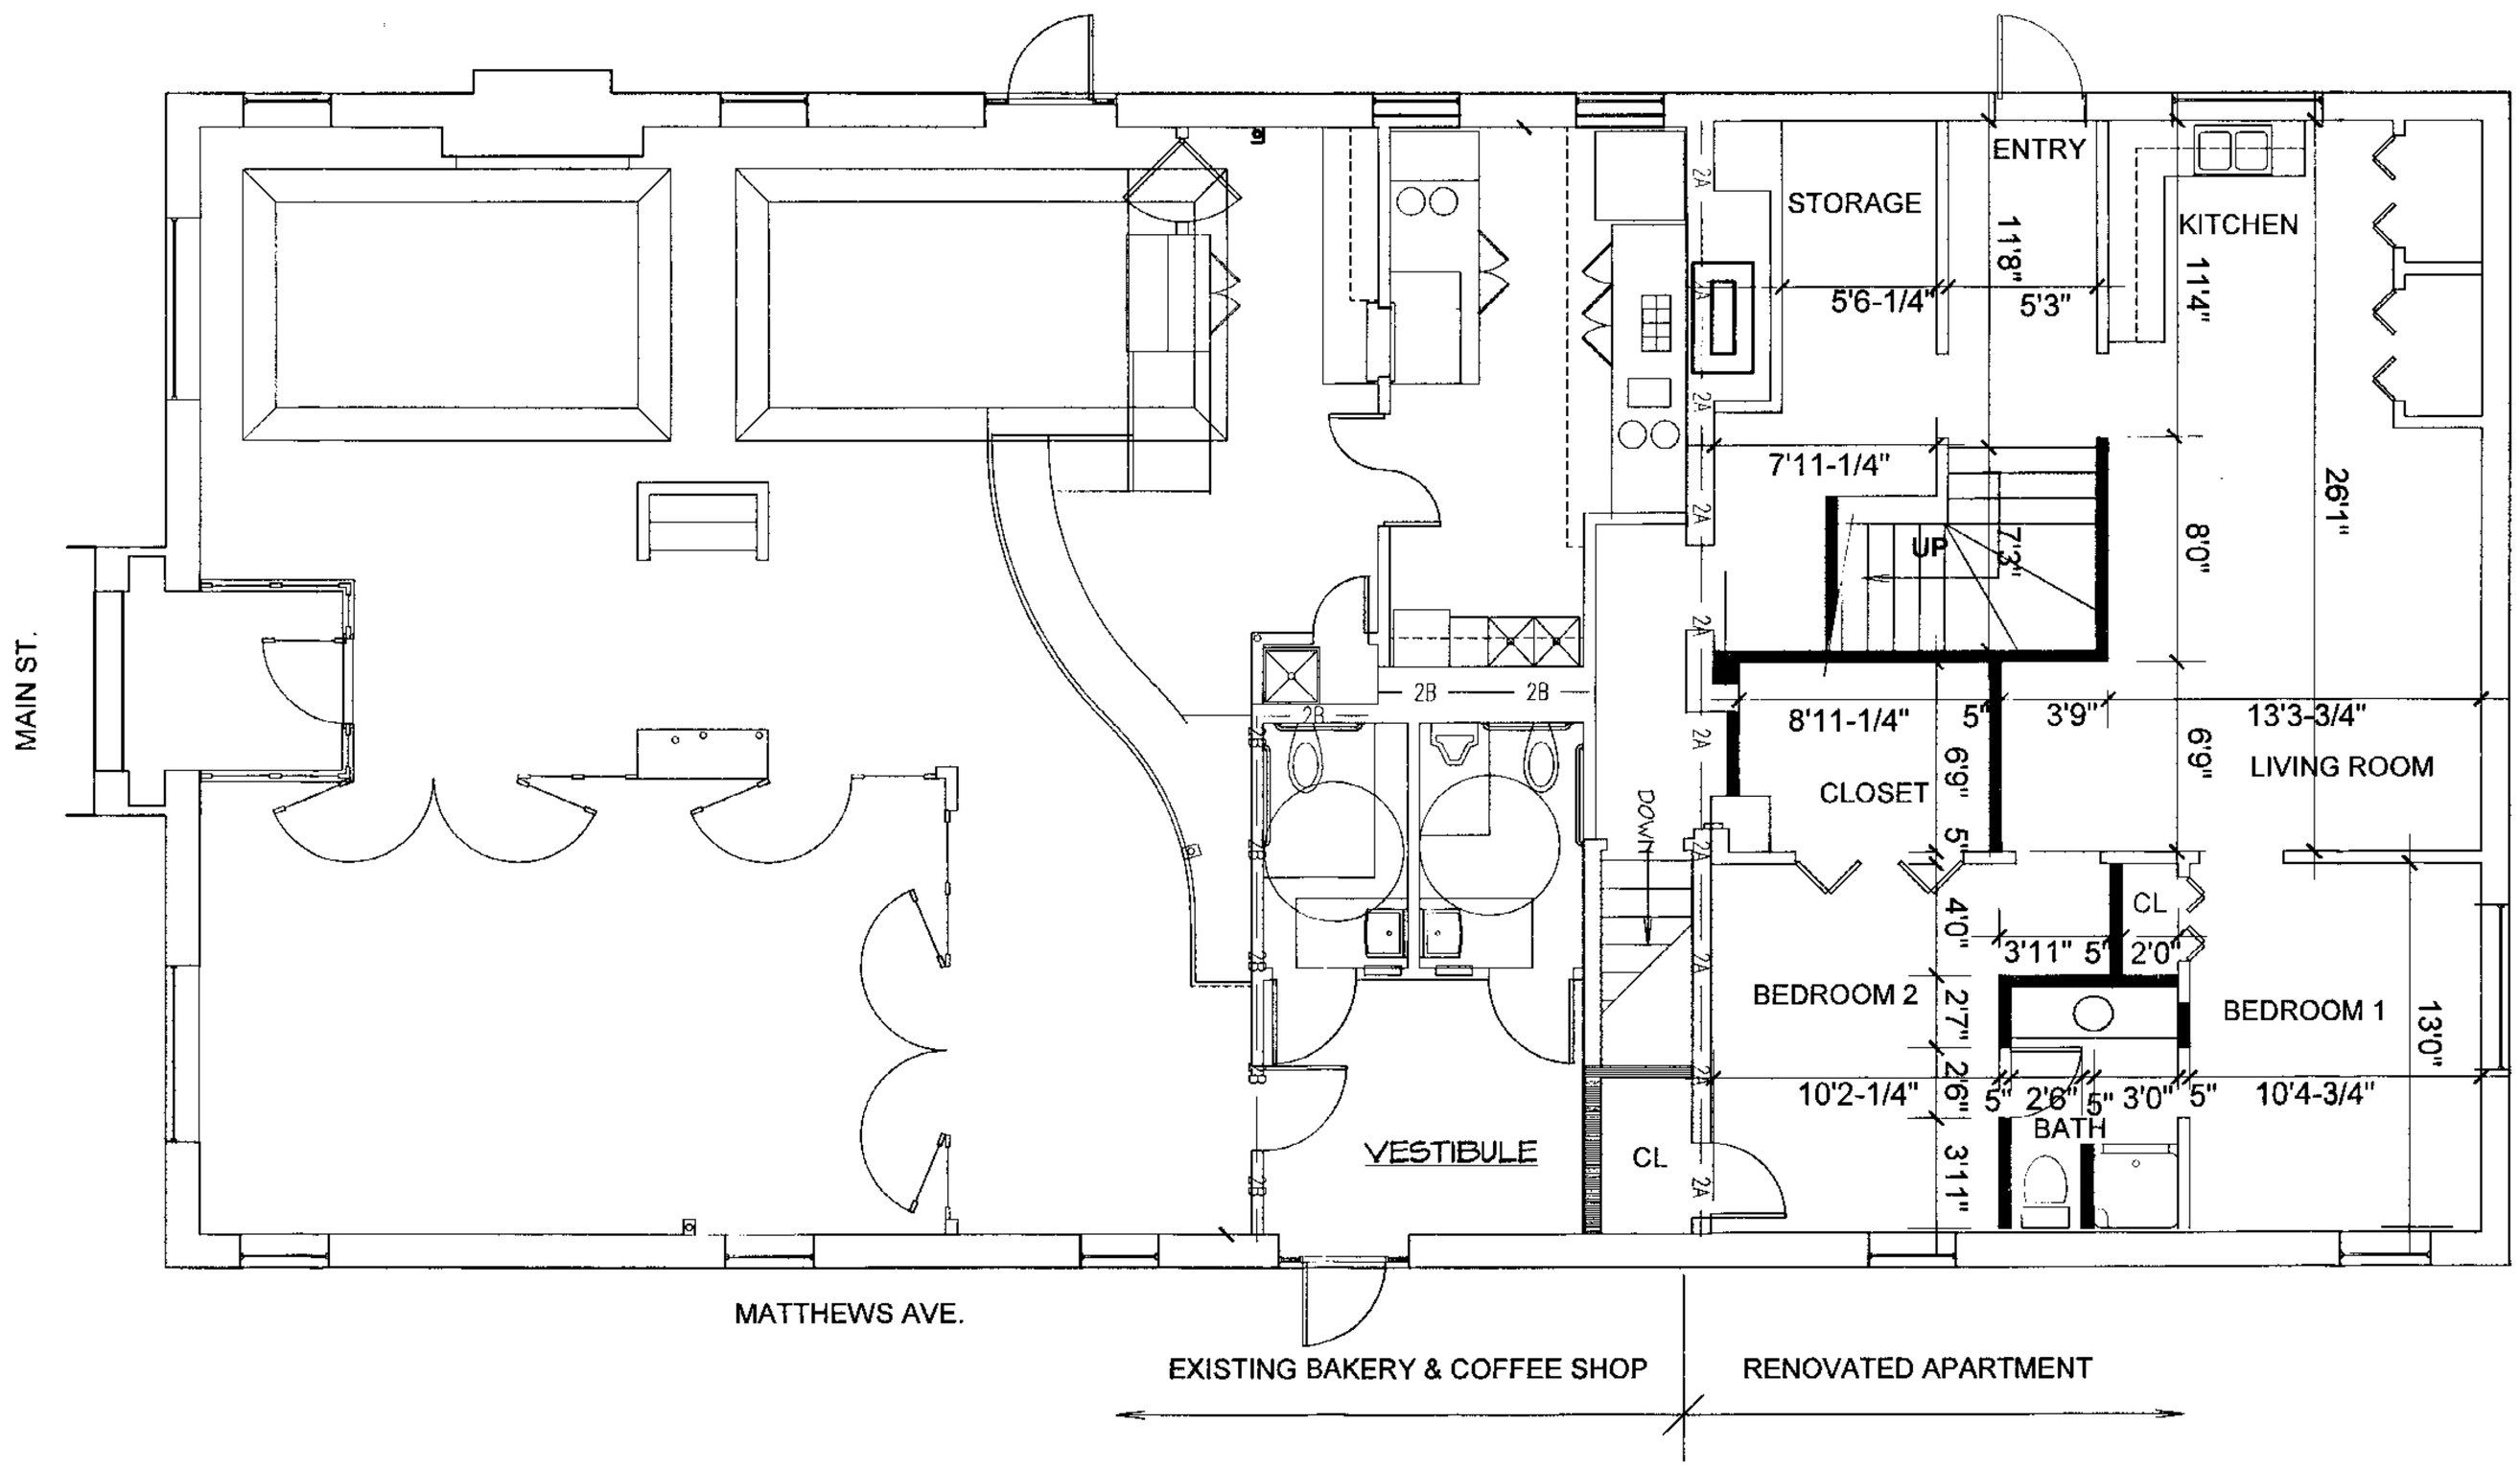

NORTH

NEW CONSTRUCTION

FLOOR PLAN | A1

STUCK associates

BUILDING RENOVATION FOR

DATE: