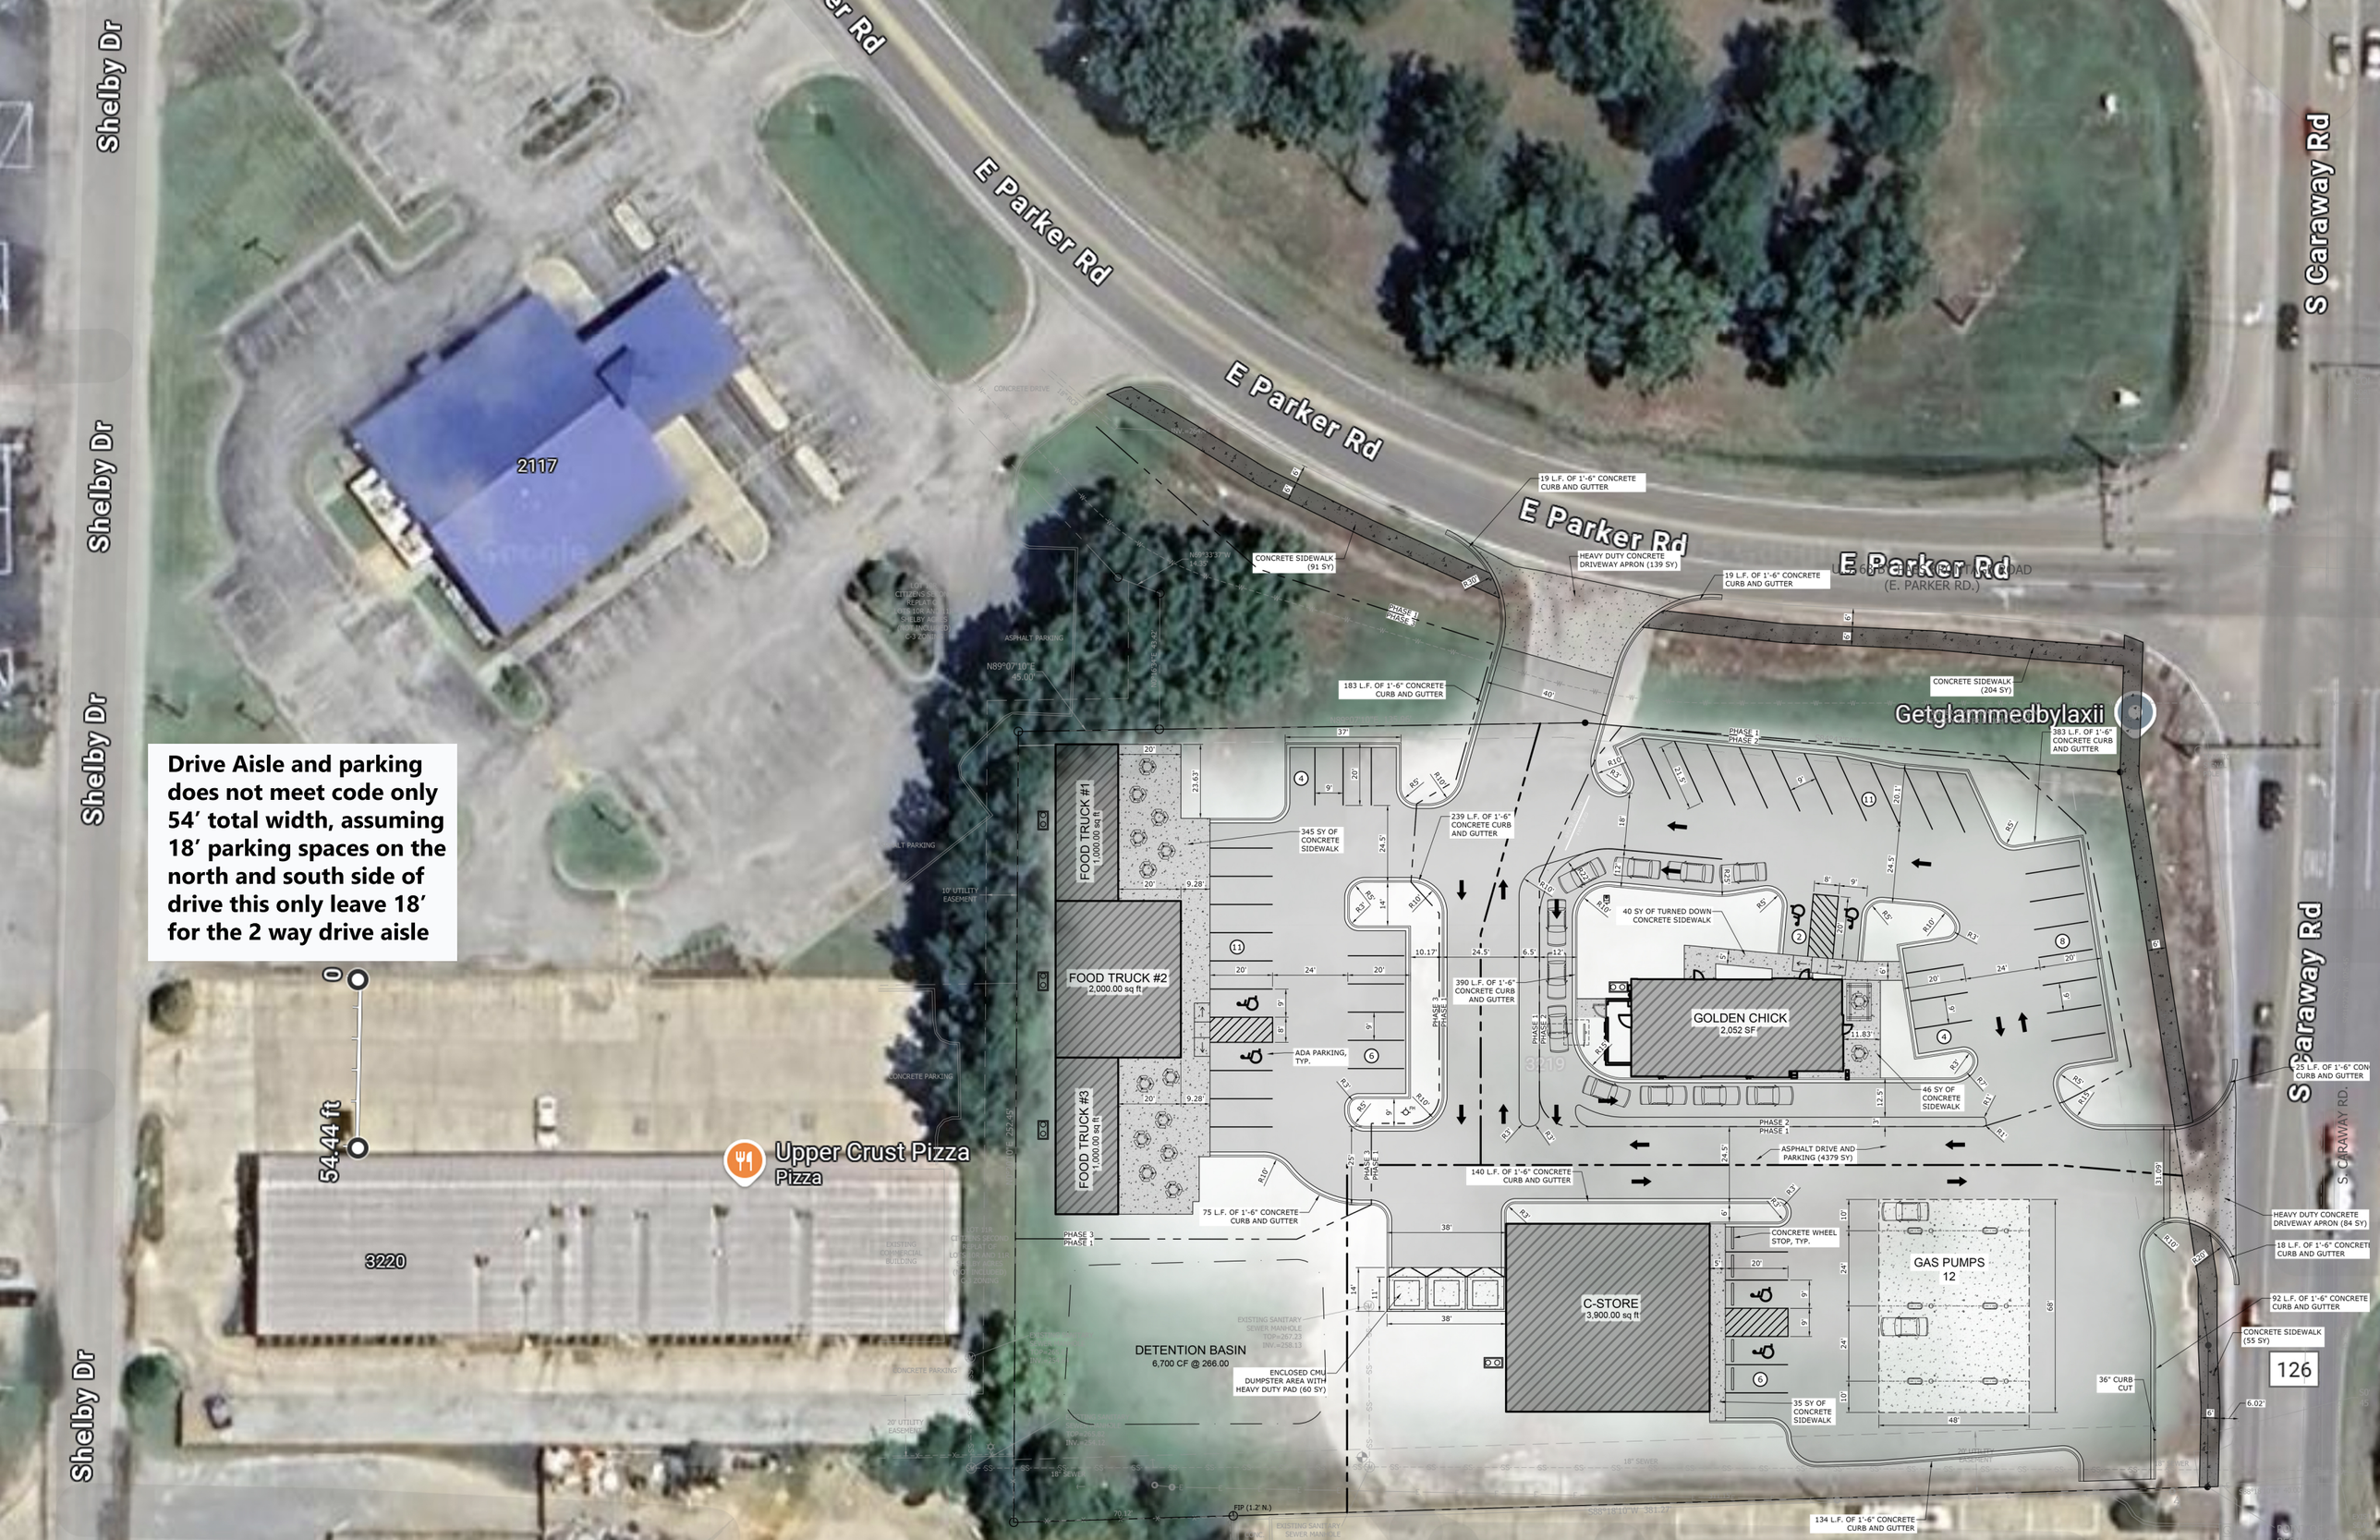
Shelby Dr
Shelby Dr
Shelby Dr
Shelby Dr
E Parker Rd
E Parker Rd
E Parker Rd
E Parker Rd
E Parker Rd
S Caraway Rd
S Caraway Rd
2117
3220
Drive Aisle and parking does not meet code only 54′ total width, assuming 18′ parking spaces on the north and south side of drive this only leave 18′ for the 2 way drive aisle
54.44 ft
Upper Crust Pizza
Pizza
Getglammedbylaxii
FOOD TRUCK #1
1,000.00 sq ft
FOOD TRUCK #2
2,000.00 sq ft
FOOD TRUCK #3
1,000.00 sq ft
GOLDEN CHICK
2,052 SF
C-STORE
3,900.00 sq ft
GAS PUMPS
12
DETENTION BASIN
6,700 CF @ 266.00
19 L.F. OF 1'-6" CONCRETE CURB AND GUTTER
CONCRETE SIDEWALK (91 SY)
HEAVY DUTY CONCRETE DRIVEWAY APRON (139 SY)
19 L.F. OF 1'-6" CONCRETE CURB AND GUTTER
183 L.F. OF 1'-6" CONCRETE CURB AND GUTTER
CONCRETE SIDEWALK (204 SY)
383 L.F. OF 1'-6" CONCRETE CURB AND GUTTER
345 SY OF CONCRETE SIDEWALK
239 L.F. OF 1'-6" CONCRETE CURB AND GUTTER
40 SY OF TURNED DOWN CONCRETE SIDEWALK
390 L.F. OF 1'-6" CONCRETE CURB AND GUTTER
ADA PARKING, TYP.
46 SY OF CONCRETE SIDEWALK
ASPHALT DRIVE AND PARKING (4379 SY)
140 L.F. OF 1'-6" CONCRETE CURB AND GUTTER
75 L.F. OF 1'-6" CONCRETE CURB AND GUTTER
CONCRETE WHEEL STOP, TYP.
ENCLOSED CMU DUMPSTER AREA WITH HEAVY DUTY PAD (60 SY)
35 SY OF CONCRETE SIDEWALK
36' CURB CUT
134 L.F. OF 1'-6" CONCRETE CURB AND GUTTER
25 L.F. OF 1'-6" CONCRETE CURB AND GUTTER
HEAVY DUTY CONCRETE DRIVEWAY APRON (84 SY)
18 L.F. OF 1'-6" CONCRETE CURB AND GUTTER
92 L.F. OF 1'-6" CONCRETE CURB AND GUTTER
CONCRETE SIDEWALK (55 SY)
126