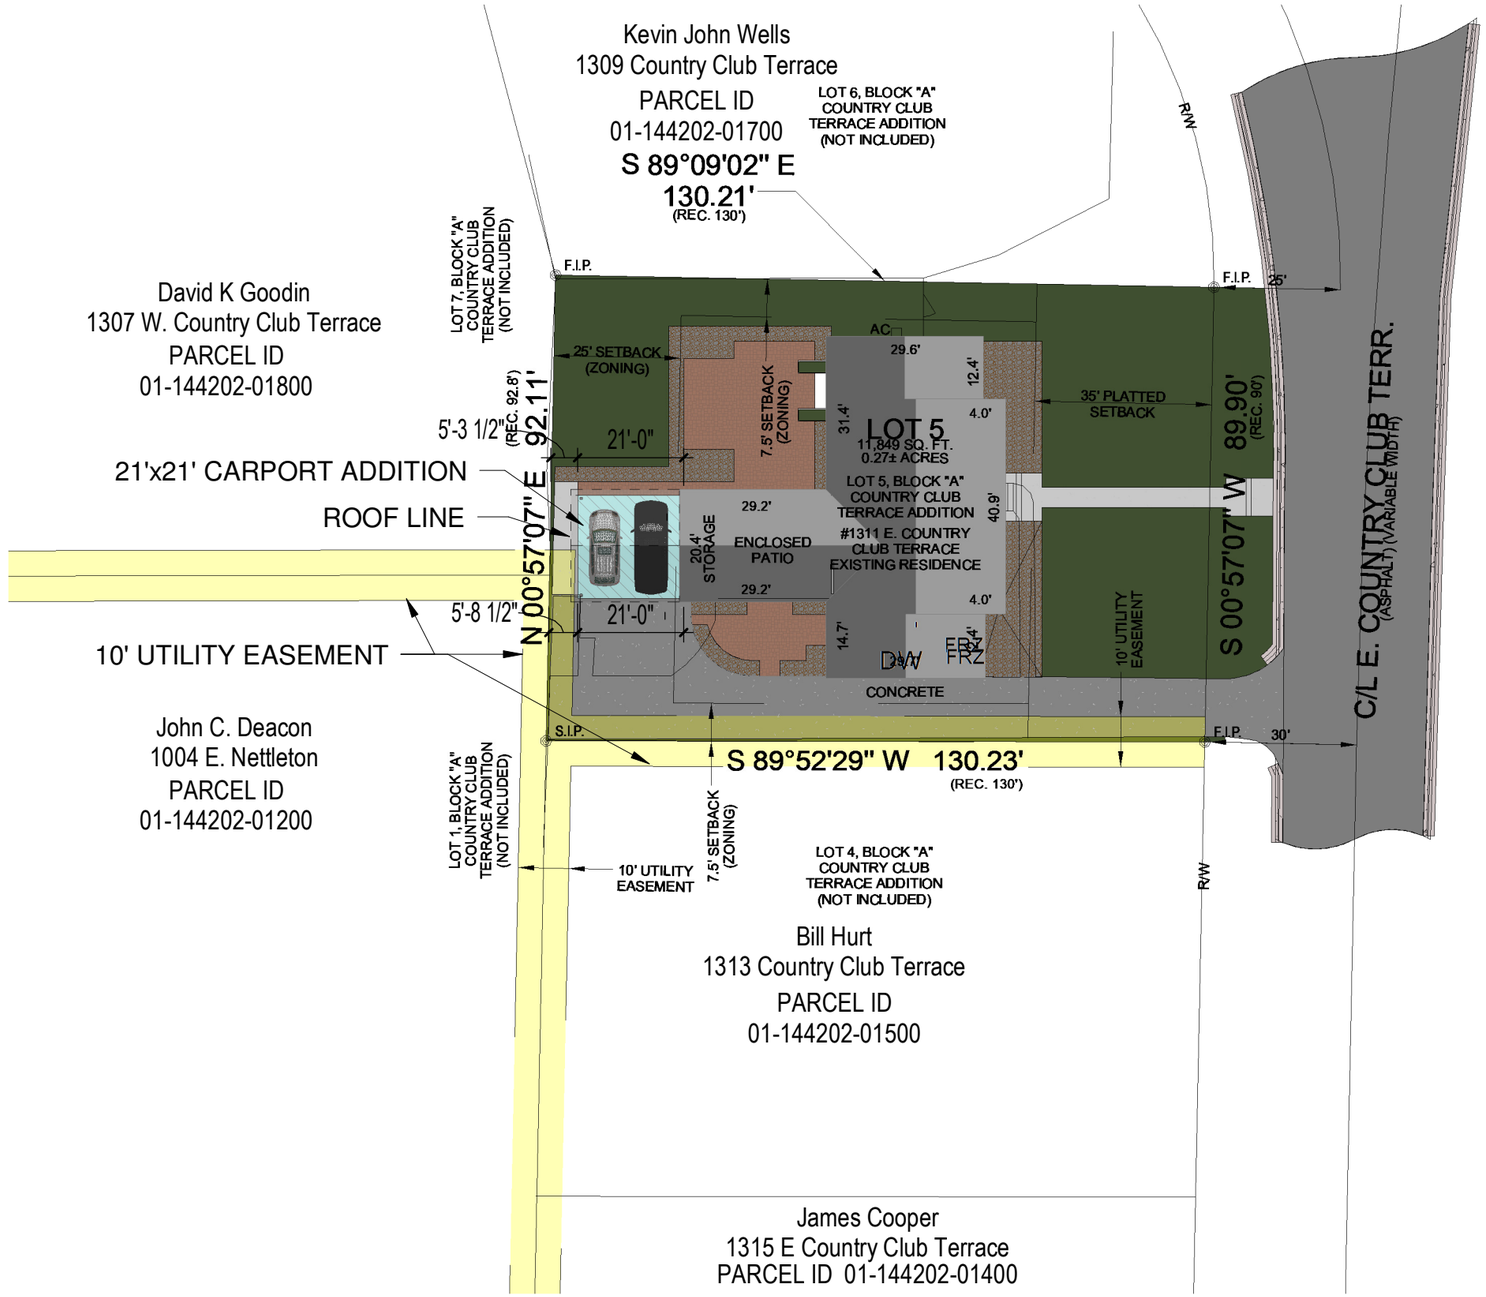

NORTH

1

SITE PLAN

1" = 30'-0"

COOPER ▪ MIXON
architecture
505 union street, 2nd flr jonesboro, ar 72401
phone 870.336.0536 www.coopermixon.com

Chris & Michelle Barber - Interior Renovation / Carport Addition