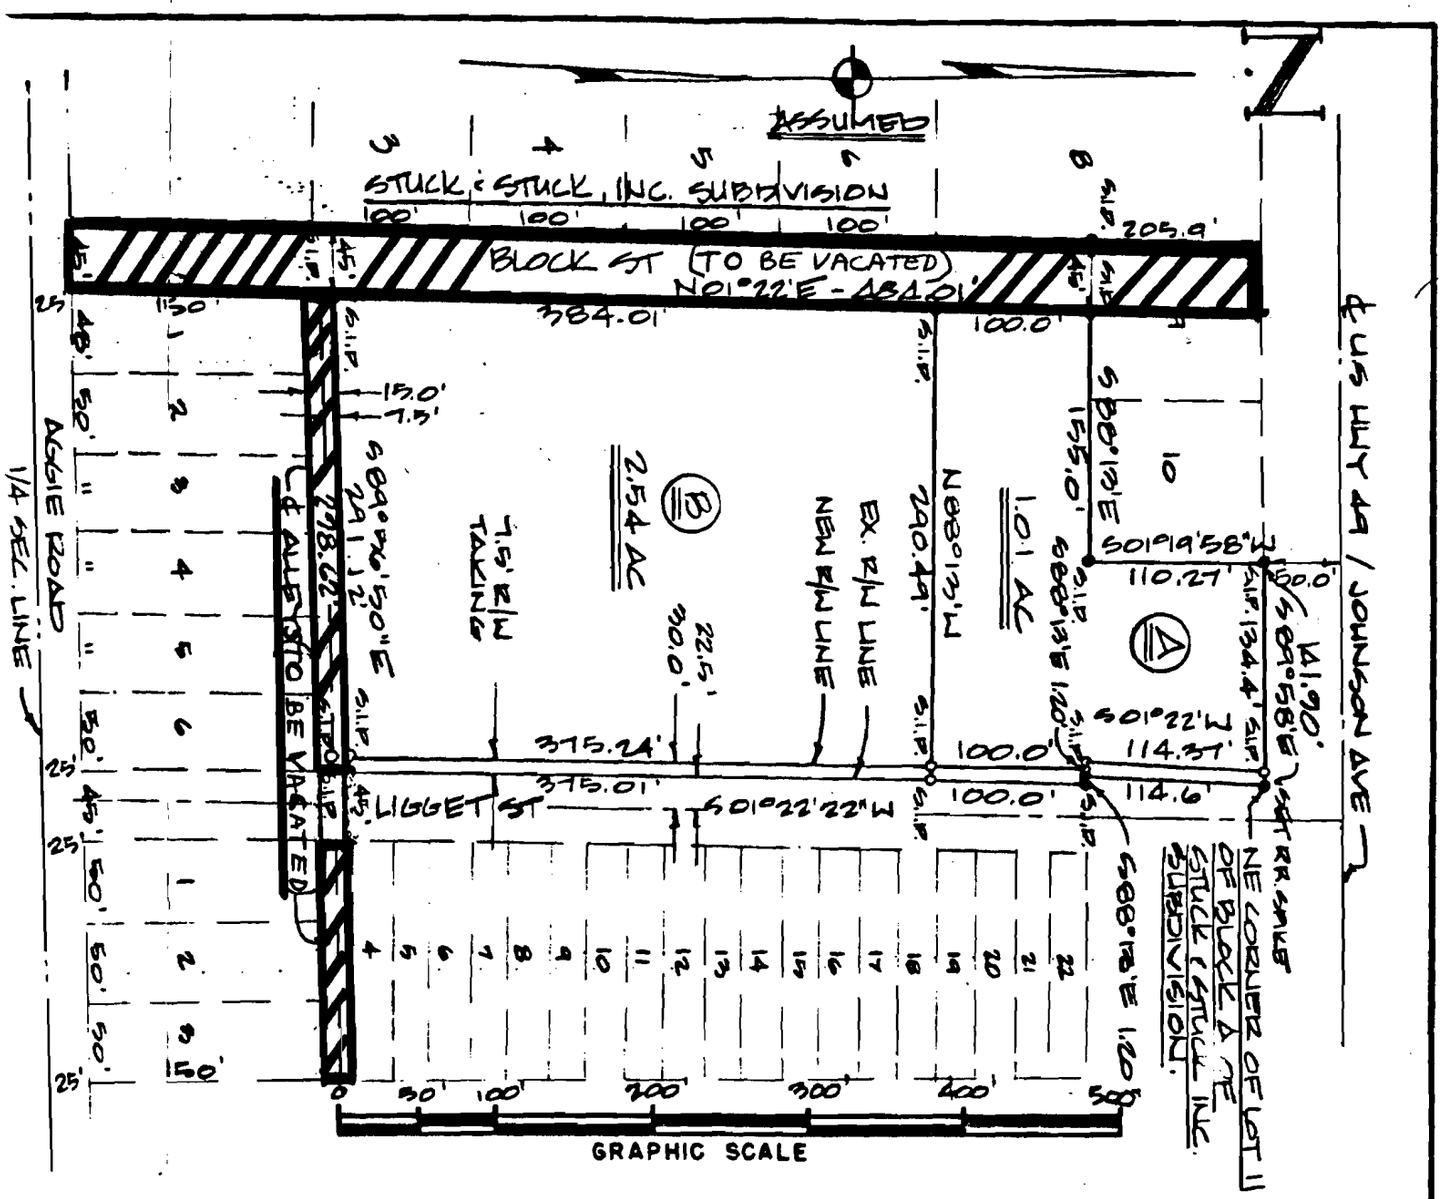

RECORD REPLAT

SONIC REPLAT

JONESBORO, ARK.

HAYWOOD, KENWARD & ASSOCIATES, INC.
CIVIL ENGINEERS — SURVEYORS
JONESBORO, ARKANSAS 72401

APPROVED:
DATE:

REVISIONS		
DATE	BY	DESCRIPTION

DRAWN: JR	SHEET
DATE: 5-23-89	1 OF 1
CHECKED CK	SCALE:
DATE 5-23-89	1" = 100.0'
JOB NO.	DWG. NO.
	5-70