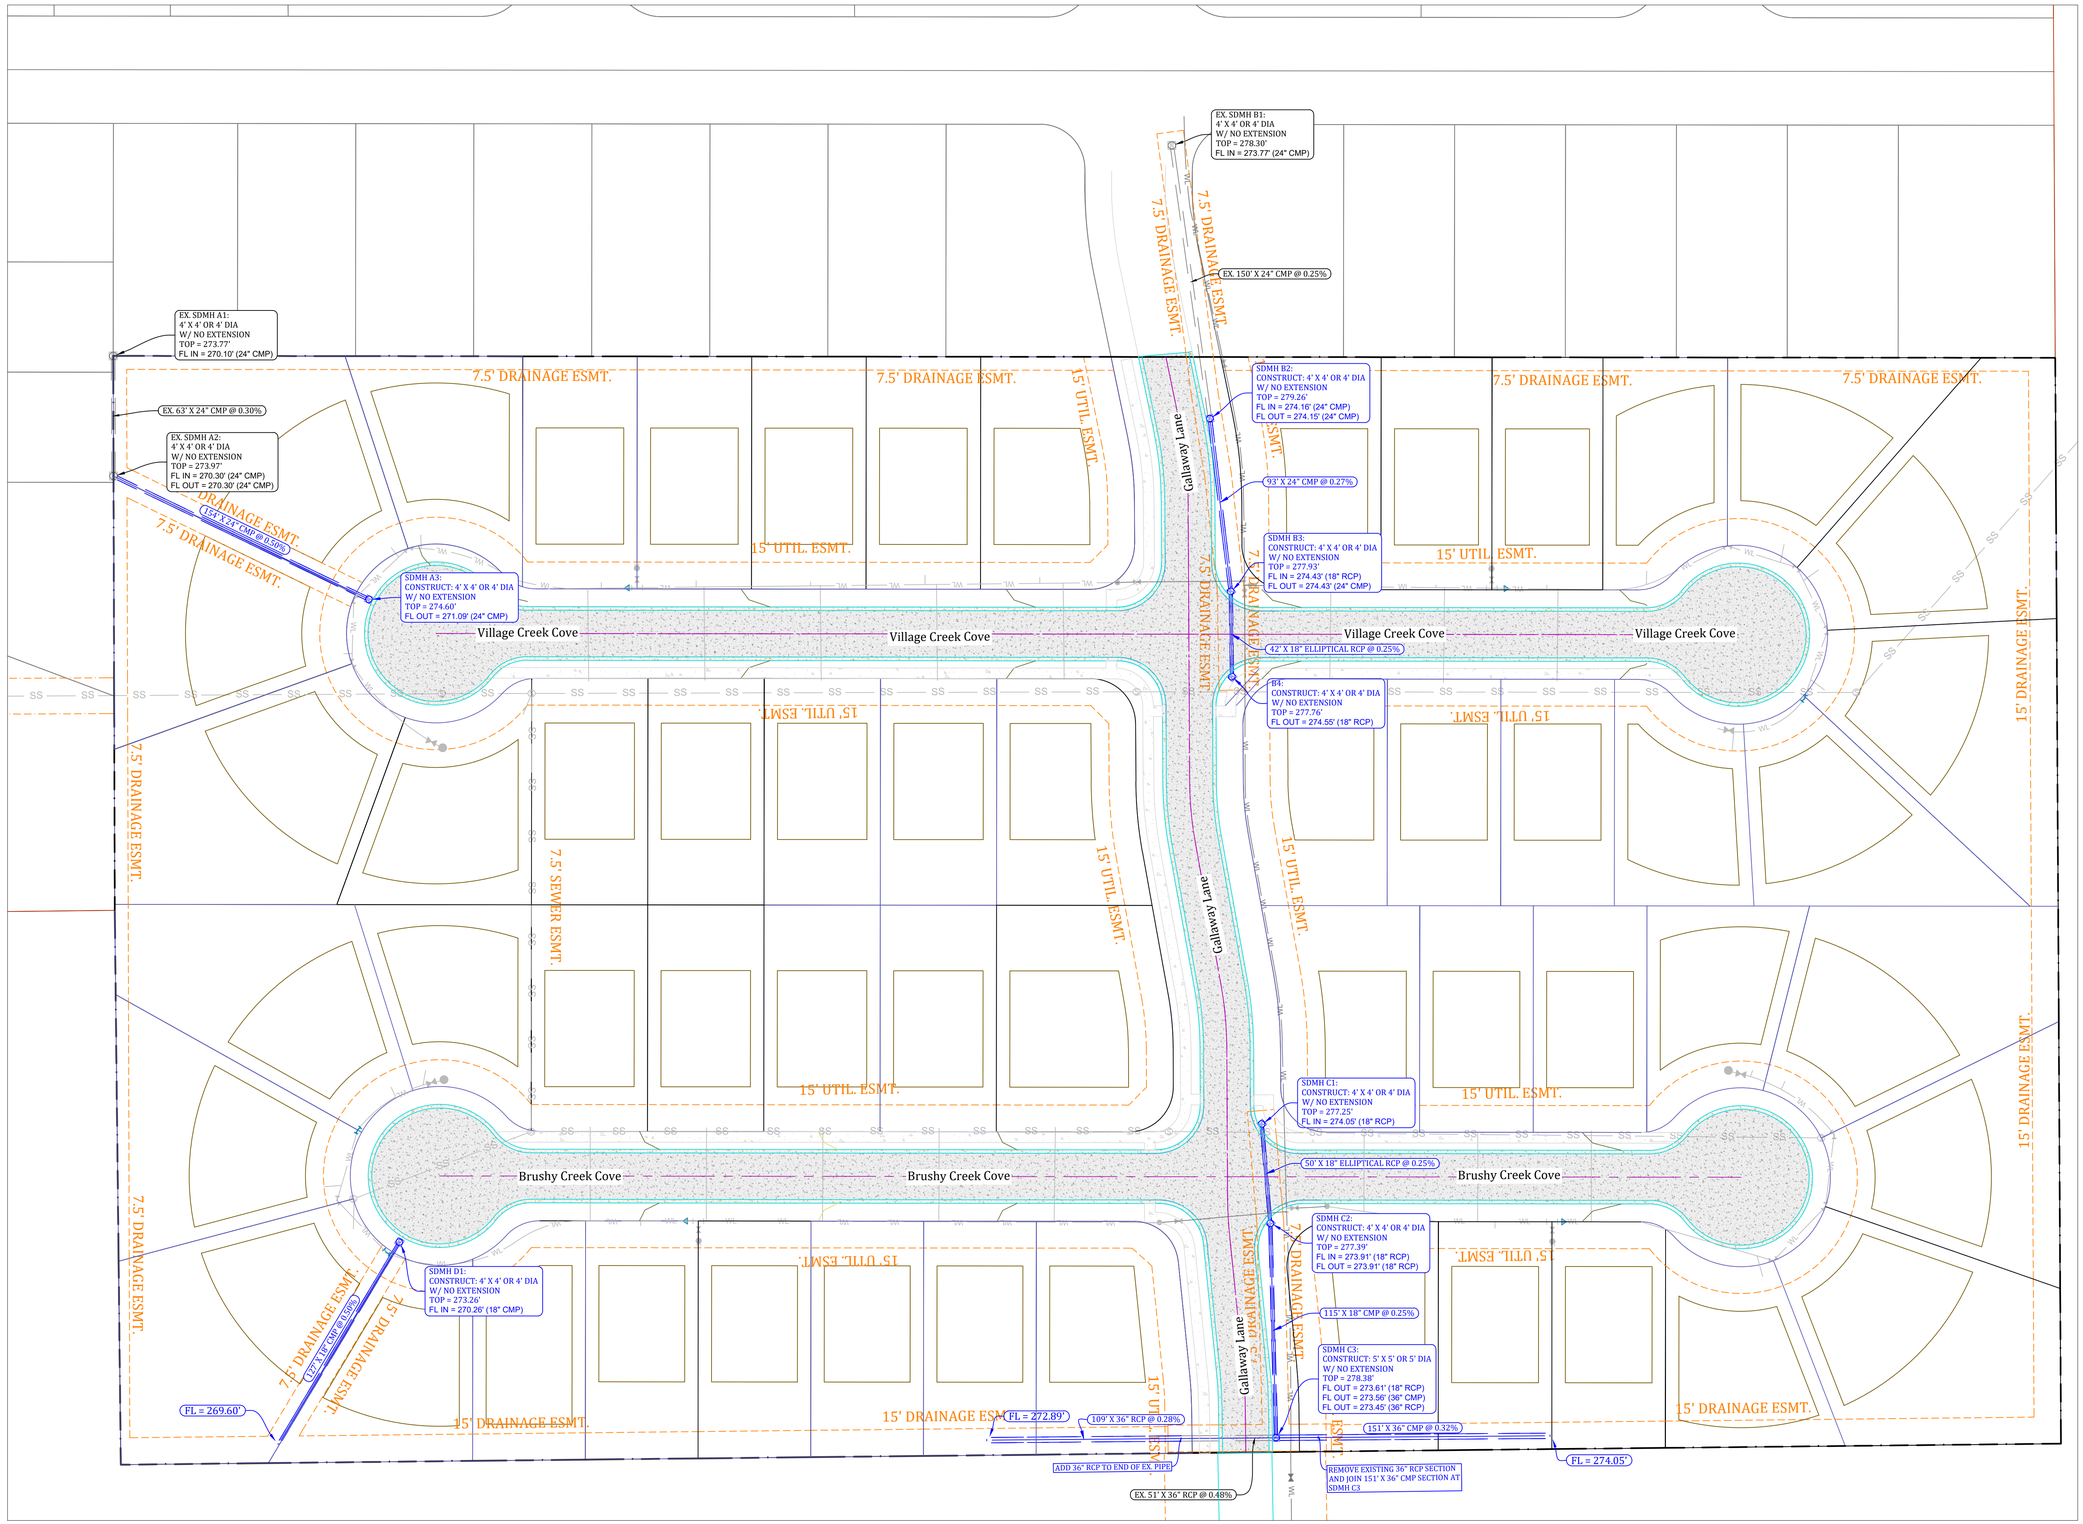

NOTE:
NO SIGNIFICANT TREES FOUND ON SITE

SCALE: 1" = 40'

Know what's below. Call before you dig.

MARK MORRIS P.E.
6011 SOUTHWEST DRIVE
JONESBORO, AR 72404
PHONE: (870) 931-7700
MARK@MARKMORRISHOMES.COM

SARAH CROSSING - PHASE IV

GRADING & DRAINAGE PLAN

STATE OF ARKANSAS
REGISTERED PROFESSIONAL ENGINEER
No. 13212
MARK B. MORRIS

REVISIONS

DATE	BY	DESCRIPTION

DRAWING INFO.

DRAWN BY:	IMH
DATE:	06/04/2025
SCALE:	1"=40'

SHEET NUMBER:
GR-1

Z:\Morris Real Estate Holdings, LLC\Projects\Sarah's Crossing\Engineering\Plans\Phase 4\Sarah Crossing P4 8 01 2025.dwg, 8/1/2025 2:32:08 PM