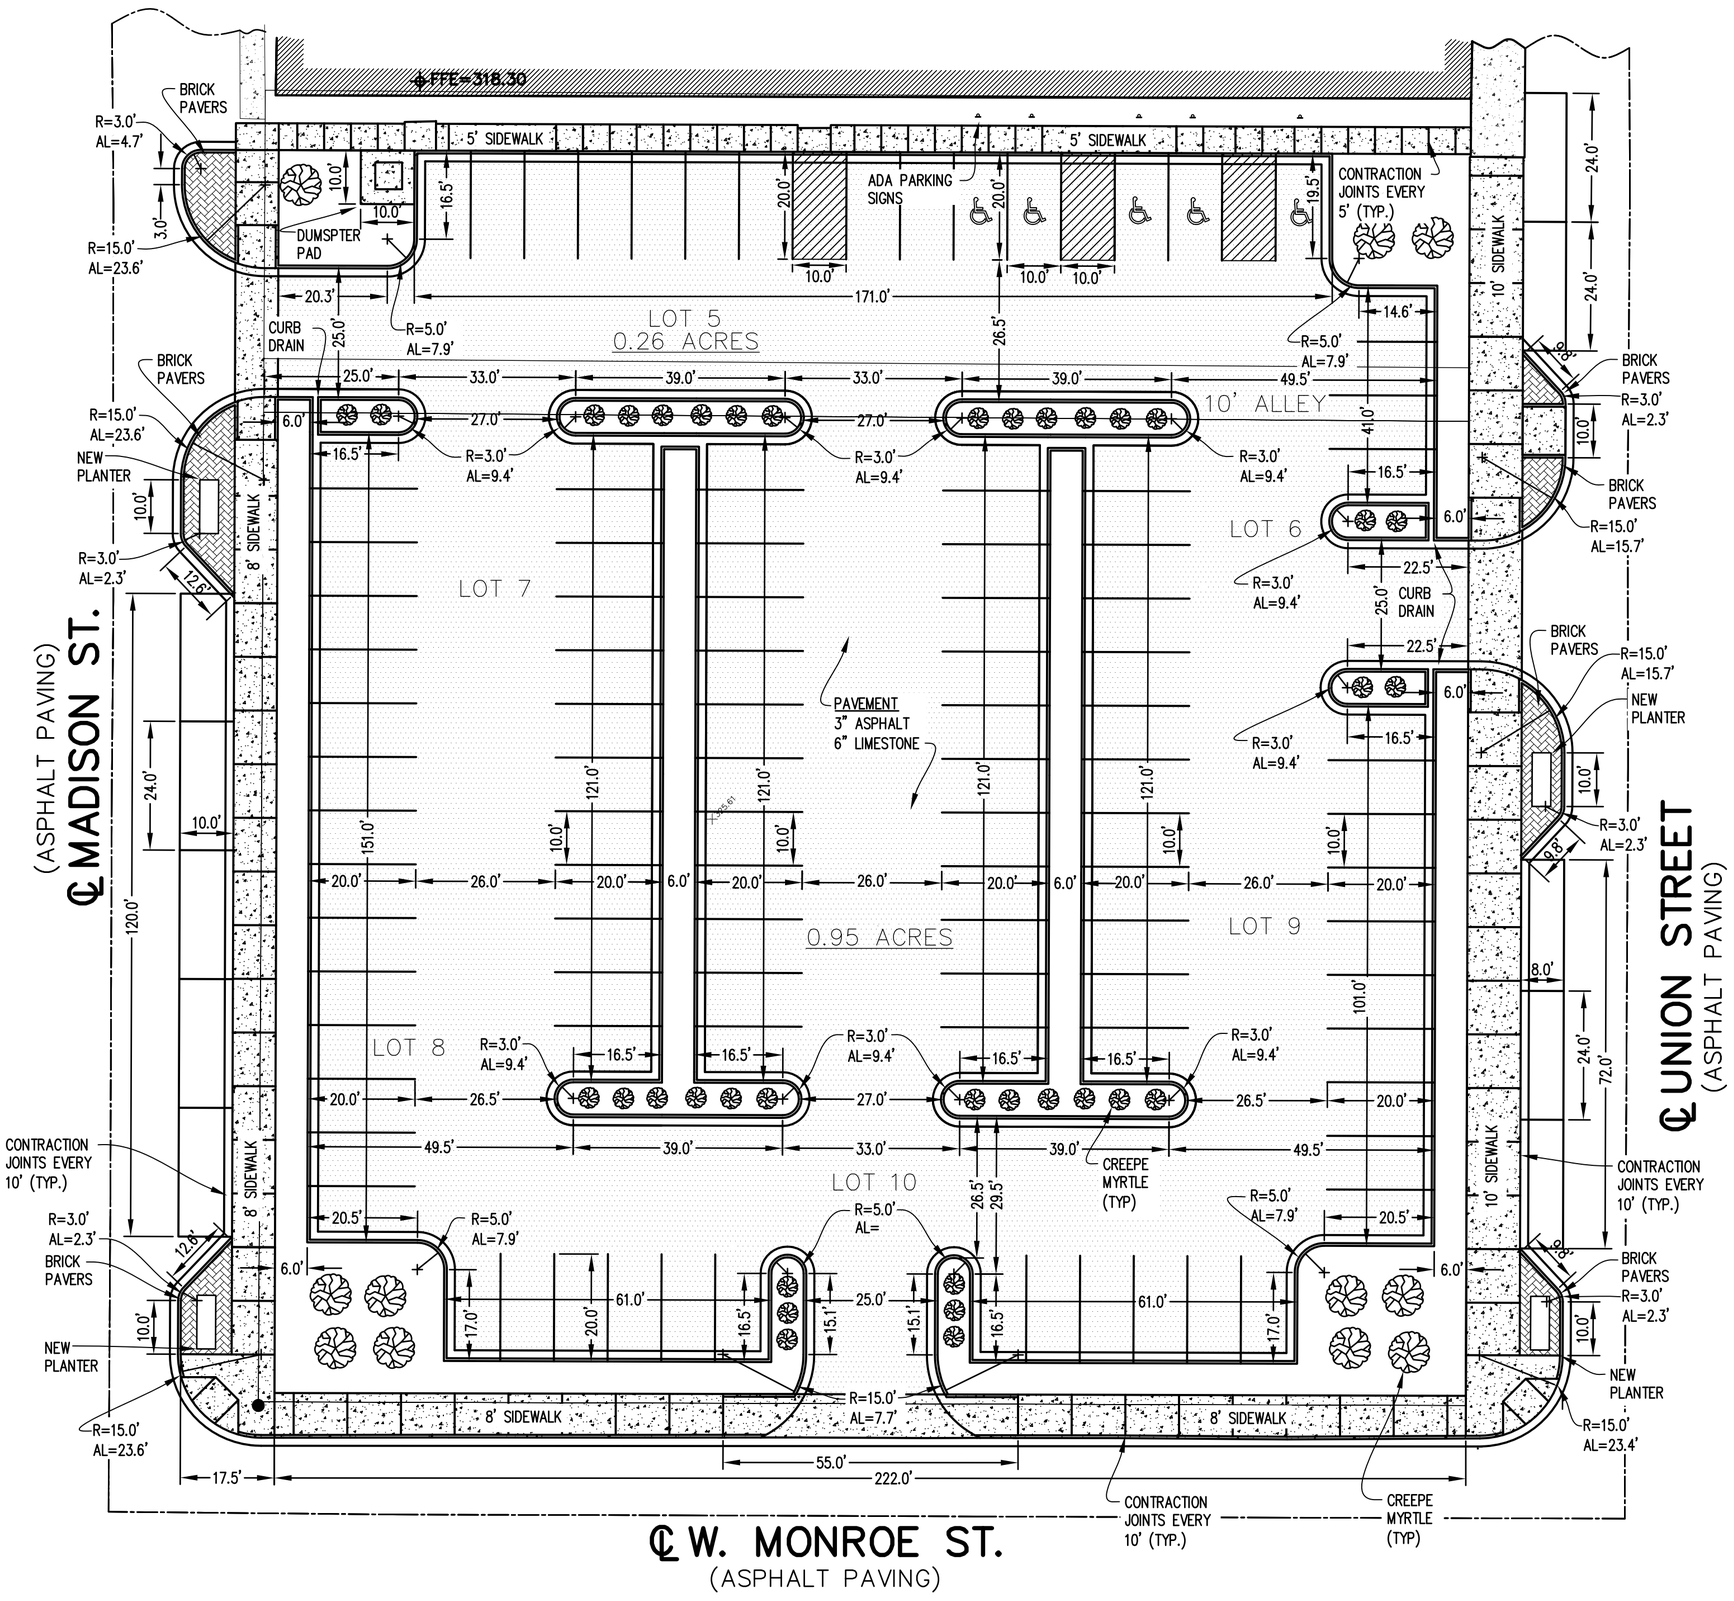
FFE=318.30
5' SIDEWALK
5' SIDEWALK
ADA PARKING SIGNS
CONTRACTION JOINTS EVERY 5' (TYP.)
10' SIDEWALK
BRICK PAVERS
R=3.0' AL=4.7'
R=15.0' AL=23.6'
DUMSPTER PAD
CURB DRAIN
R=5.0' AL=7.9'
LOT 5
0.26 ACRES
10' ALLEY
NEW PLANTER
8' SIDEWALK
LOT 6
LOT 7
LOT 8
LOT 9
LOT 10
0.95 ACRES
PAVEMENT
3" ASPHALT
6" LIMESTONE
R=3.0' AL=9.4'
R=15.0' AL=15.7'
R=3.0' AL=2.3'
R=15.0' AL=23.4'
R=5.0' AL=7.7'
CREEPE MYRTLE (TYP)
CONTRACTION JOINTS EVERY 10' (TYP.)
℄ MADISON ST.
(ASPHALT PAVING)
℄ UNION STREET
(ASPHALT PAVING)
℄ W. MONROE ST.
(ASPHALT PAVING)