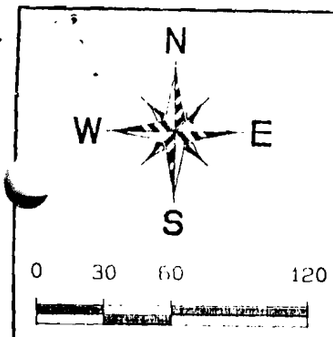

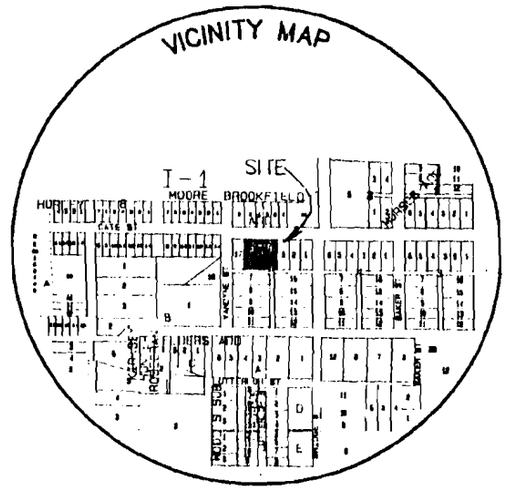

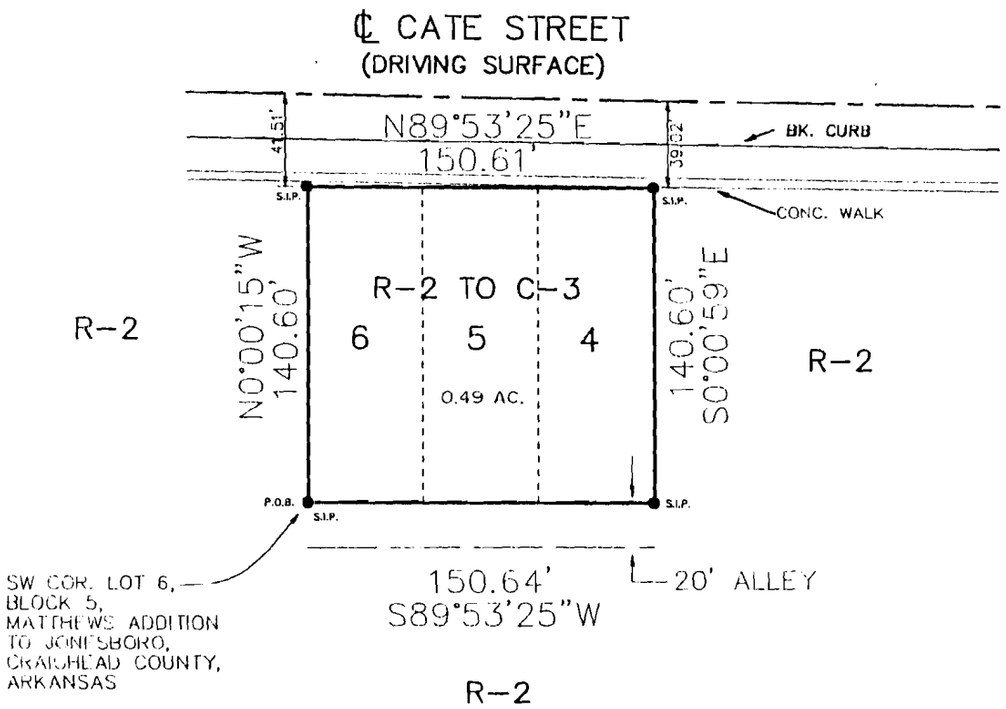

APPLICATION FOR REZONNING:
I\WE BEING THE OWNER/AGENT OF THE FOLLOWING DESCRIBED PARCEL\PARCELS OF LAND DO HEREBY REQUEST THE CITY OF JONESBORO, CRAIGHEAD COUNTY, ARKANSAS; TO REZONE SAME FROM RESIDENTIAL R-2 TO COMMERCIAL C-3:

JOE CARRIER.S CATE STREET ADDITION
TO JONESBORO, CRAIGHEAD COUNTY, ARKANSAS

SIGNED THIS ---------- 11th ---------- DAY OF ---------- June ----------, 1997
BY
NAME ---------- [illegible] ---------- TITLE
NAME ---------- Owner ---------- TITLE

REZONING APPLICATION

JOE CARRIER'S CATE STREET
ADDITION TO JONESBORO,
CRAIGHEAD COUNTY, ARKANSAS

HAYWOOD, KENWARD, BARE & ASSOCIATES, INC.
CIVIL ENGINEERING — SURVEYING — PLANNING
603 SOUTHWEST DRIVE, SUITE A
JONESBORO, ARKANSAS 72401
TEL 501-932-2019 FAX 501-932-1076

CLIENT:
JOE CARRIER

REVISIONS

DATE	BY	DESCRIPTION

CHECKED BY:	CHECKED BY:
DRAWN BY: N.R.E.	SHEET NO. 1 OF 1
DATE: 06/06/97	SCALE: 1"=60'
JOB NO. 300053	DRAWING NO. S-111