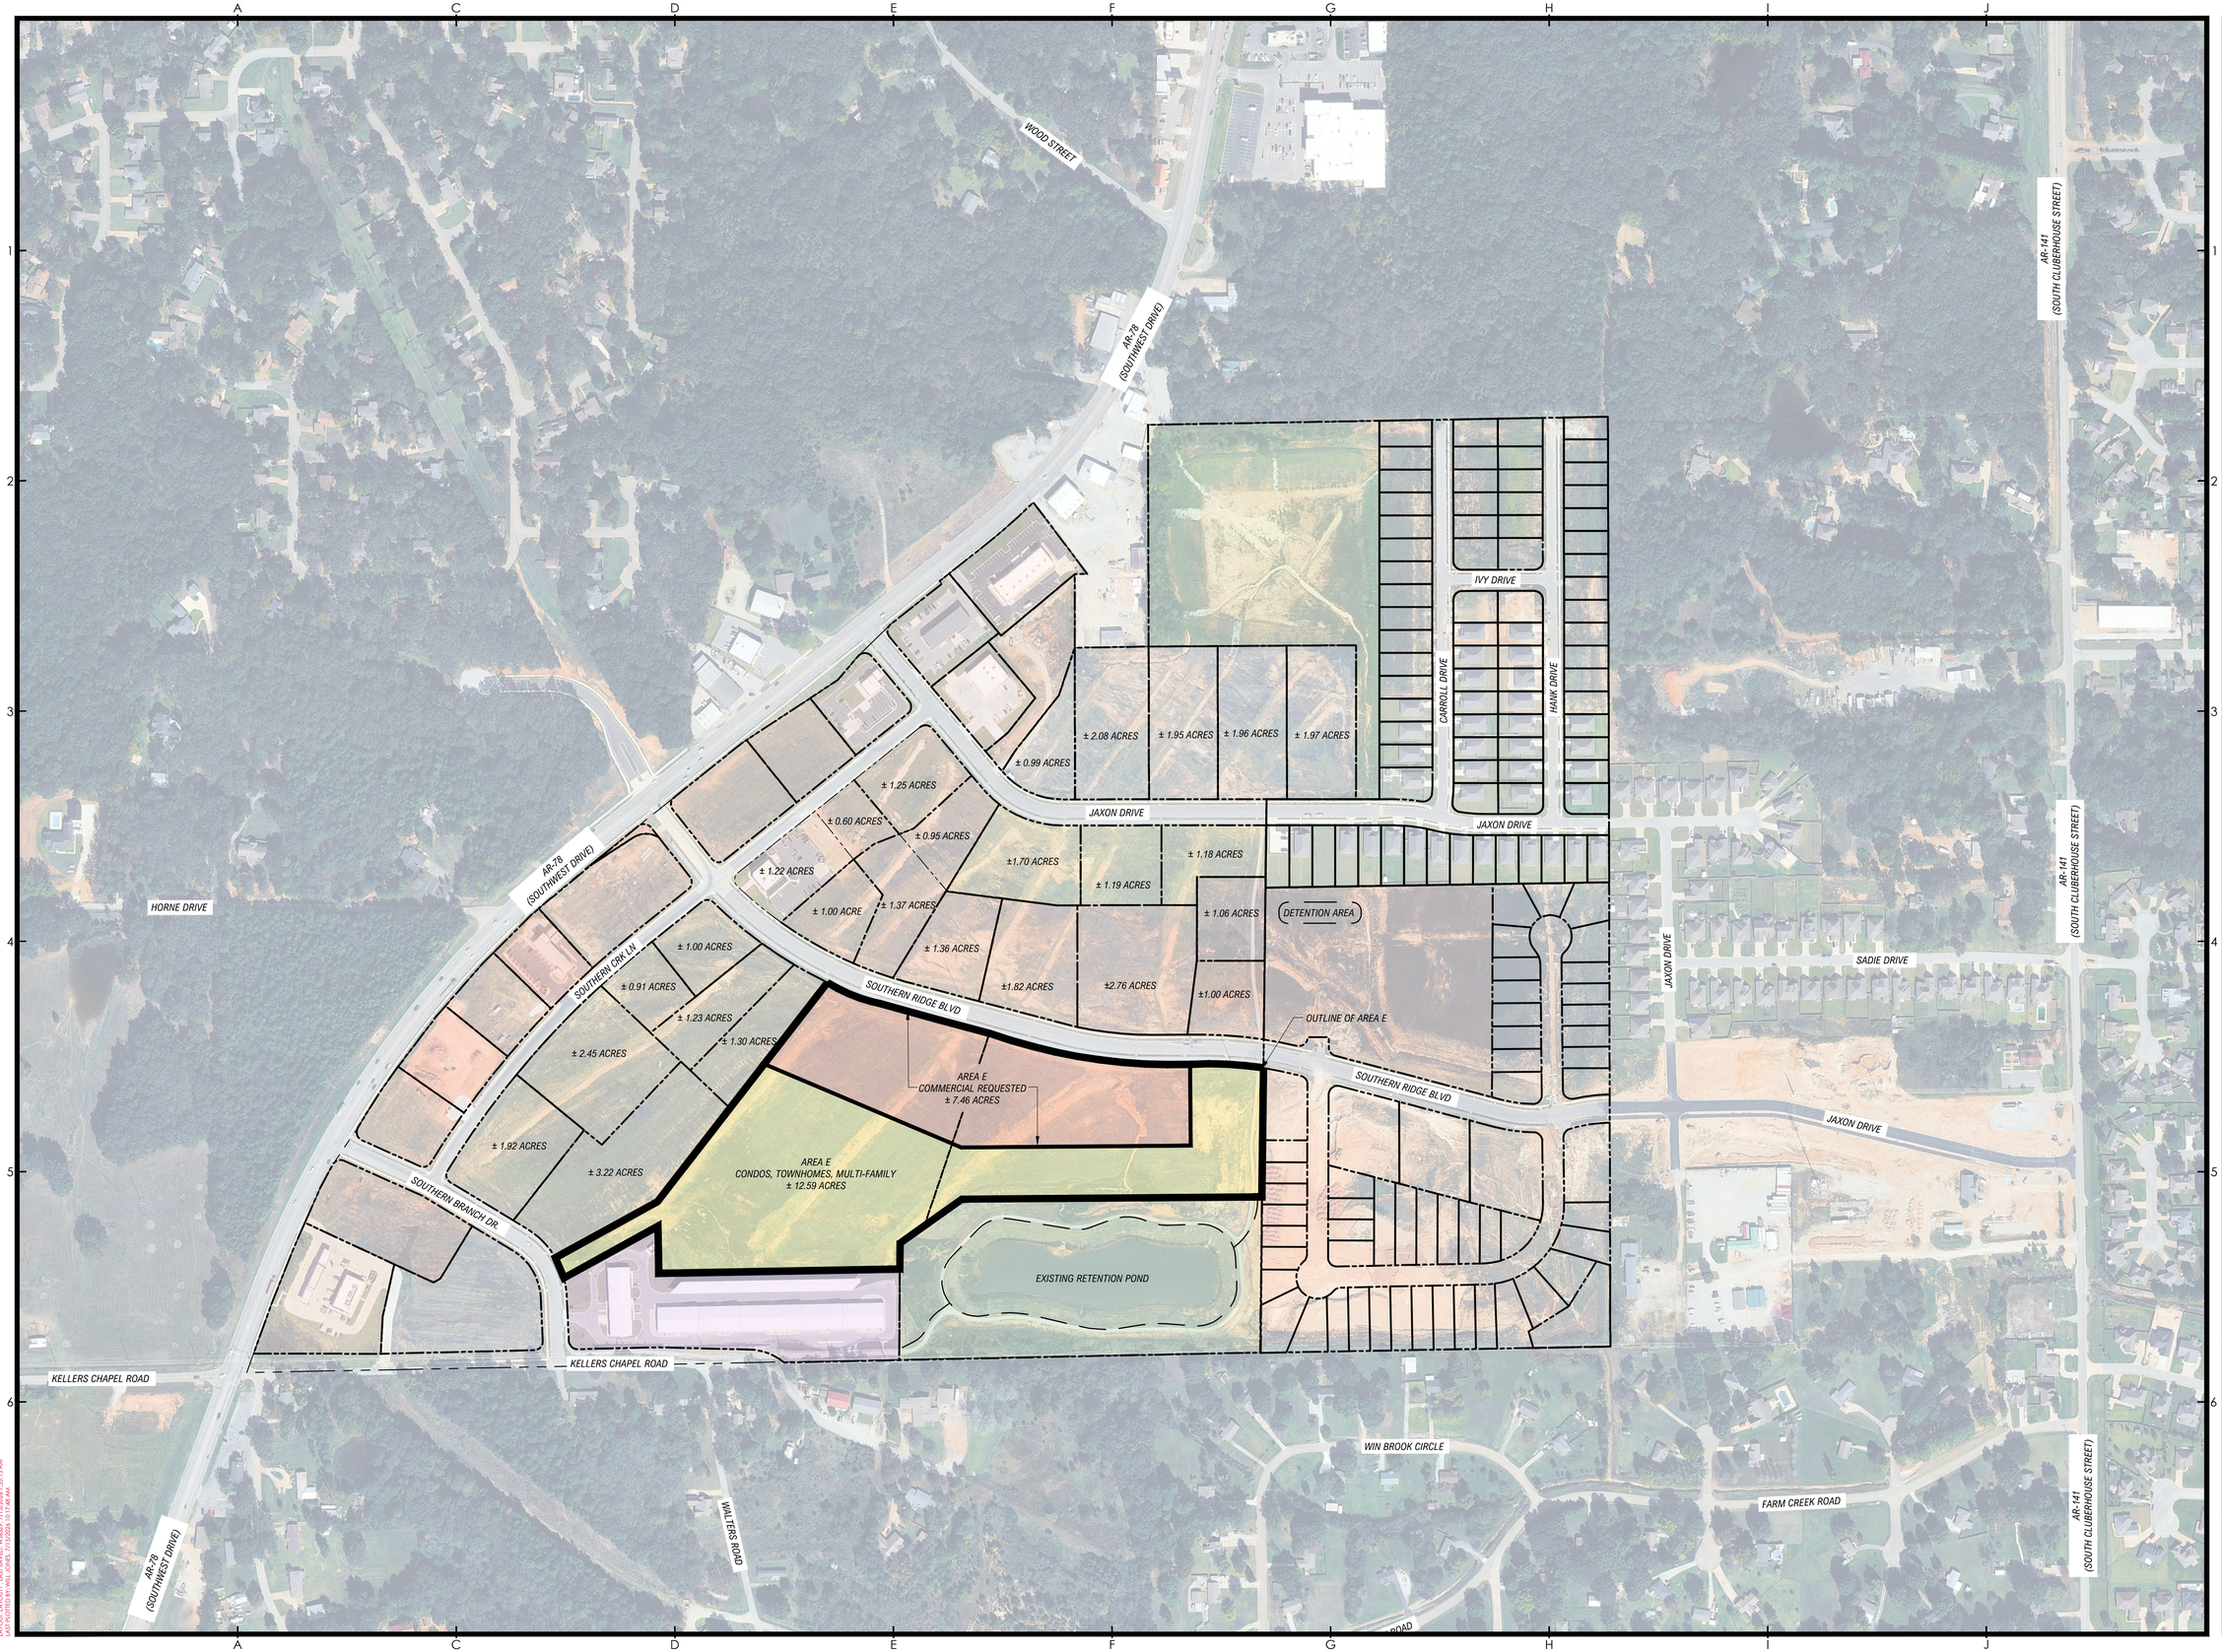

335 W. Parker Rd.
Jonesboro, AR 72404

Crafton Tull

870.203.7876 t
www.craftontull.com

CERTIFICATE OF AUTHORIZATION:

CERTIFICATE OF AUTHORIZATION
CRAFTON, TULL & ASSOCIATES, INC.
No. 109
ARKANSAS ENGINEER

GRAPHIC SCALE IN FEET
200' 0 200'

SOUTHERN HILLS

JONESBORO, AR

Key Plan

No.	Description	Date

This document, and the ideas and designs incorporated herein, as an instrument of professional service, is the property of Crafton, Tull & Associates, Inc., and is not to be used, in whole or in part, for any other project, without the written authorization of Crafton, Tull & Associates, Inc.

PROJECT NO: 26902700
ISSUE DATE: 07/13/26
CONTACT: J. BEVILL
QC by:
QC Date:

PRELIMINARY PLANS

REVIEW SET - NOT FOR CONSTRUCTION

THIS DOCUMENT IS PRELIMINARY IN NATURE AND IS NOT A FINAL, SIGNED AND SEALED DOCUMENT

© 2026 Crafton, Tull & Associates, Inc.

BLOCK E OVERALL MAP

C-101

DRAWING: C:\CTAPROJ\S\SOUTHERNHIRTSTRICT\SHD\CTAS\BLOCK E\OVERHEAD BLOCK E MAP.DWG
LAYOUT: C-101 BLOCK E OVERALL MAP
LAST PLOTTED BY: NILL JONES, 7/13/2026 10:17:49 AM