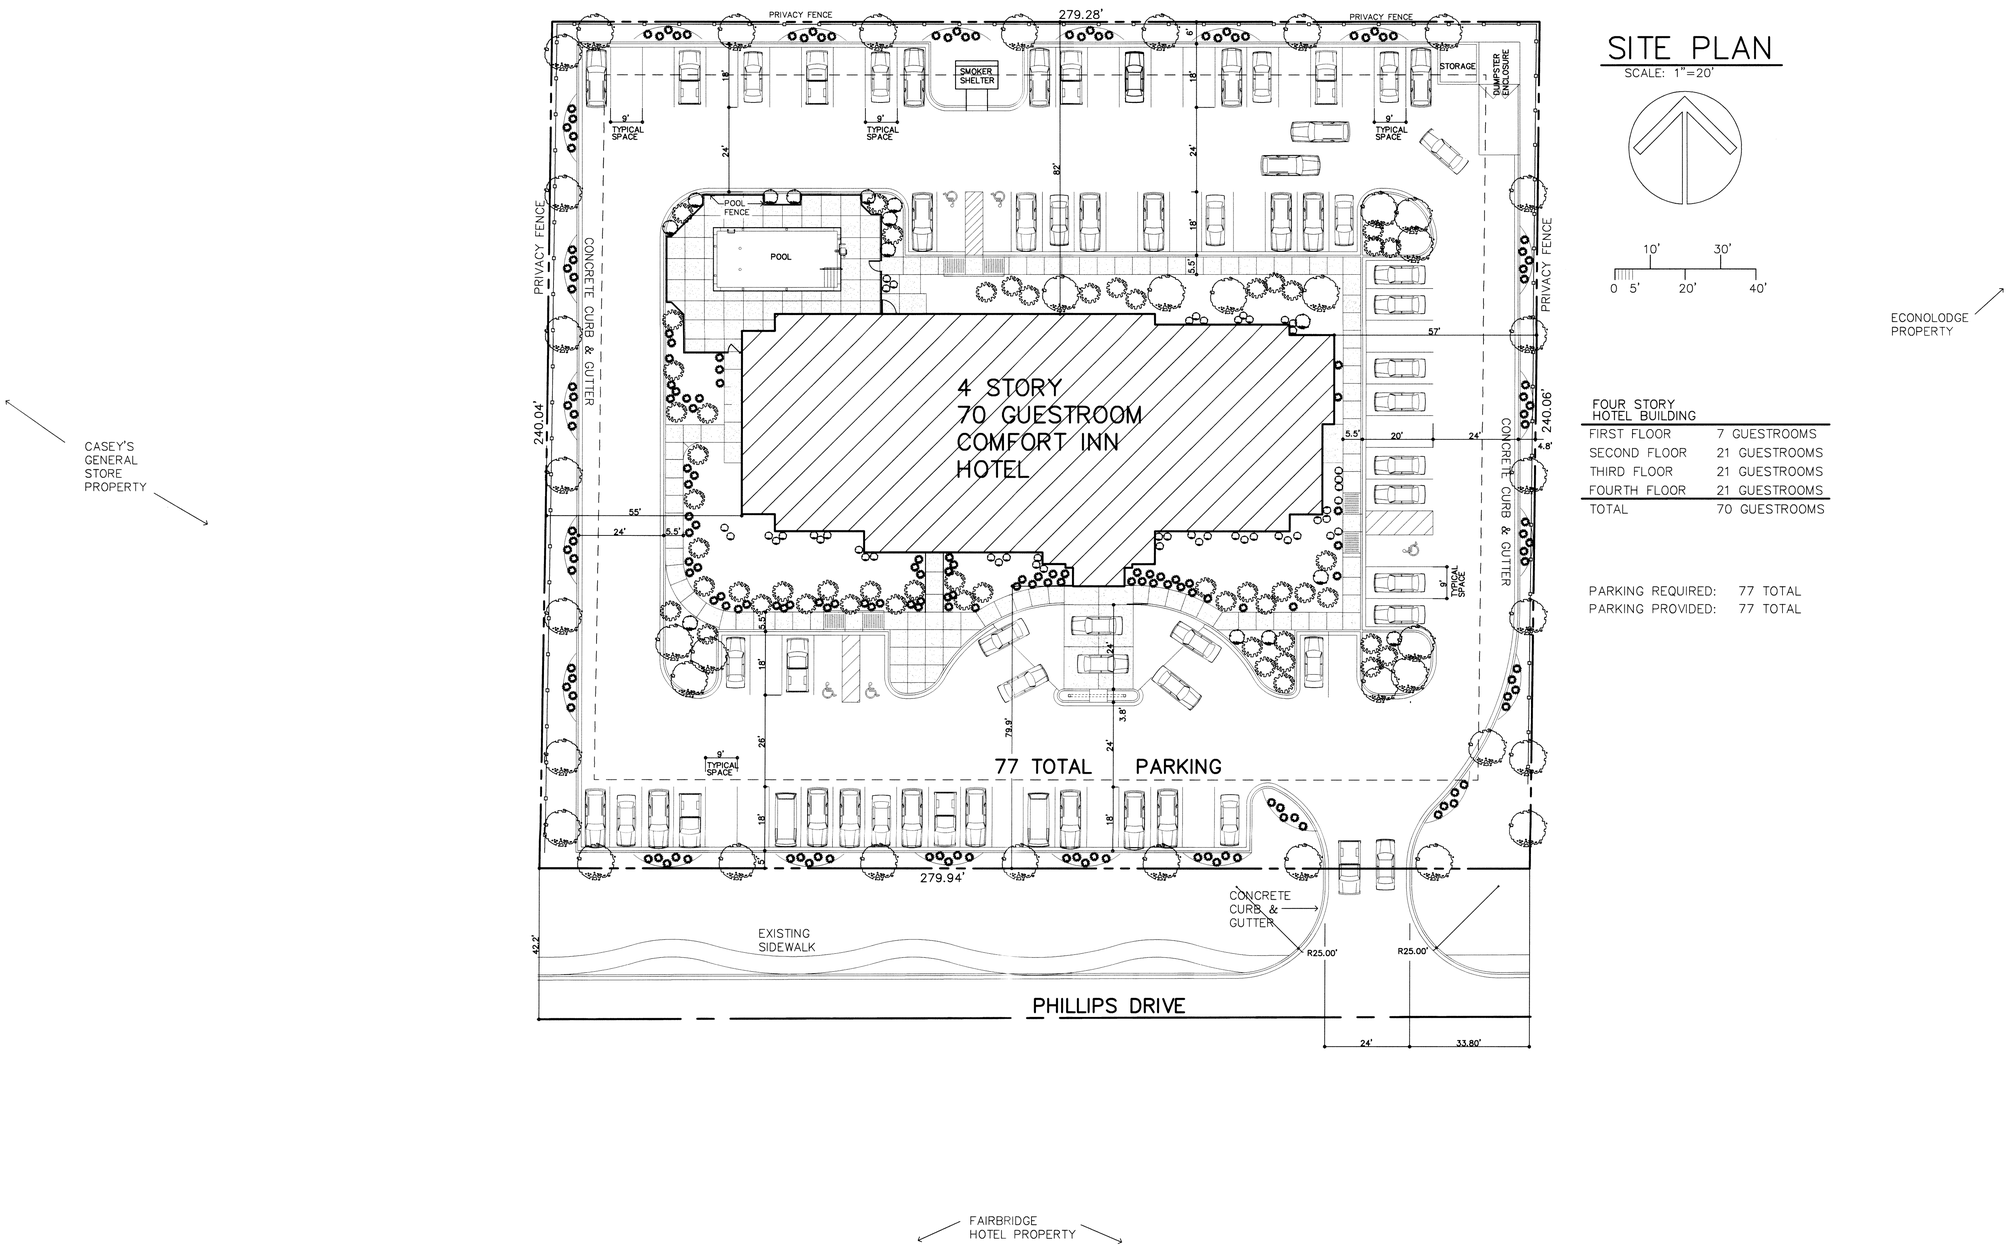

SITE PLAN

SCALE: 1"=20'

10' 30'
0 5' 20' 40'

FOUR STORY HOTEL BUILDING	
FIRST FLOOR	7 GUESTROOMS
SECOND FLOOR	21 GUESTROOMS
THIRD FLOOR	21 GUESTROOMS
FOURTH FLOOR	21 GUESTROOMS
TOTAL	70 GUESTROOMS

PARKING REQUIRED: 77 TOTAL
PARKING PROVIDED: 77 TOTAL

REVISED 3/2/16 JRE

COPYRIGHT 2016 JIMMY HUDSPETH

Architect's Seal:

JIMMY D. HUDSPETH
REGISTERED ARCHITECT
NO. 1061
ARKANSAS
3/2/16

PATENT/COPYRIGHT:

THE DRAWINGS, DESIGN, AND TECHNICAL DATA CONTAINED HEREIN ARE EXCLUSIVE PROPERTY OF:
JIMMY HUDSPETH/ARCHITECT, P.A.
UNAUTHORIZED REPRODUCTION AND/OR REUSE IS PROHIBITED AND MAY BE PROSECUTED IN ACCORDANCE WITH THE COPYRIGHT AND PATENT LAWS.

Jimmy Hudspeth/ Architect, P.A.
Architecture
West Memphis, Arkansas
Phone (870) 735-2249 Fax (870) 735-2288 Jimmyhudspeth@aol.com

Project Title:

NEW 70 GUESTROOM COMFORT INN
FOR B.R. SURI
2400 PHILLIPS DRIVE
JONESBORO, ARKANSAS

Comfort INN

Final Issue Date:

Revisions:

Mark	Date	Description

Project No.: 16-003

CAD Drawing: SITE PLAN.AEC

Sheet Title: COMFORT INN SITE PLAN

Sheet No.: ASP-1.01