SEWER LINE J PROFILE

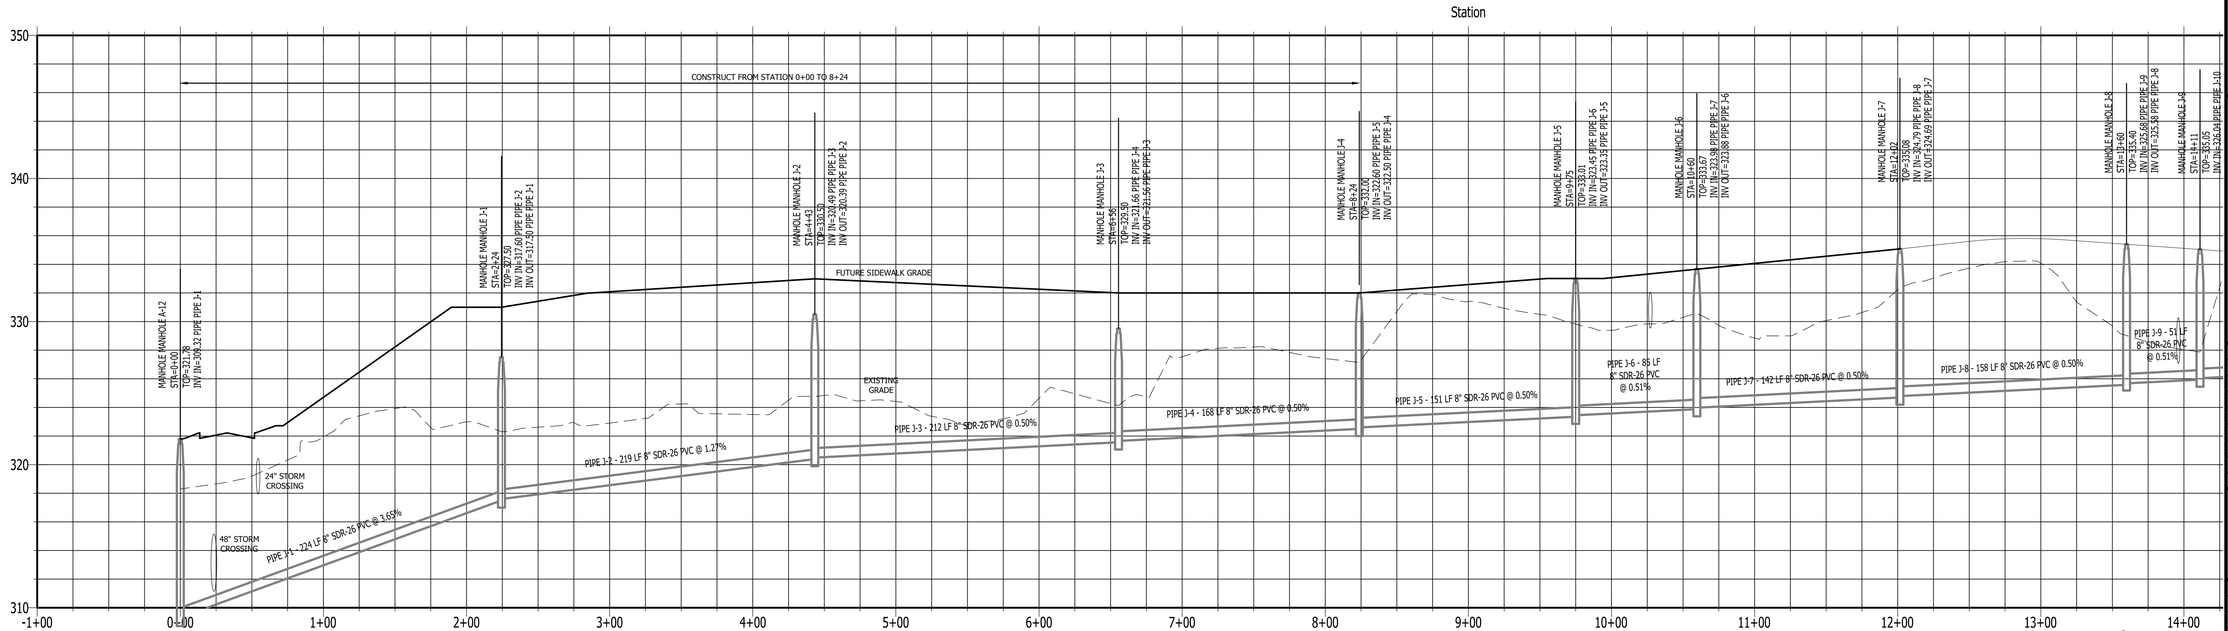

© Copyright 2022 AETLLC

GREENSBOROUGH VILLAGE
RESIDENTIAL - PHASE 1
CANERA DRIVE
JONESBORO, ARKANSAS

ASSOCIATED ENGINEERING, LLC
CIVIL ENGINEERING • LAND SURVEYING
LAND PLANNING
103 SOUTH CHURCH STREET • P.O. BOX 1462
JONESBORO, AR 72403
PH: 870-932-3594 • FAX: 870-935-1263

CERTIFICATE OF AUTHORIZATION
Associated Engineering & Testing, LLC
NO. 299
ARKANSAS

NO.	DESCRIPTION	DATE

SEWER PLAN & PROFILE

DATE:	07/29/2022	DRAWN:	CCH
CADD FILE:	22120-SSWD-SDP-R01	CHECKED:	JME
DWG#:	0414091.XXXX	SHEET	
SCALE:	AS SHOWN		C008