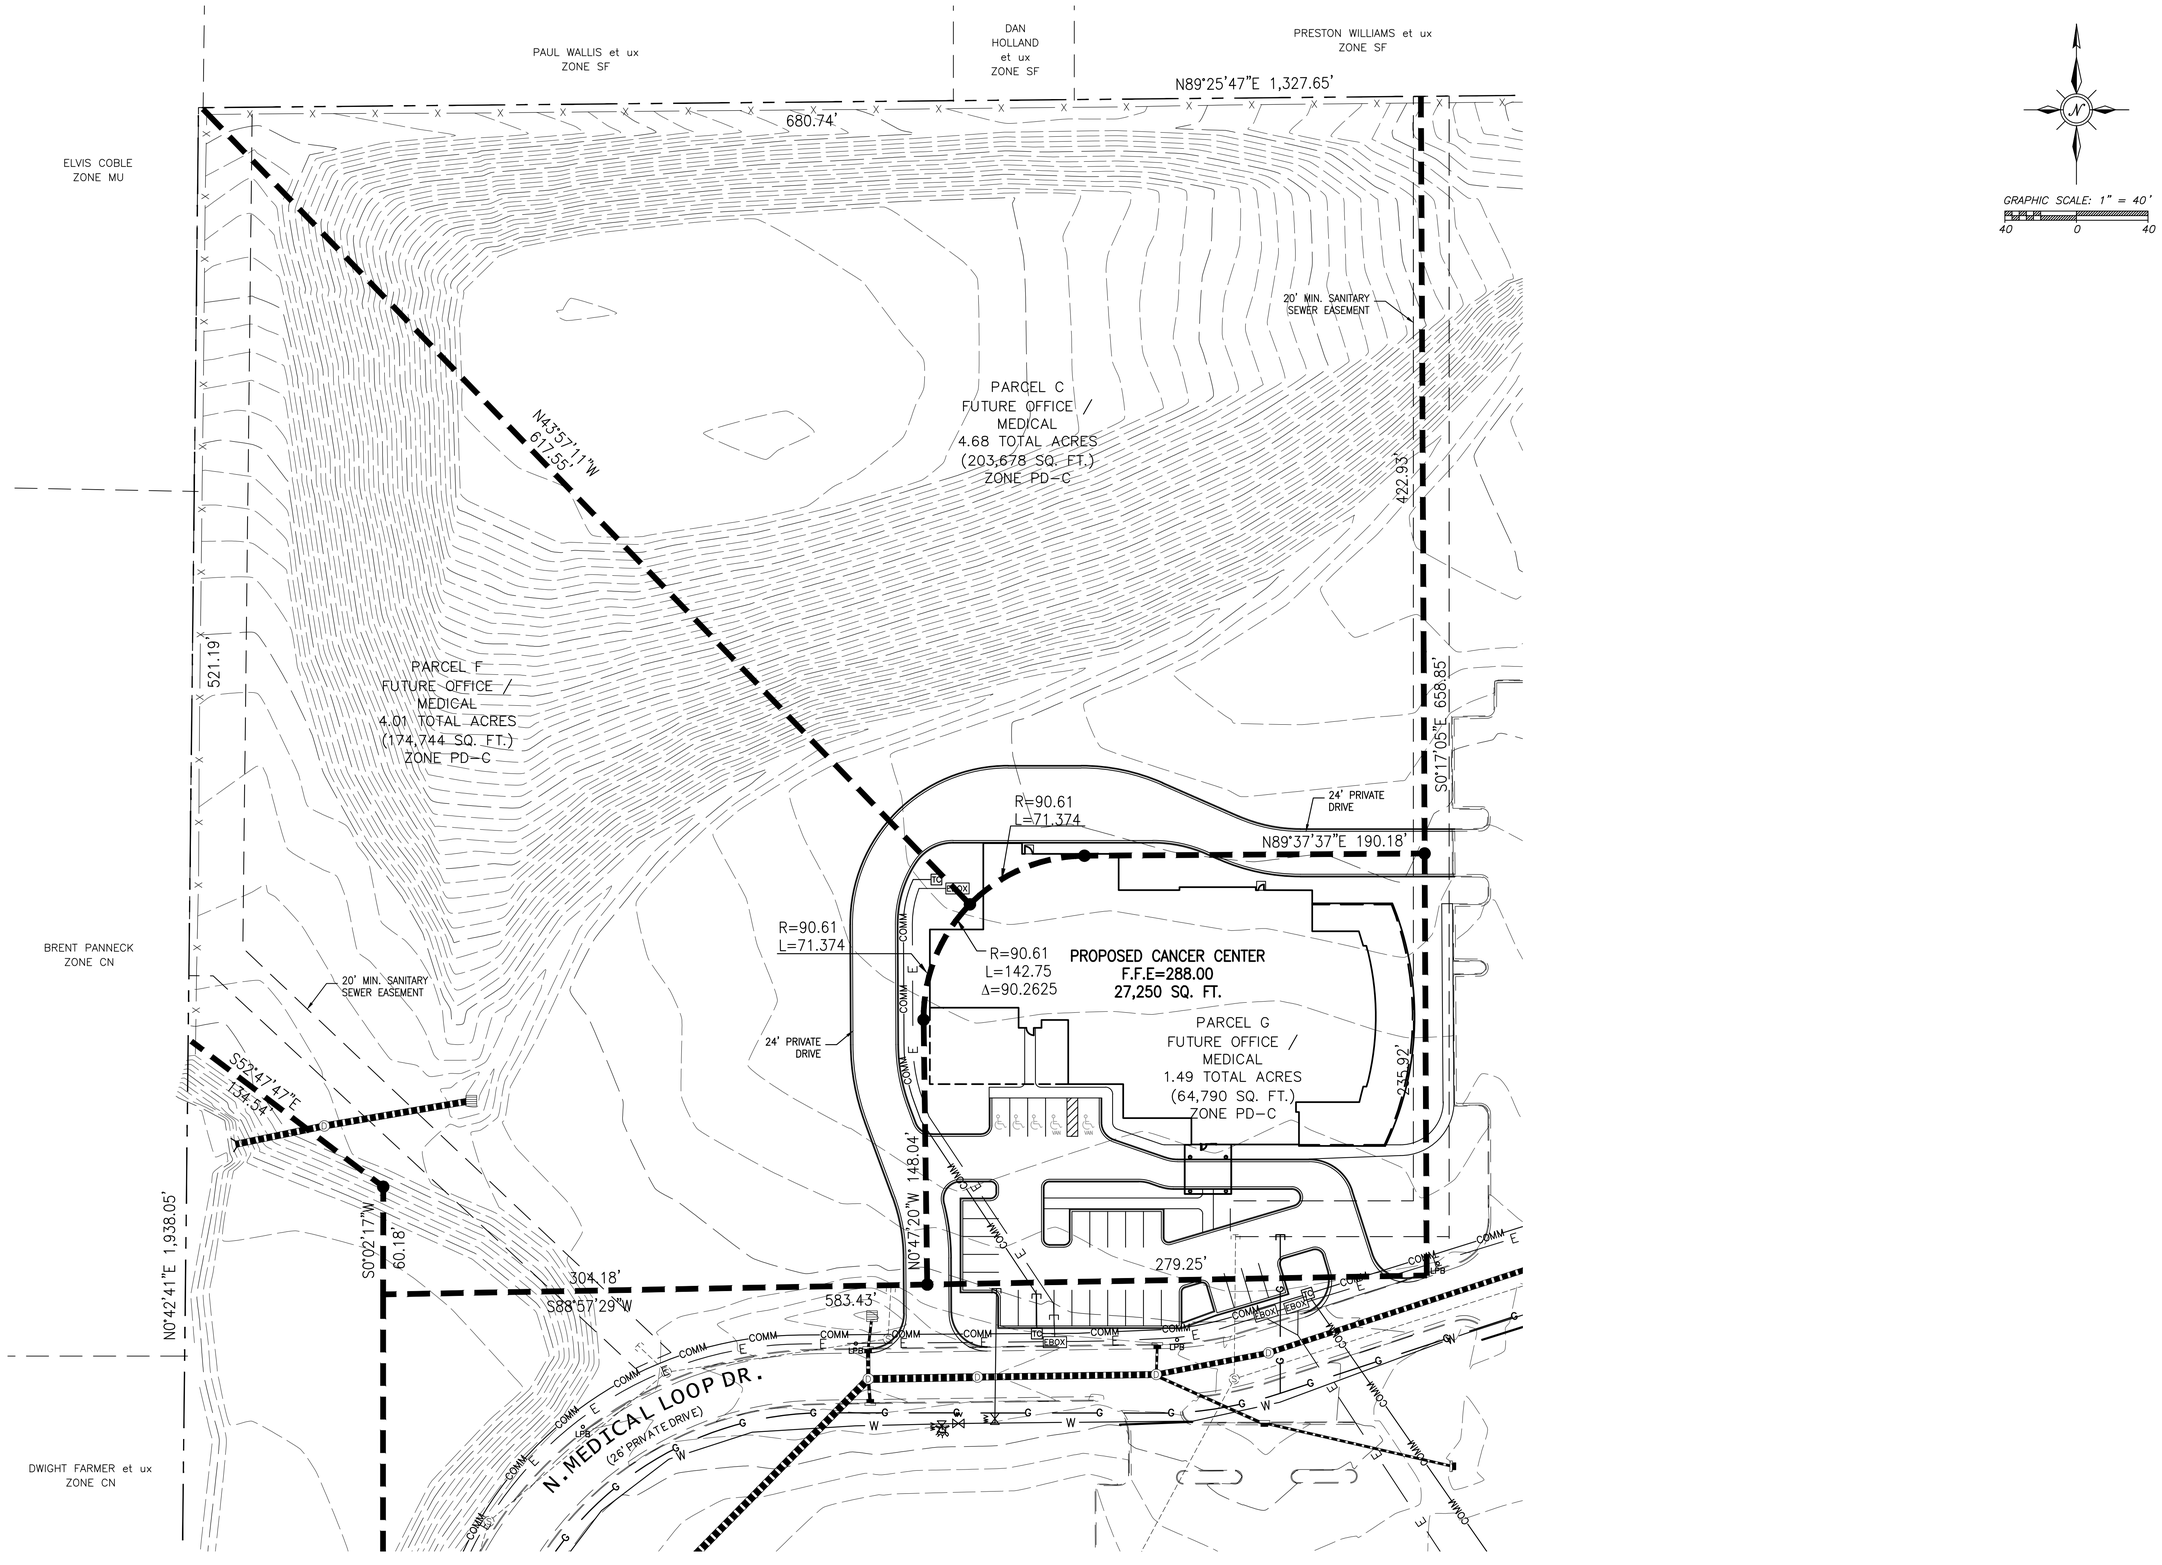

A2H
ASKEW HARGRAVES HARCOURT & ASSOCIATES, INC.
Memphis, TN 901.372.0404
Hernando, MS 662.298.2188
www.a2h.com

SEAL
PRELIMINARY
NOT FOR
CONSTRUCTION

NEA BAPTIST®
HEALTH SYSTEM
JONESBORO, ARKANSAS

REVISIONS

PROJECT NO.
08390.01

DATE:
02.11.11

DRAWN: JDD
CHECKED: WTG

SHEET TITLE:
PLANNING
COMMISSION
LAYOUT PLAN

SHEET NO.
PC-1

THIS DOCUMENT IS THE PROPERTY OF ASKEW HARGRAVES HARCOURT & ASSOCIATES LLC CONSULTING ENGINEERS, AND ALL COMMON LAW, STATUTORY AND OTHER RESERVED RIGHTS SHALL BE RETAINED BY SAME. ANY CHANGES MADE TO THIS DOCUMENT WITHOUT THE EXPRESS WRITTEN CONSENT OF ASKEW HARGRAVES HARCOURT & ASSOCIATES LLC CONSULTING ENGINEERS SHALL BE PROHIBITED AND ARE SUBJECT TO LEGAL PROSECUTION. IF CHANGES ARE MADE WITHOUT CONSENT, THE LIABILITY OF ANY CLAIM IS ACCEPTED BY THE RESPONSIBLE PARTY MAKING THE CHANGE.

jason
I:\2008\08390.01\Common\Base\Base.dwg
Wed, 06 Apr 2011 - 2:59pm