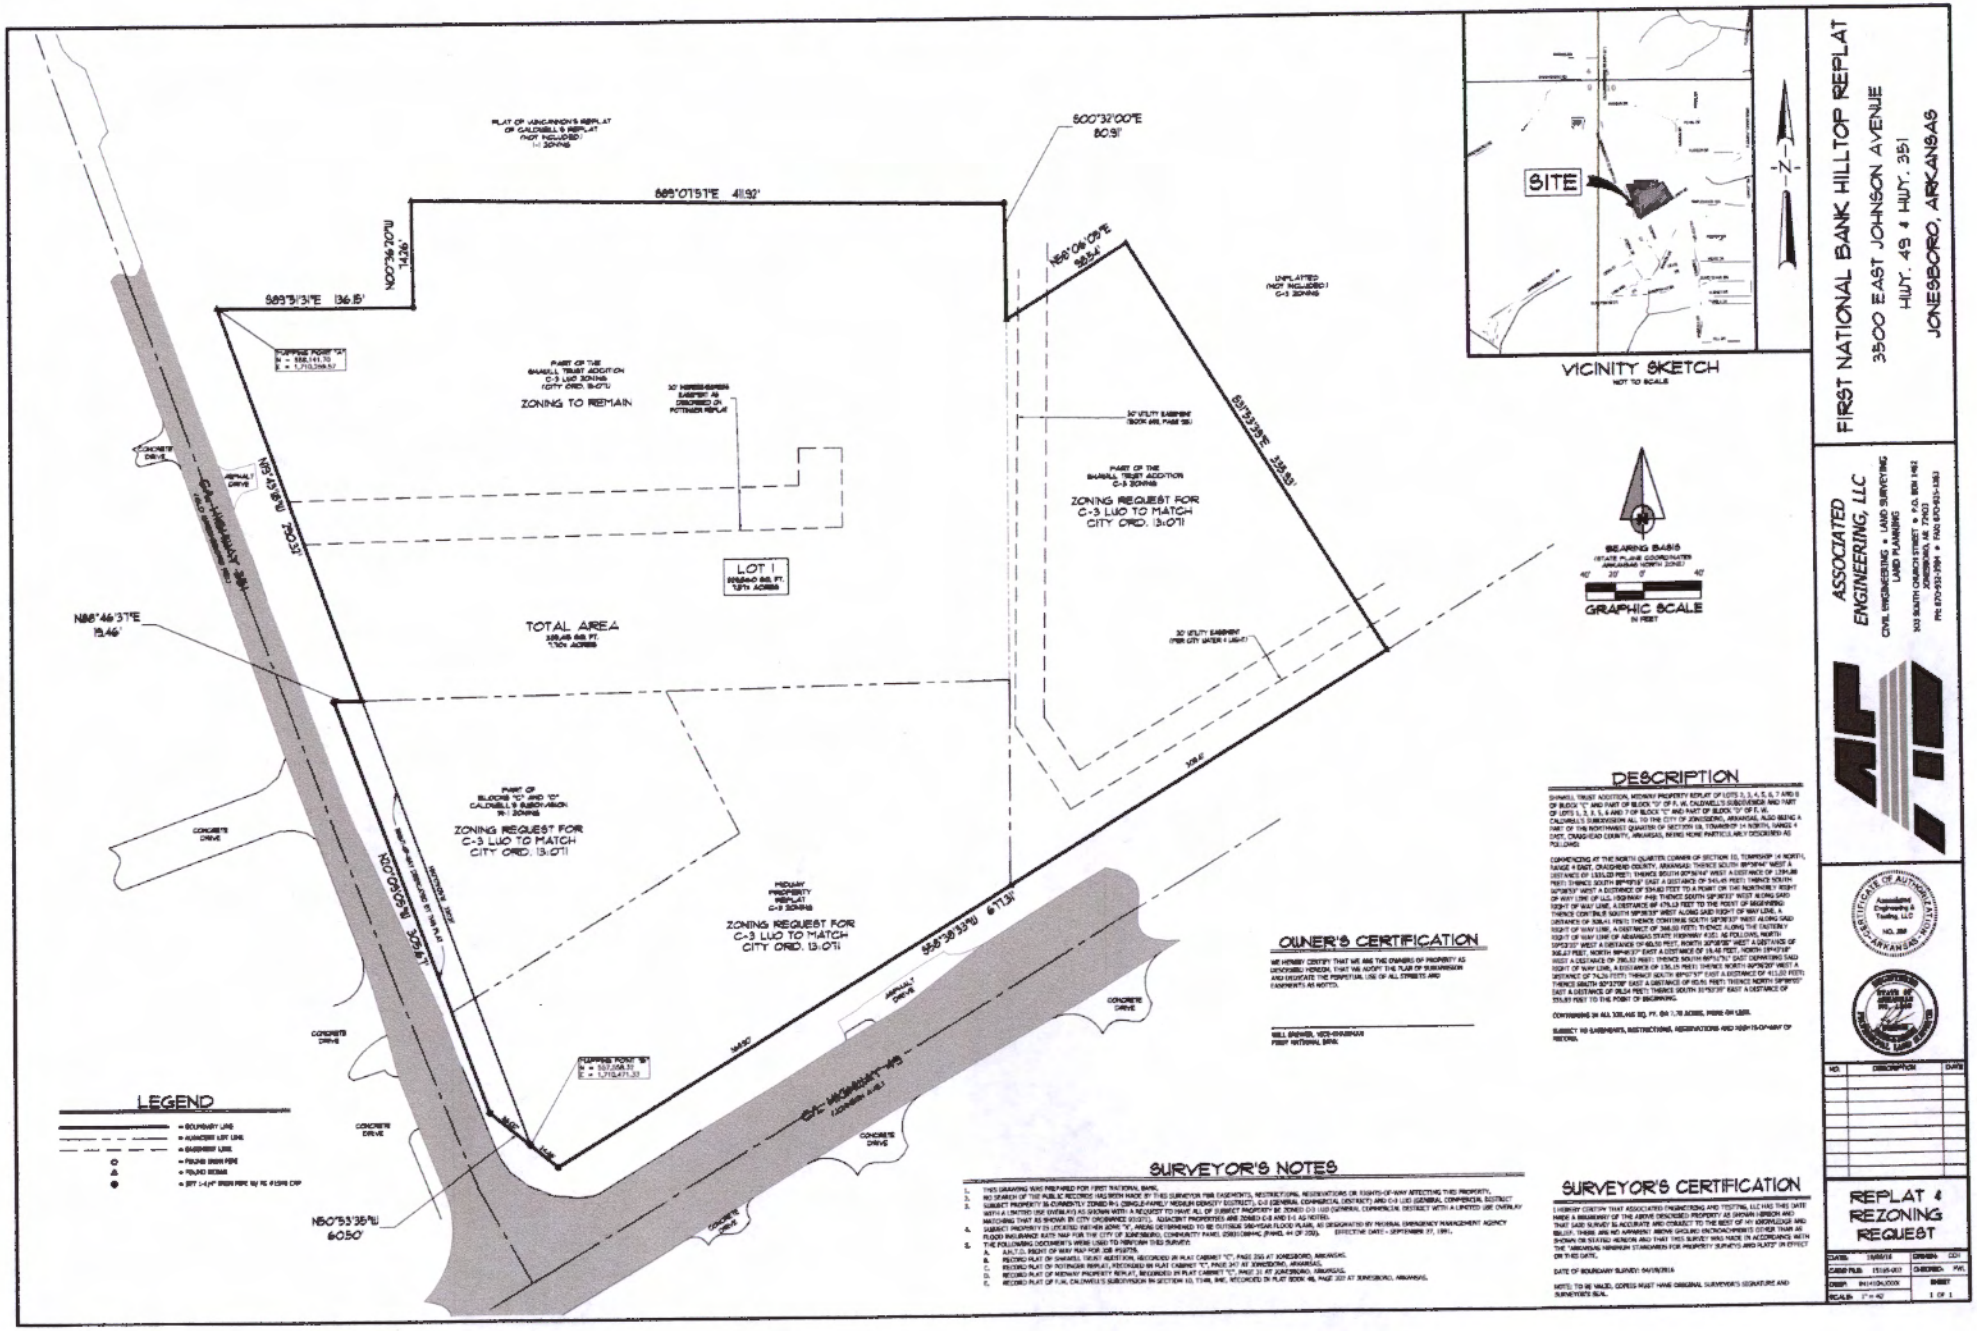

FIRST NATIONAL BANK HILLTOP REPLAT

3500 EAST JOHNSON AVENUE
HWY. 49 & HWY. 351
JONESBORO, ARKANSAS

ASSOCIATED ENGINEERING, LLC
CIVIL ENGINEERING • LAND SURVEYING
LAND PLANNING
303 SOUTH CHURCH STREET • P.O. BOX 1961
JONESBORO, AR 72403
PH: 870-932-1994 • FAX: 870-931-1383

NO.	DESCRIPTION	DATE

REPLAT & REZONING REQUEST

DATE:	3/28/14	DRAWN BY:	CDP
CASE/FILE:	15-05-003	CHECKED:	AWL
DESIGN:	8N-1-10-0.0000	SHEET	
SCALE:	1" = 40'	1 OF 1	