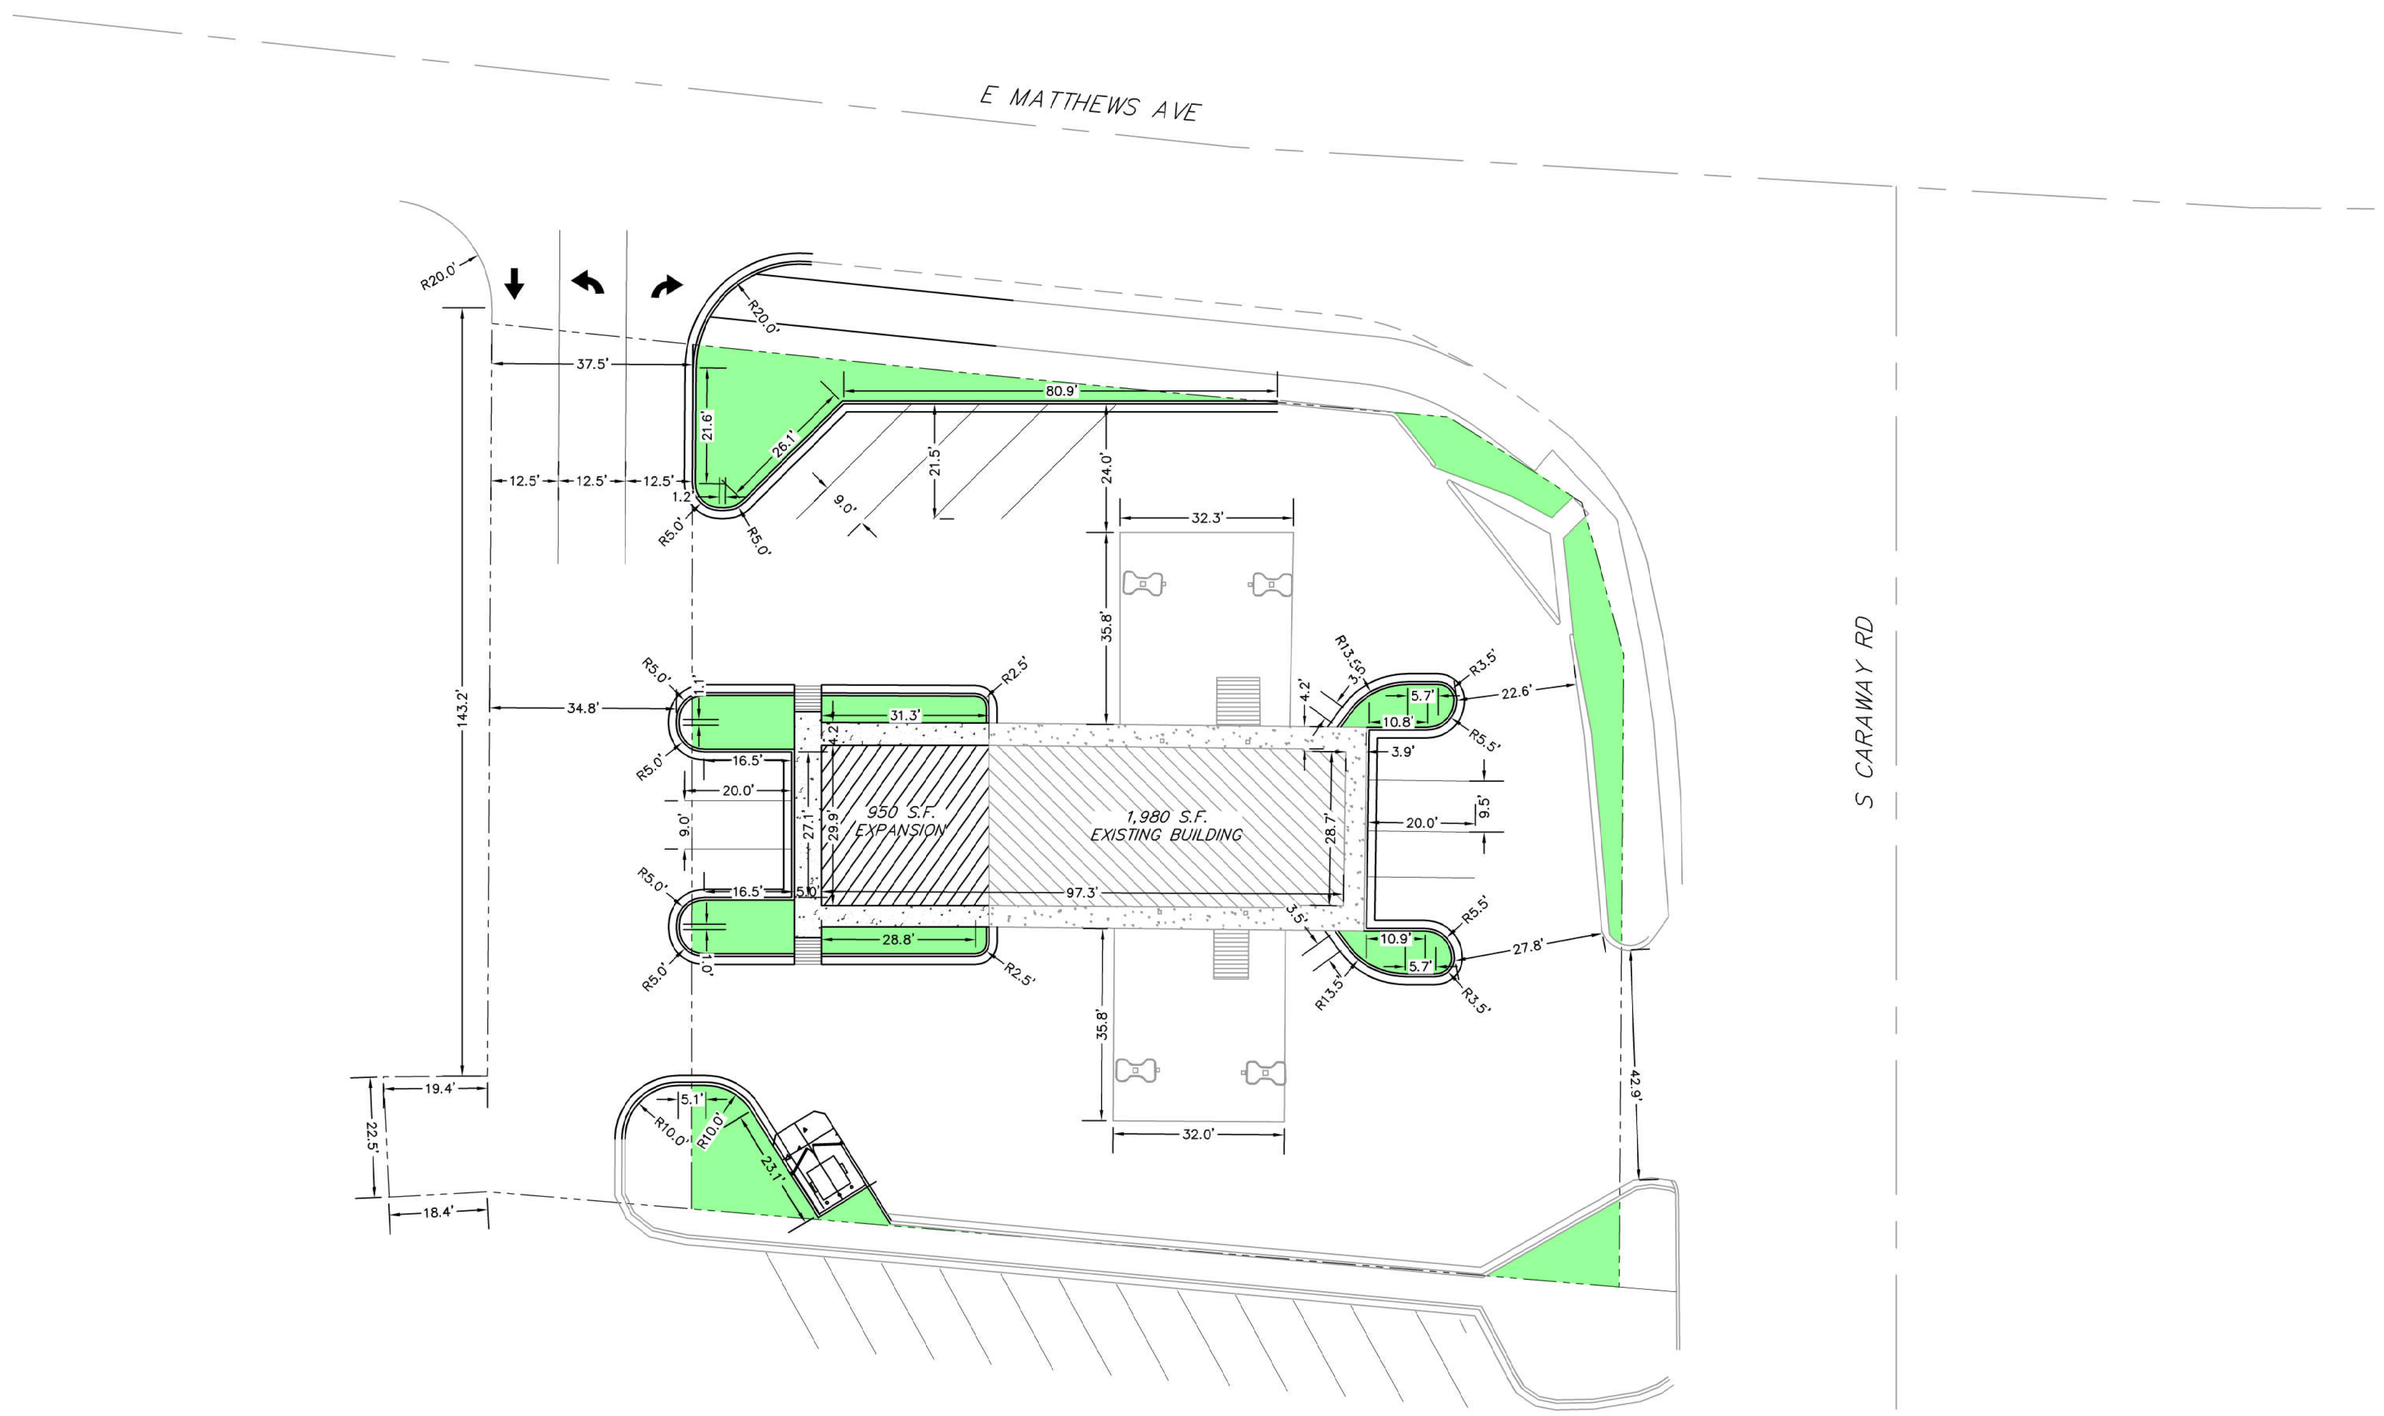

GRAPHIC SCALE

0 20' 40'

(IN FEET)
1" = 20'

TOTAL AREA: 35,058 SF
IMPERVIOUS AREA: 29,113 SF
PERVIOUS AREA: 4,630 SF
IMPERVIOUS SURFACE RATIO: 0.83

NOTICE TO DRAWING HOLDER

CIVIL LINK, LLC, HEREINAFTER REFERRED TO AS ENGINEER, HAS PREPARED & FURNISHED THIS DRAWING TO THE OWNER FOR USE ON THIS PROJECT ONLY. THIS DRAWING SHOULD NOT BE USED ON EXTENSIONS OF THIS PROJECT OR ON ANY OTHER PROJECT. ANY REUSE OF THIS DRAWING WITHOUT WRITTEN VERIFICATION OR ADAPTATION BY THE ENGINEER SHALL BE AT THE REUSER'S SOLE RISK AND THE REUSER SHALL INDEMNIFY & HOLD HARMLESS THE ENGINEER FROM ALL CLAIMS, DAMAGES, LOSSES & EXPENSES INCLUDING ATTORNEY'S FEES ARISING OUT OF OR RESULTING THEREFROM.

REVISIONS			
NO.	DATE	BY	DESCRIPTION

DRAWING INFORMATION	
C-L PROJECT NO.: ####	
SCALE: 1" = ####	
SURVEYED BY: ####	
DSGN: ####	DATE: ####
DRWN: ####	DATE: ####
CHKD: ####	DATE: ####

####
####
####

Civil Link
"Connecting Resources"

####

WORKING NUMBER: ####

DRAWING NUMBER: ####

#####

####