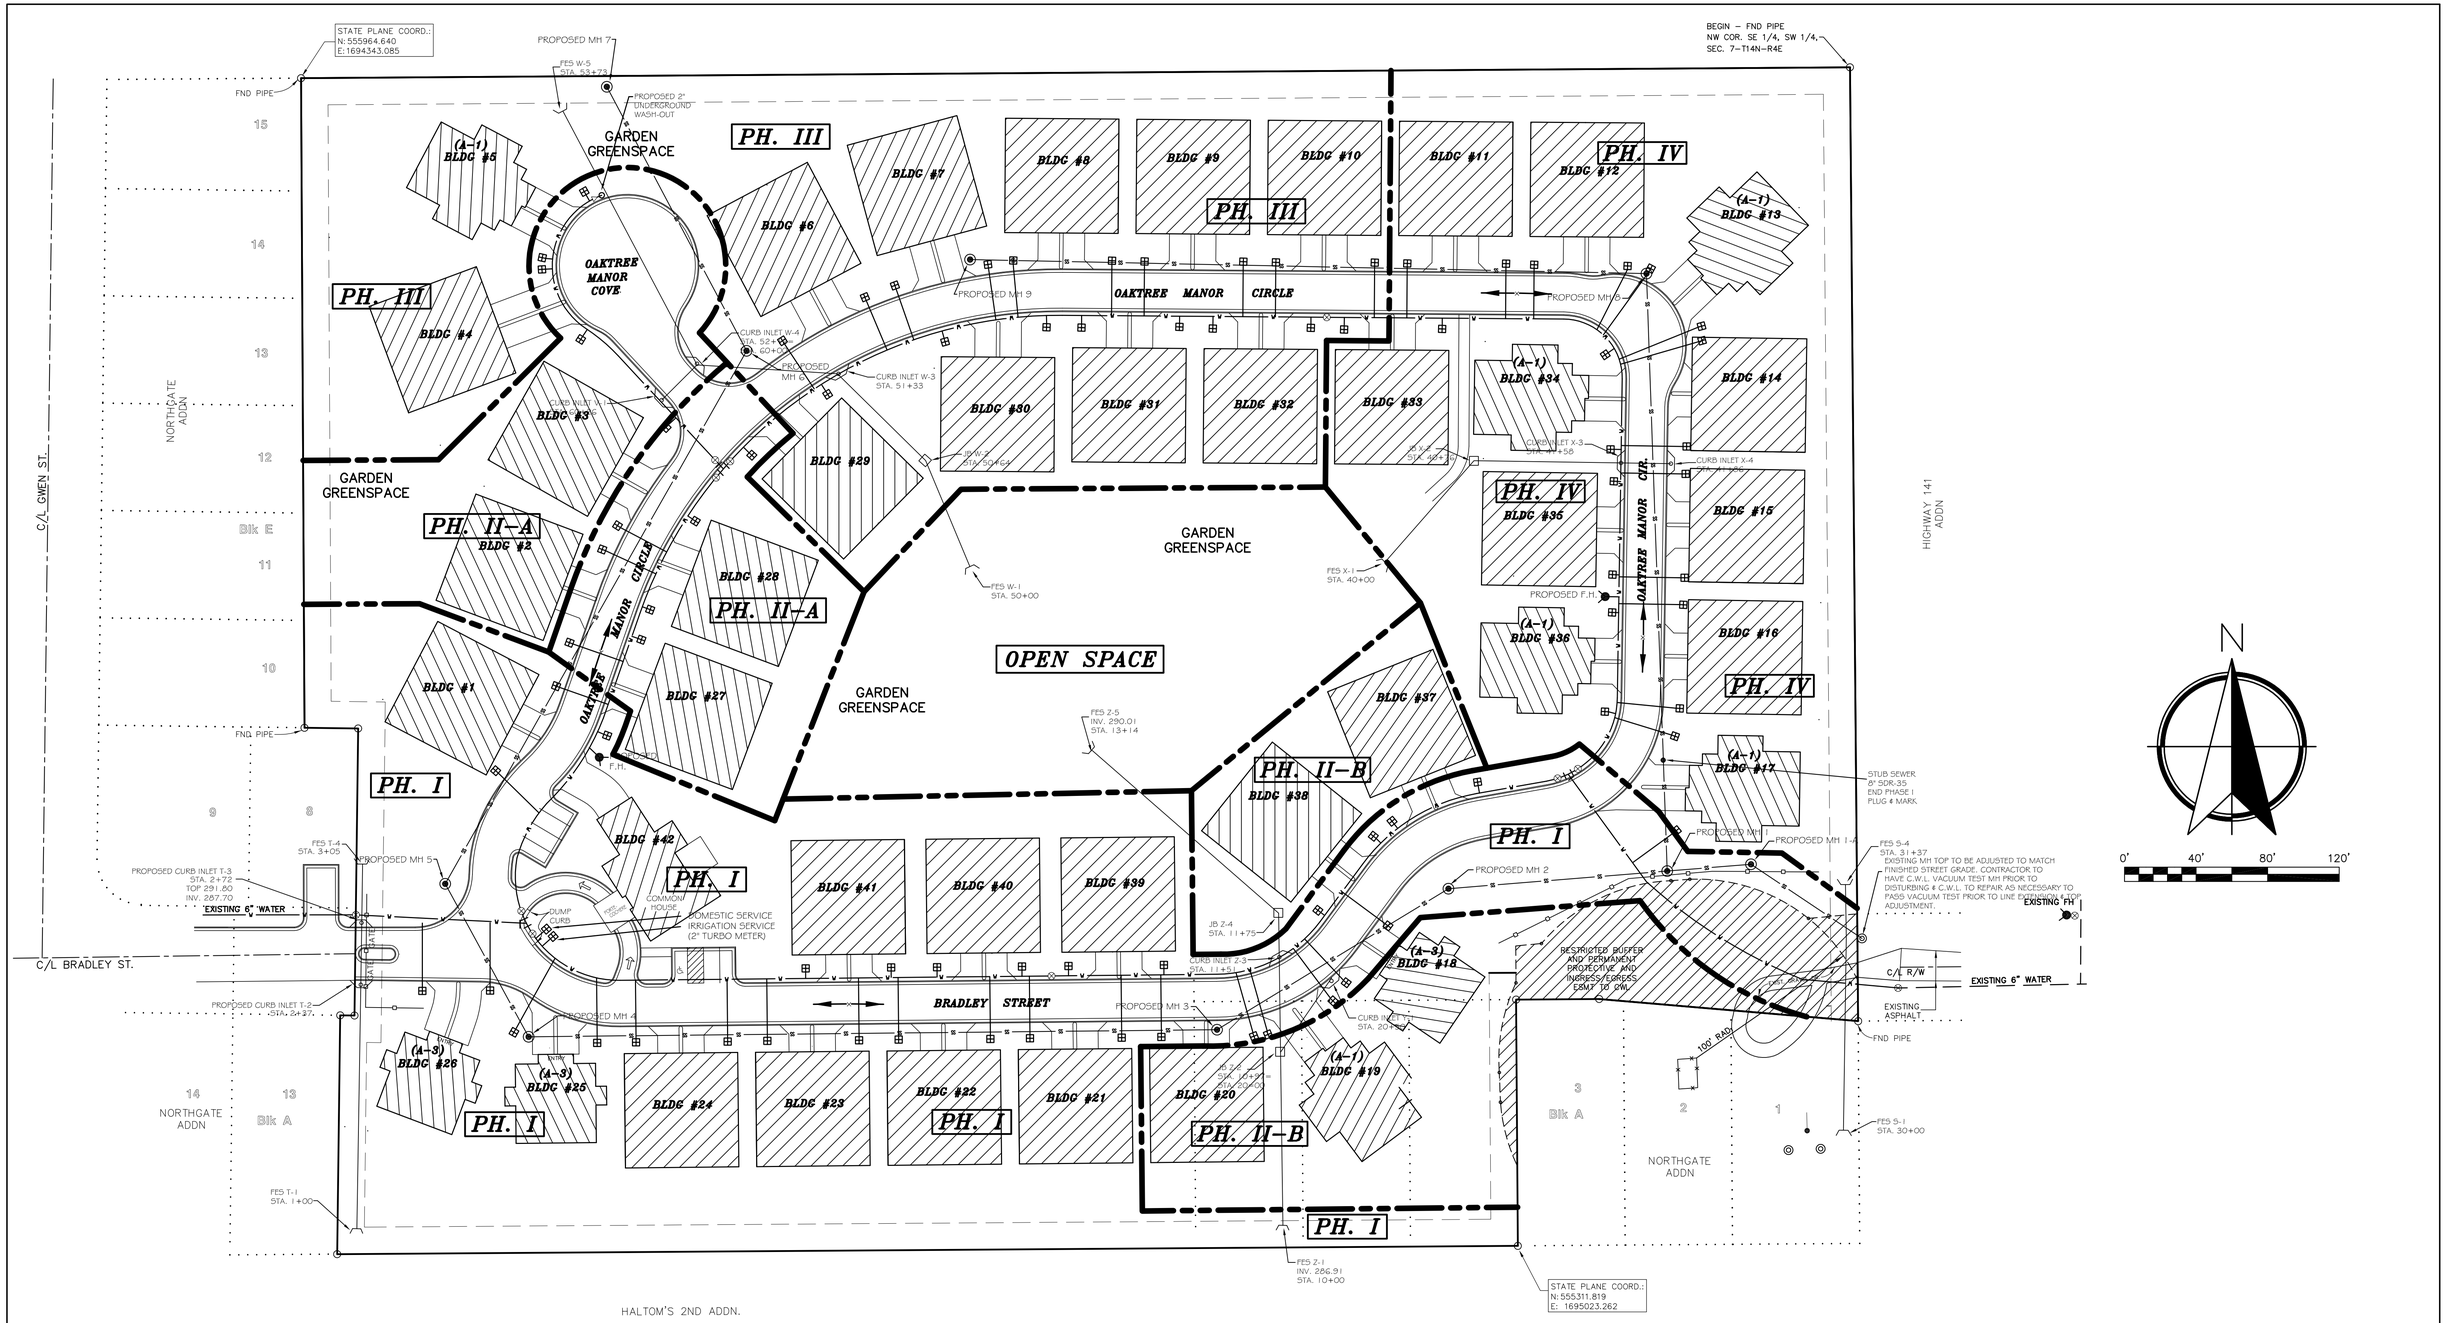

ENGINEERS PLANNERS SURVEYORS

Civilogic

203 Southwest Dr.–Jonesboro, AR–(870)932–7880–www.civilogic.net

STATE OF ARKANSAS REGISTERED PROFESSIONAL ENGINEER No. 7880 GEORGE M. HAMMAM

PROPOSED CONCEPTUAL LAYOUT
OAKTREE MANOR
A PLANNED UNIT DEVELOPMENT
FOR
ROBERT ABRAHAM

Date	Scale	Job No.	Sheet No.
01–20–14	1"=40'	113050	2 of 18

Section	Township	Range	County
7	14N	04E	CRAIGHEAD

CERTIFICATE OF AUTHORIZATION CIVILOGIC No. 329 ARKANSAS–ENGINEER

ONLY COPIES WITH VIOLET COLORED SIGNATURE ARE ORIGINAL CIVILOGIC COPIES

© 2014, Civilogic Drawn By: RE Checked by: GH