LEGEND

- BOUNDARY LINE
- ADJACENT LOT LINE
- EASEMENT LINE
- FOUND REBAR
- FOUND IRON PIPE
- EXISTING FENCE
- EXISTING SANITARY SEWER LINE
- EXISTING SANITARY SEWER MANHOLE
- EXISTING SANITARY SEWER CLEANOUT
- EXISTING WATER LINE
- EXISTING WATER LINE
- EXISTING WATER METER
- WATER VALVE
- FIRE HYDRANT
- EXISTING OVERHEAD ELECTRICAL LINE
- POWER POLE
- ELECTRIC TRANSFORMER
- ELECTRIC METER
- TELEPHONE PEDESTAL
- EXISTING GAS LINE

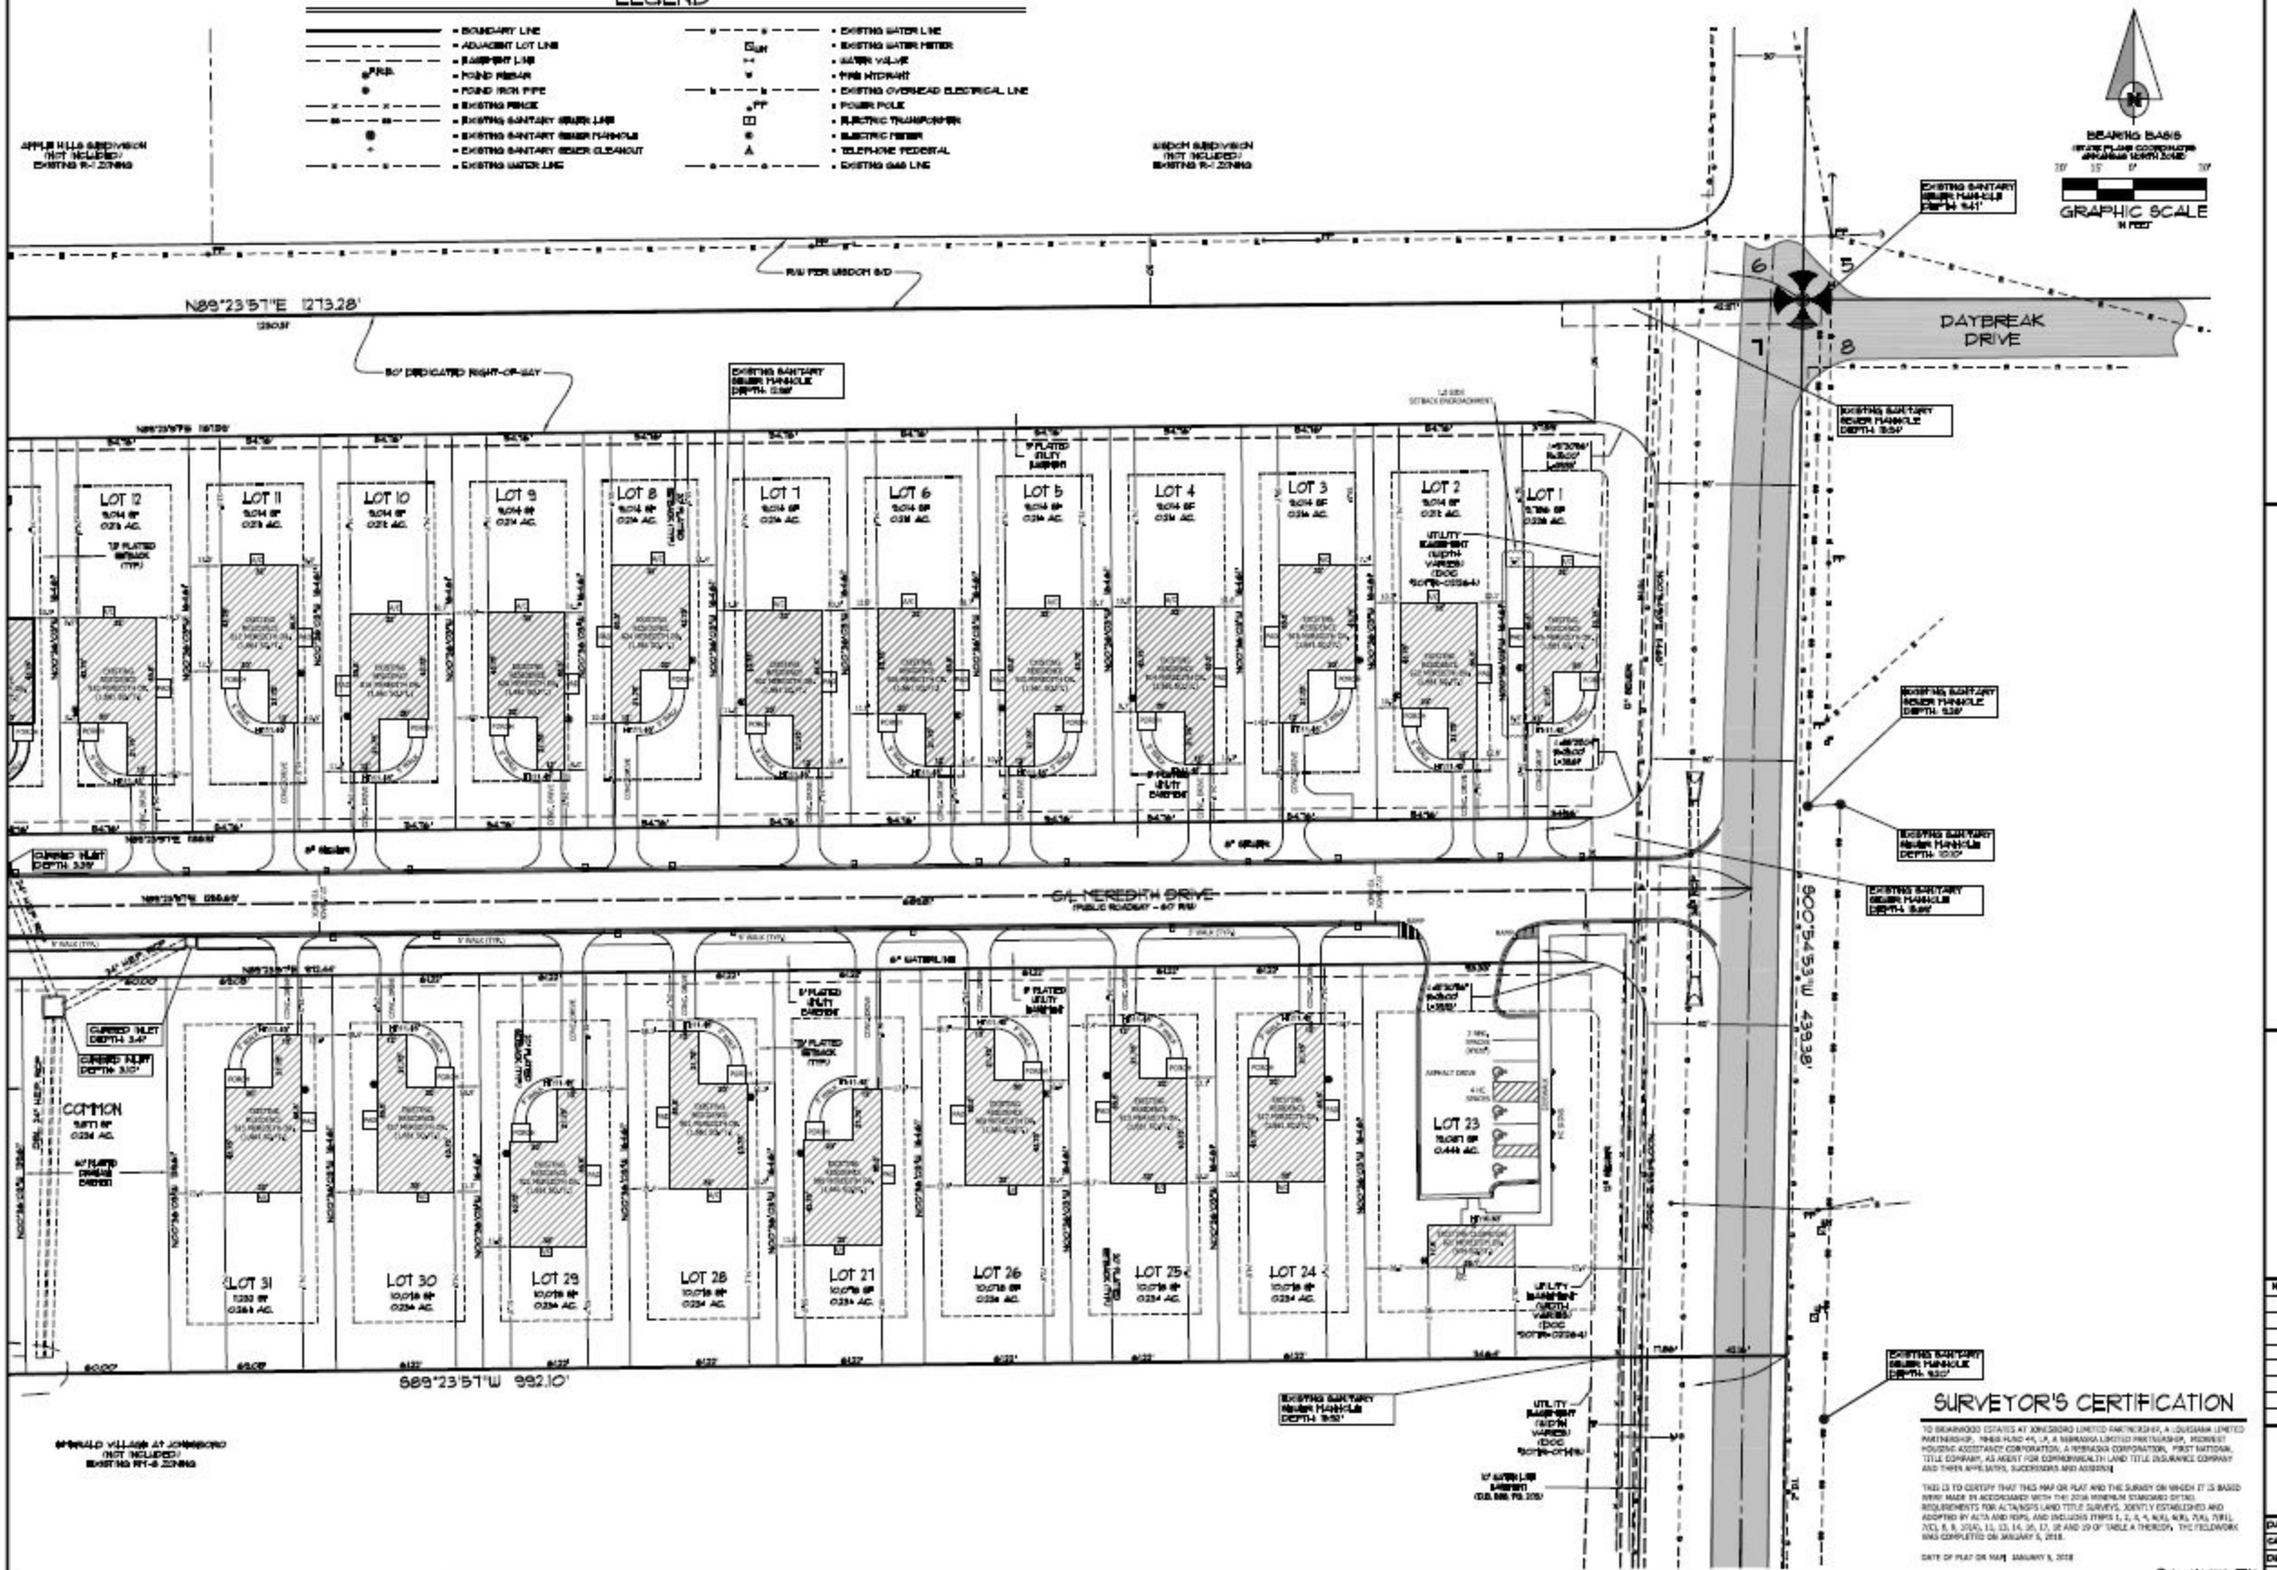

SURVEYOR'S CERTIFICATION

TO BRIARWOOD ESTATES AT JONESBORO LIMITED PARTNERSHIP, A LOUISIANA LIMITED PARTNERSHIP, NHHS HUNG 44, LP, A NEBRASKA LIMITED PARTNERSHIP, MIDWEST HOUSING ASSISTANCE CORPORATION, A NEBRASKA CORPORATION, FIRST NATIONAL TITLE COMPANY, AS AGENT FOR COMMONWEALTH LAND TITLE INSURANCE COMPANY AND THEIR APPLICANTS, SUCCESSORS AND ASSIGNS:

THIS IS TO CERTIFY THAT THIS MAP OR PLAT AND THE SURVEY ON WHICH IT IS BASED WERE MADE IN ACCORDANCE WITH THE 2018 MINIMUM STANDARD DETAIL REQUIREMENTS FOR ALTA/NSPS LAND TITLE SURVEYS, JOINTLY ESTABLISHED AND ADOPTED BY ALTA AND NSPS, AND INCLUDES ITEMS 1, 2, 3, 4, 6(a), 6(b), 7(a), 7(b1), 7(c), 8, 9, 10(a), 11, 13, 14, 16, 17, 18 AND 19 OF TABLE A THEREOF. THE FIELDWORK WAS COMPLETED ON JANUARY 9, 2018.

DATE OF PLAT OR MAP: JANUARY 9, 2018

© Copyright 2018 ALTA

BRIARWOOD ESTATES

KWL PROPERTIES, LLC

SECTION 7, T14N, R4E

JONESBORO, ARKANSAS

ASSOCIATED ENGINEERING, LLC

CIVIL ENGINEERING • LAND SURVEYING
LAND PLANNING

1201 SOUTH CHURCH STREET • P.O. BOX 1462
JONESBORO, AR 72403
PH: 870-932-3984 • FAX: 870-935-2353

Associated Engineering & Testing, LLC
NO. 236
ARKANSAS

REGISTERED
STATE OF ARKANSAS
NO. 1203
SURVEYOR
PROFESSIONAL LAND SURVEYOR

No.	DESCRIPTION	DATE
1	REVISE PER OWNER	10/18

ALTA

EAST

DATE: 01/09/18	DRAWN: CCH
CADD FILE: 15170-100	CHECKED: RWL
DWG#: 15170-100-ALTA	SHEET
SCALE: 1" = 30'	3 OF 4