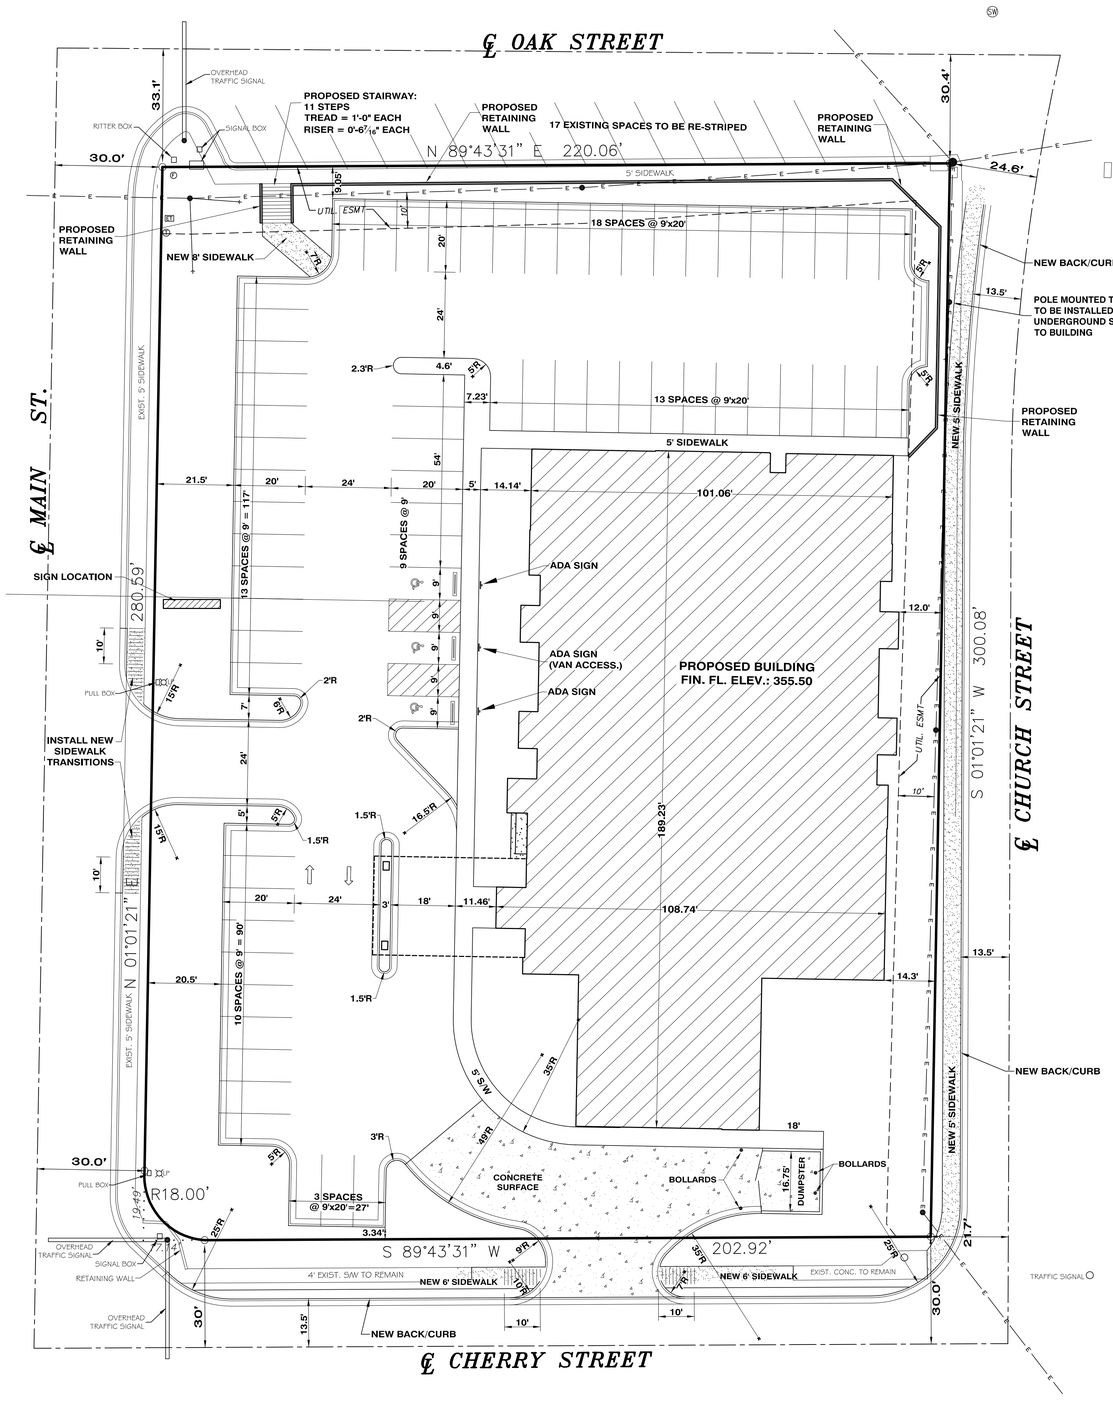

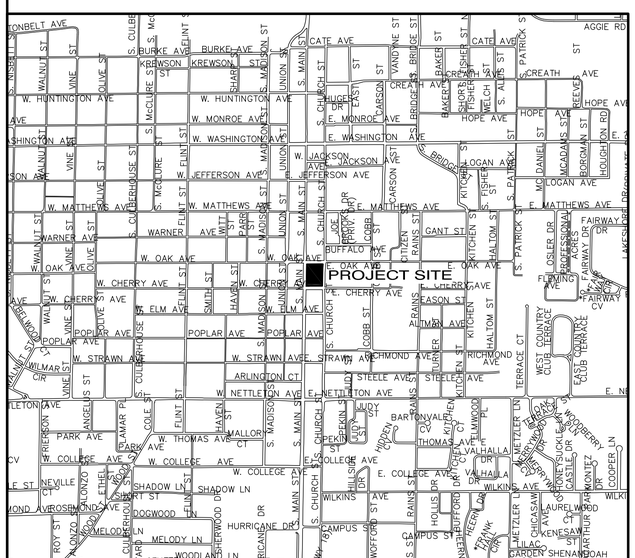

VICINITY MAP Scale: 1"=1000 ft.

REVISED 3-14-19: PER CONSTRUCTION MANAGER COMMENTS

Date	Scale	Job No.	Sheet No.
03/12/19	1"=20'	117037	2 of 8
Section 19 / Township 14N	Range 4E	County CRAIGHEAD	
Drawn by: RE	Checked by: GH		

ONLY COPIES WITH VIOLET COLORED SIGNATURE ARE ORIGINAL CIVILOGIC COPIES

© 2019, Civilogic

ENGINEERS PLANNERS SURVEYORS
Civilogic
203 Southwest Dr.–Jonesboro, AR–(870)932–7880–www.civilogic.net

PROPOSED SITE LAYOUT
JONESBORO ORTHOPEDICS and SPORT MEDICINE
1010 S. MAIN ST., JONESBORO, ARKANSAS
FOR
RAMSONS, INC.

CERTIFICATE OF AUTHORITY ARKANSAS–ENGINEERING No. 329 CIVILOGIC

STATE OF ARKANSAS REGISTERED PROFESSIONAL ENGINEER No. 7880 GREGORY H. HAMMAN

REGISTERED PROFESSIONAL ENGINEER No. 1373 BRUCE A. MAYNARD PROFESSIONAL SURVEYOR

JOB NO.: 117037

SHEET NUMBER

2 of 8