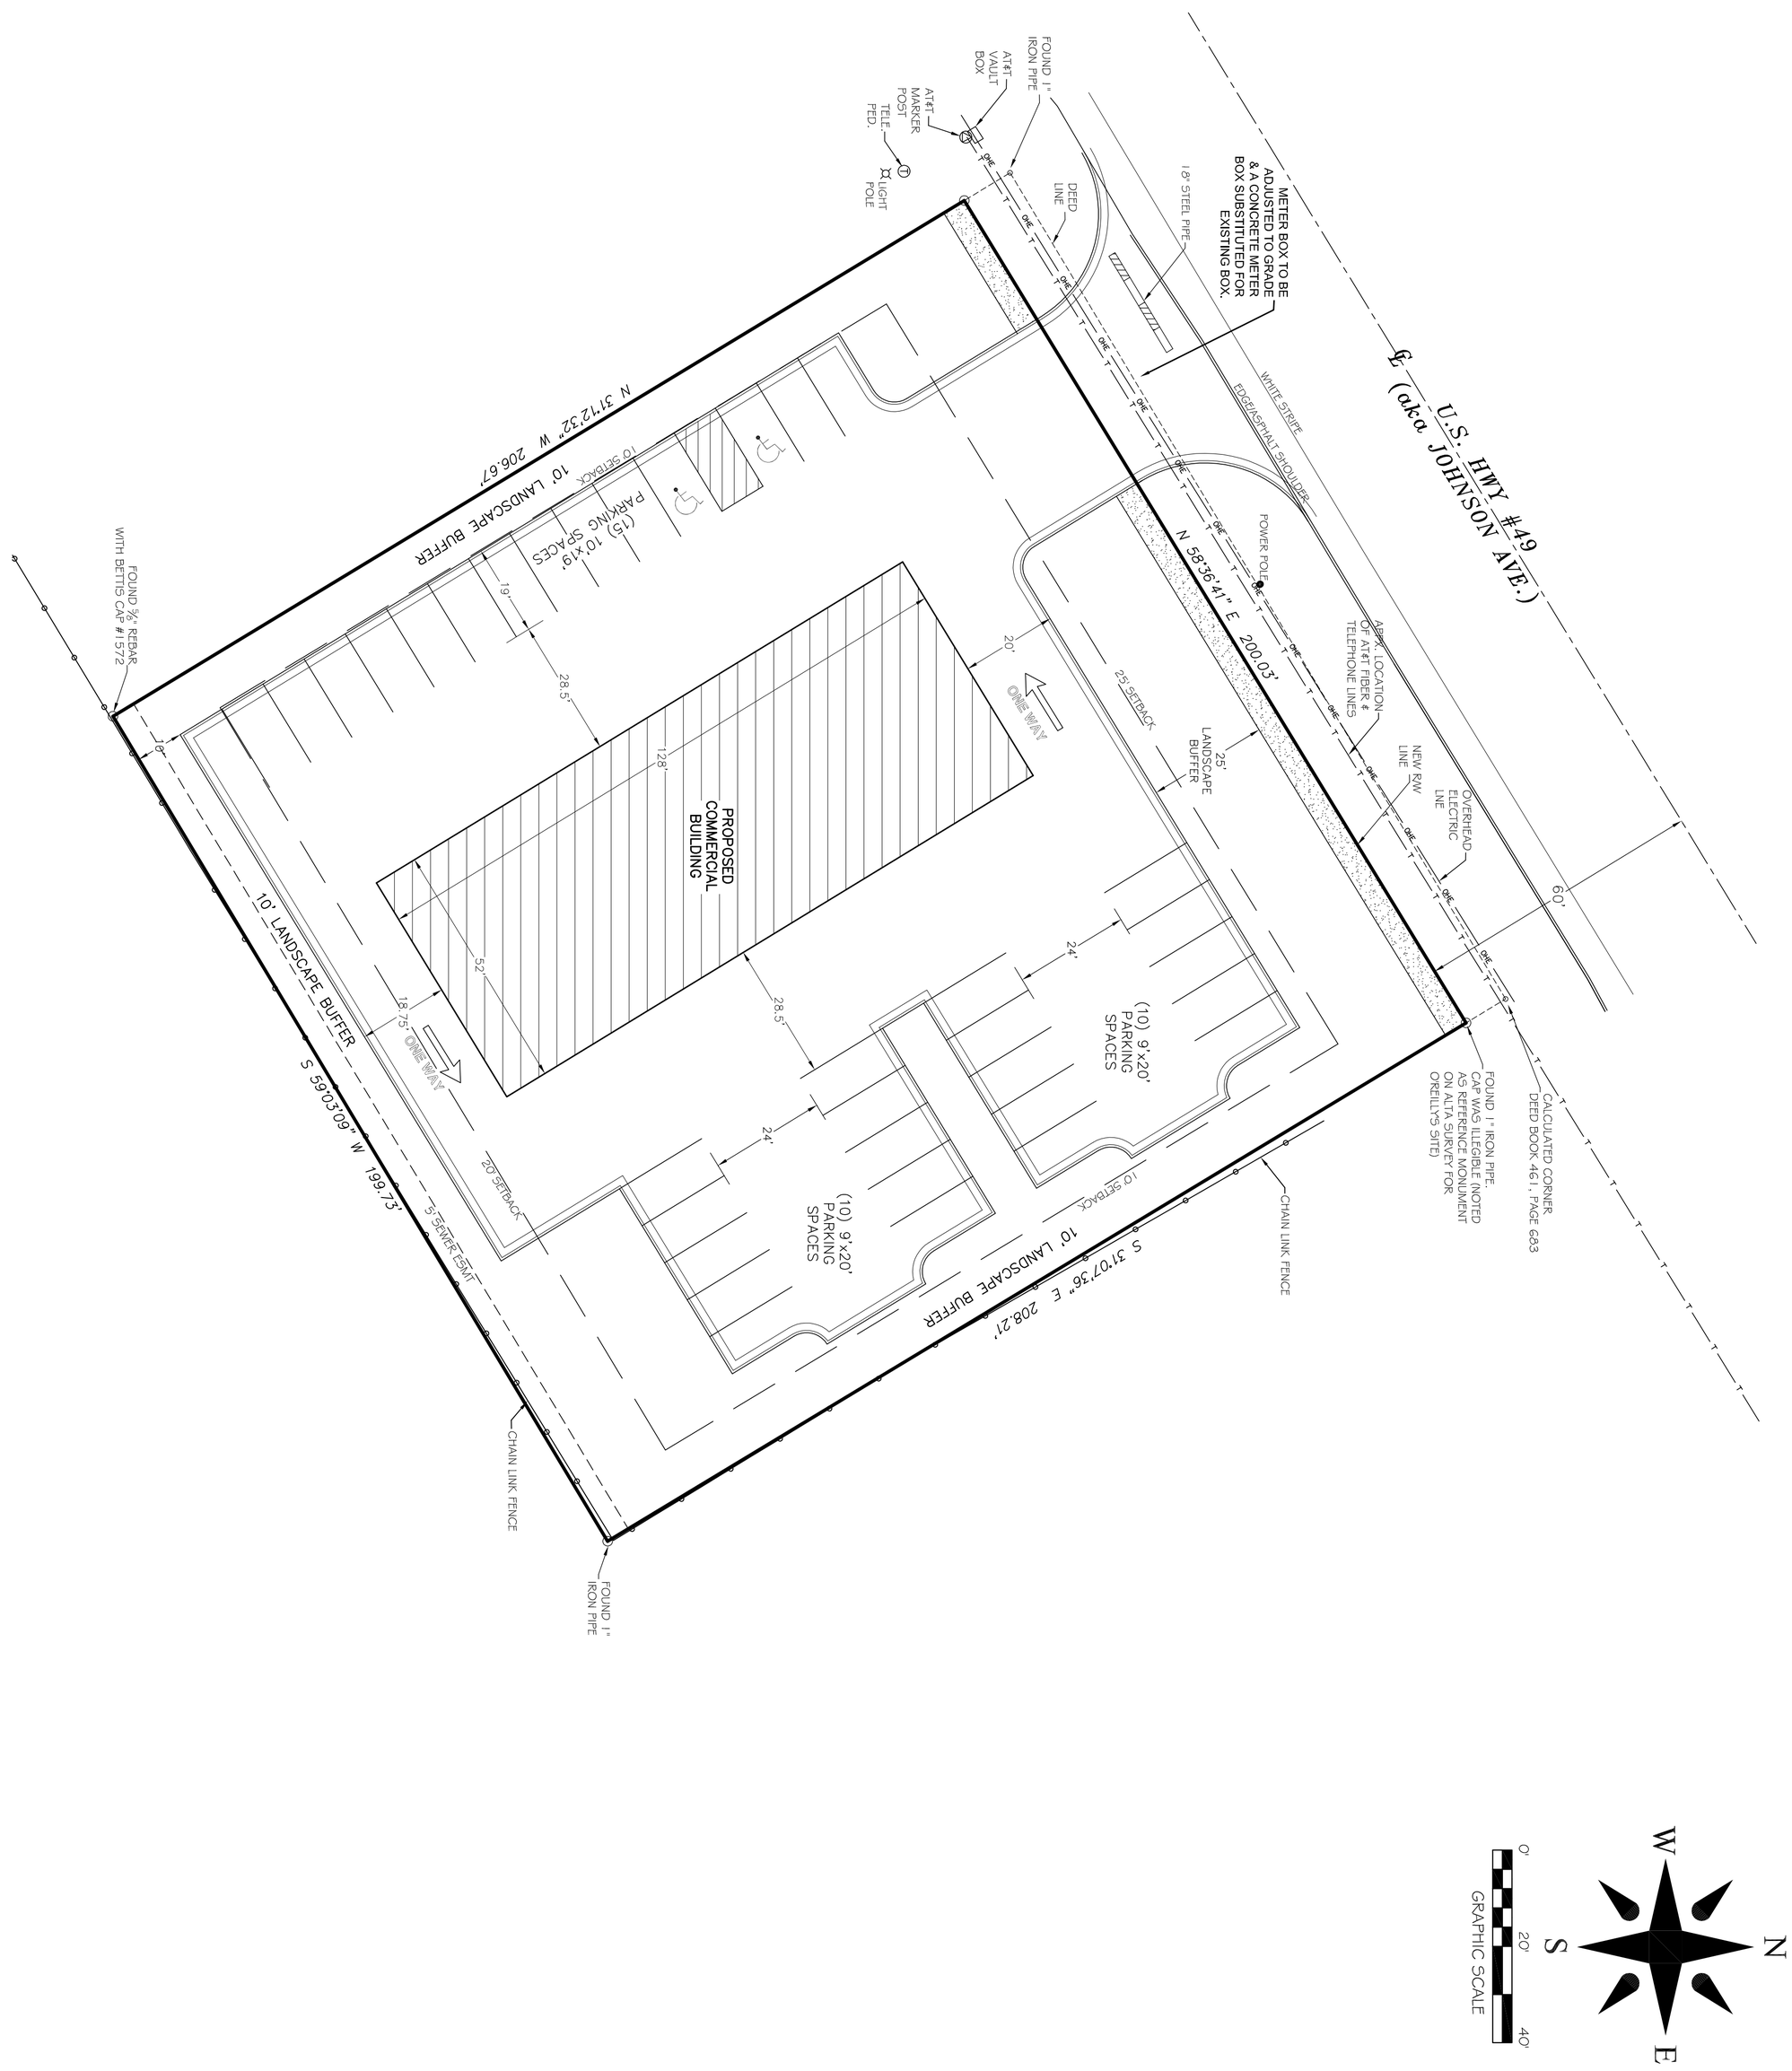

JOB NO.: 119108

SHEET NUMBER 2 of 7

CERTIFICATE OF AUTHORIZATION
ARKANSAS-ENGINEER
CIVILOGIC
No. 329

PROPOSED SITE LAYOUT

4301 E. JOHNSON AVE.,
JONESBORO, ARKANSAS
FOR
RHODES DEVELOPMENT CO., LLC

ENGINEERS PLANNERS SURVEYORS

Civilogic

203 Southwest Dr.–Jonesboro, AR–(870)932–7880–www.civilogic.net

Date	Scale	Job No.	Sheet No.
-------	1"=20'	119108	2 of 7

Section	Township	Range	County
10	14N	04E	CRAIGHEAD

Drawn By: RE Checked by: GH

ONLY COPIES WITH VIOLET COLORED SIGNATURE ARE ORIGINAL CIVILOGIC COPIES

© 2019, Civilogic