4707 S. Caraway

NOTES:

PLAN # 876 ——— 8 LIVING UNITS
PLAN # 700 ——— 8 LIVING UNITS
TOTAL NO. OF LIVING UNITS = 16

TOTAL CAR PARKING ——— 39 CARS

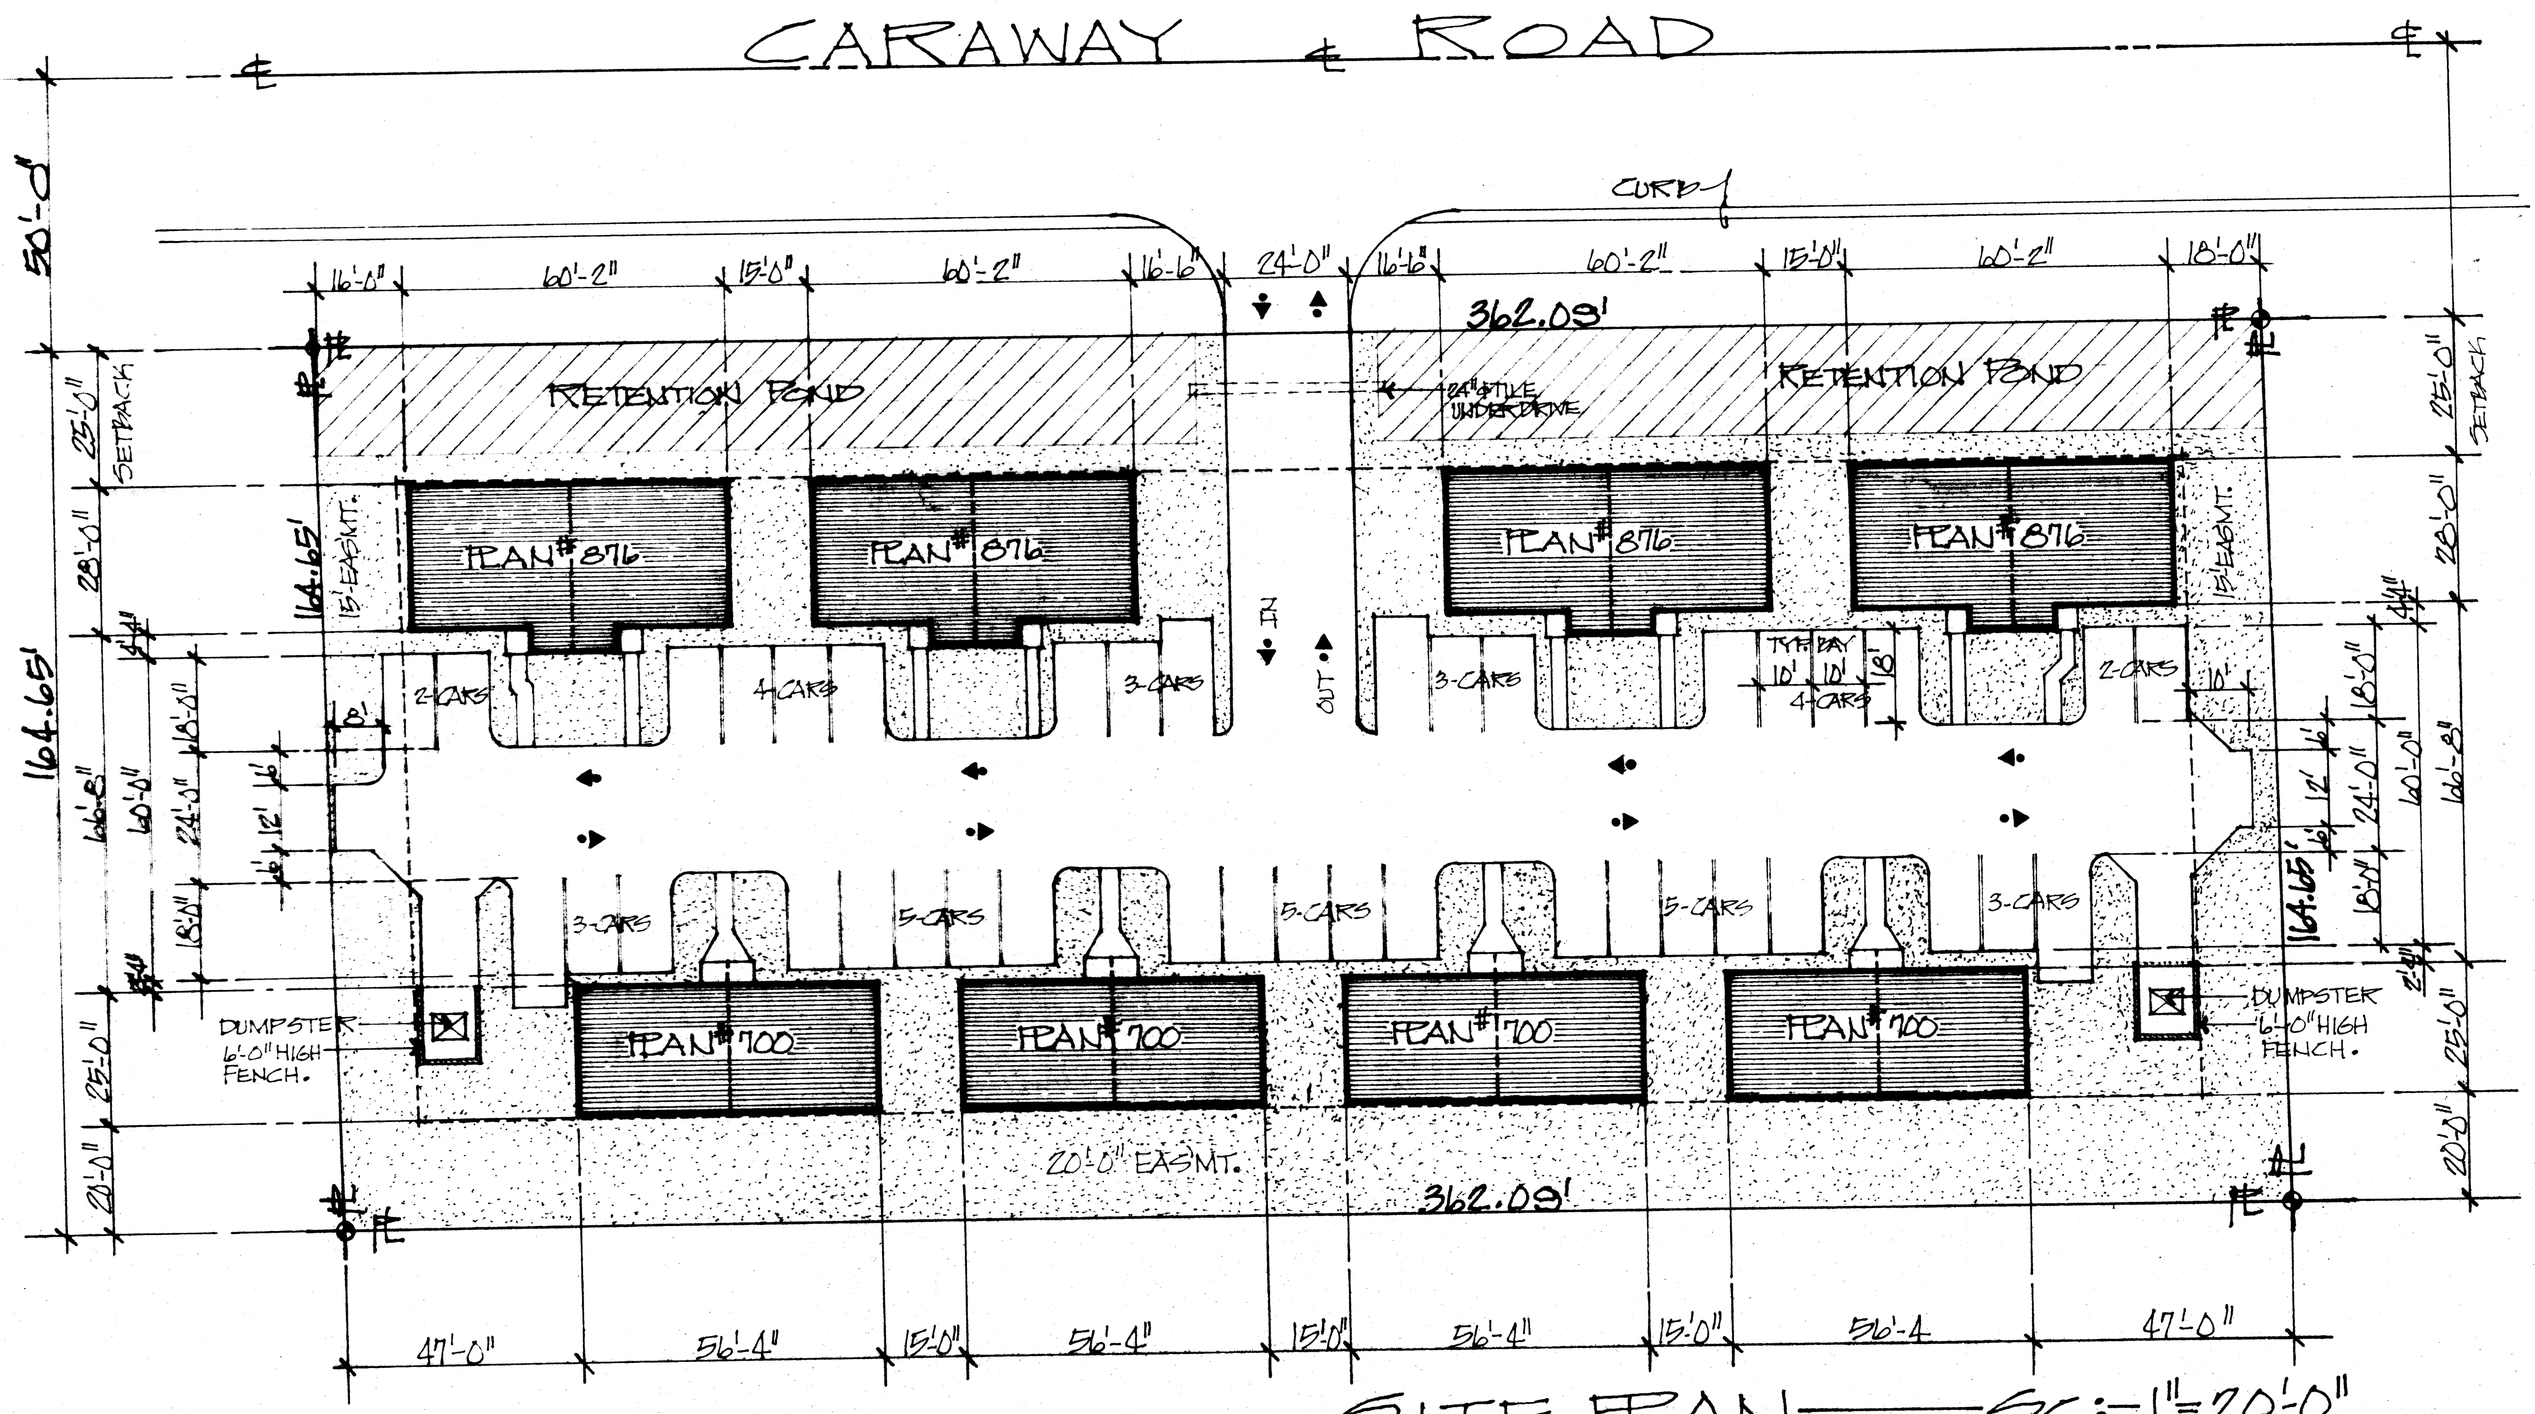

SITE PLAN ——— SC:- 1" = 20'-0"