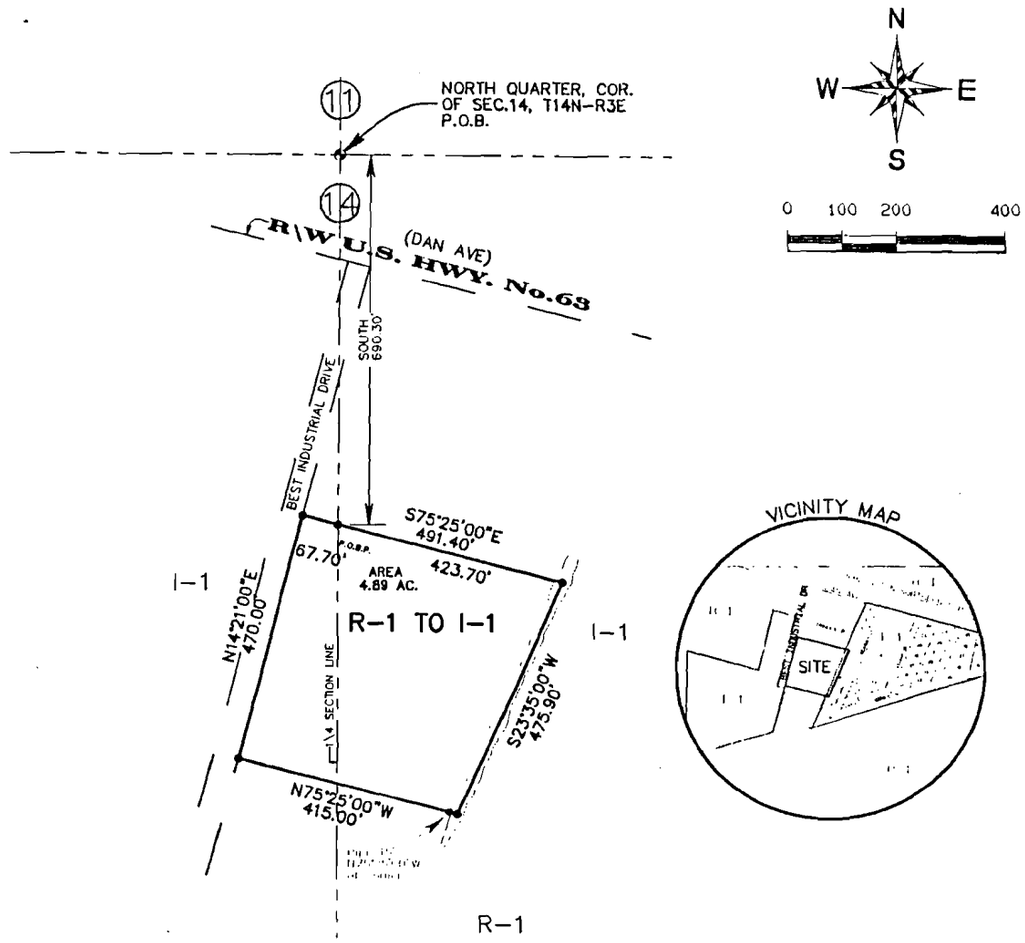

APPLICATION FOR REZONING:
I, WE BEING THE OWNER\AGENT OF THE FOLLOWING DESCRIBED PARCEL\PARCELS OF LAND DO HEREBY REQUEST THE CITY OF JONESBORO, CRAIGHEAD COUNTY, ARKANSAS TO REZONE SAME FROM RESIDENTIAL R-1 TO INDUSTRIAL I-1:

A PART OF THE NW1\4 NE1\4 AND A PART OF THE NE1\4 NW1\4 OF SECTION 14, TOWNSHIP 14 NORTH-RANGE 3 EAST. BEING MORE PARTICULARLY DESCRIBED AS FOLLOWS: BEGIN AT THE NORTH 1\4 CORNER OF SAID SECTION 14; THENCE SOUTH ON THE 1\4 SECTION LINE 690.30' TO THE POINT OF BEGINNING PROPER; THENCE S75°25'00"E-423.70' TO THE CENTERLINE OF A DITCH; THENCE S23°35'00"W ALONG SAID CENTERLINE 475.90'; THENCE N75°25'00"W-415.00'; THENCE N14°21'00"E-470.00'; THENCE S75°25'00"E-67.70' TO THE POINT OF BEGINNING PROPER, CONTAINING 4.89 ACRES, MORE OR LESS. SUBJECT TO ALL RIGHTS OF WAY, AND EASEMENTS OF RECORD.

SIGNED THIS 16th DAY OF December, 1997
BY
NAME James Best TITLE President
NAME _____ TITLE _____

REGISTERED PROFESSIONAL LAND SURVEYOR — STATE OF ARKANSAS — NO. 1[illegible] — TERRY C. BARE

CLIENT: LITTLE & MADDOX

REZONNING APPLICATION

A PART OF THE NW1\4 NE1\4,
& A PART OF THE NE1\4 NW1\4
SEC.14 T14N-R3E
JONESBORO, ARKANSAS

HAYWOOD, KENWARD, BARE & ASSOCIATES, INC.
CIVIL ENGINEERING – SURVEYING – PLANNING
603 SOUTHWEST DRIVE, SUITE A
JONESBORO, ARKANSAS 72401
TEL 870-932-2019 FAX 870-932-1076

REVISIONS		
DATE	BY	DESCRIPTION

CHECKED BY:	CHECKED BY:
DRAWN BY: N.R.E.	SHEET NO. 1 OF 1
DATE: 12-15-97	SCALE: 1" = 200'
JOB NO. 300113	DRAWING NO. T - 19