Mickey Seeman

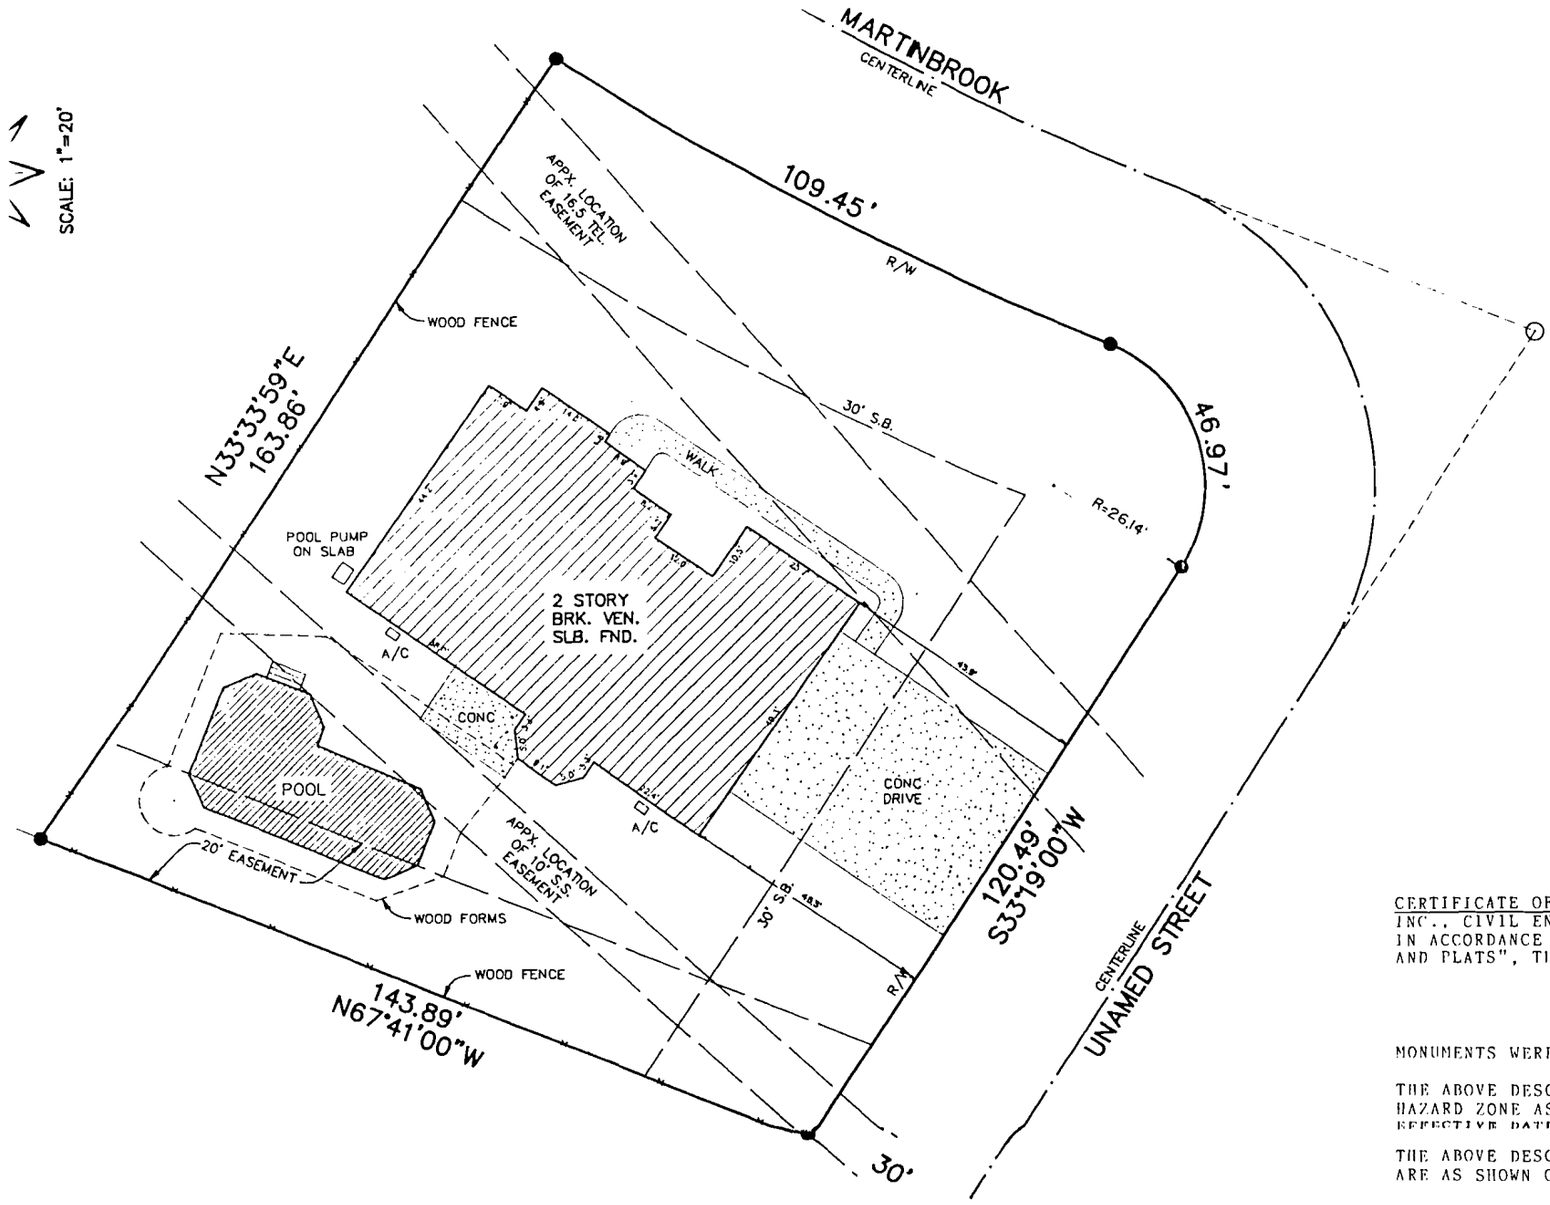

CERTIFICATE OF SURVEY: THIS IS TO CERTIFY THAT I
INC., CIVIL ENGINEERS AND PROFESSIONAL LAND SUR
IN ACCORDANCE WITH "ARKANSAS MINIMUM STANDARDS
AND PLATS", THE FOLLOWING DESCRIBED PARCEL/PARC

LOT 7, BLK. C OF WINDOVER HEIGHT
A RE-PLAT OF SOUTHRIDGE SUB PHA
JONESBORO, ARKANSAS

MONUMENTS WERE FOUND OR SET AS NOTED ON THE PLA

THE ABOVE DESCRIBED IS LOCATED WITHIN THE HONE
HAZARD ZONE AS SHOWN ON MAP NO.05031C01 1 C OF
EFFECTIVE DATE SEPTEMBER, 27TH, 1981.....

THE ABOVE DESCRIBED PROPERTY AND ALL VISIBLE IM
ARE AS SHOWN ON THE PLAT OF SURVEY HEREON.....

0 20 40