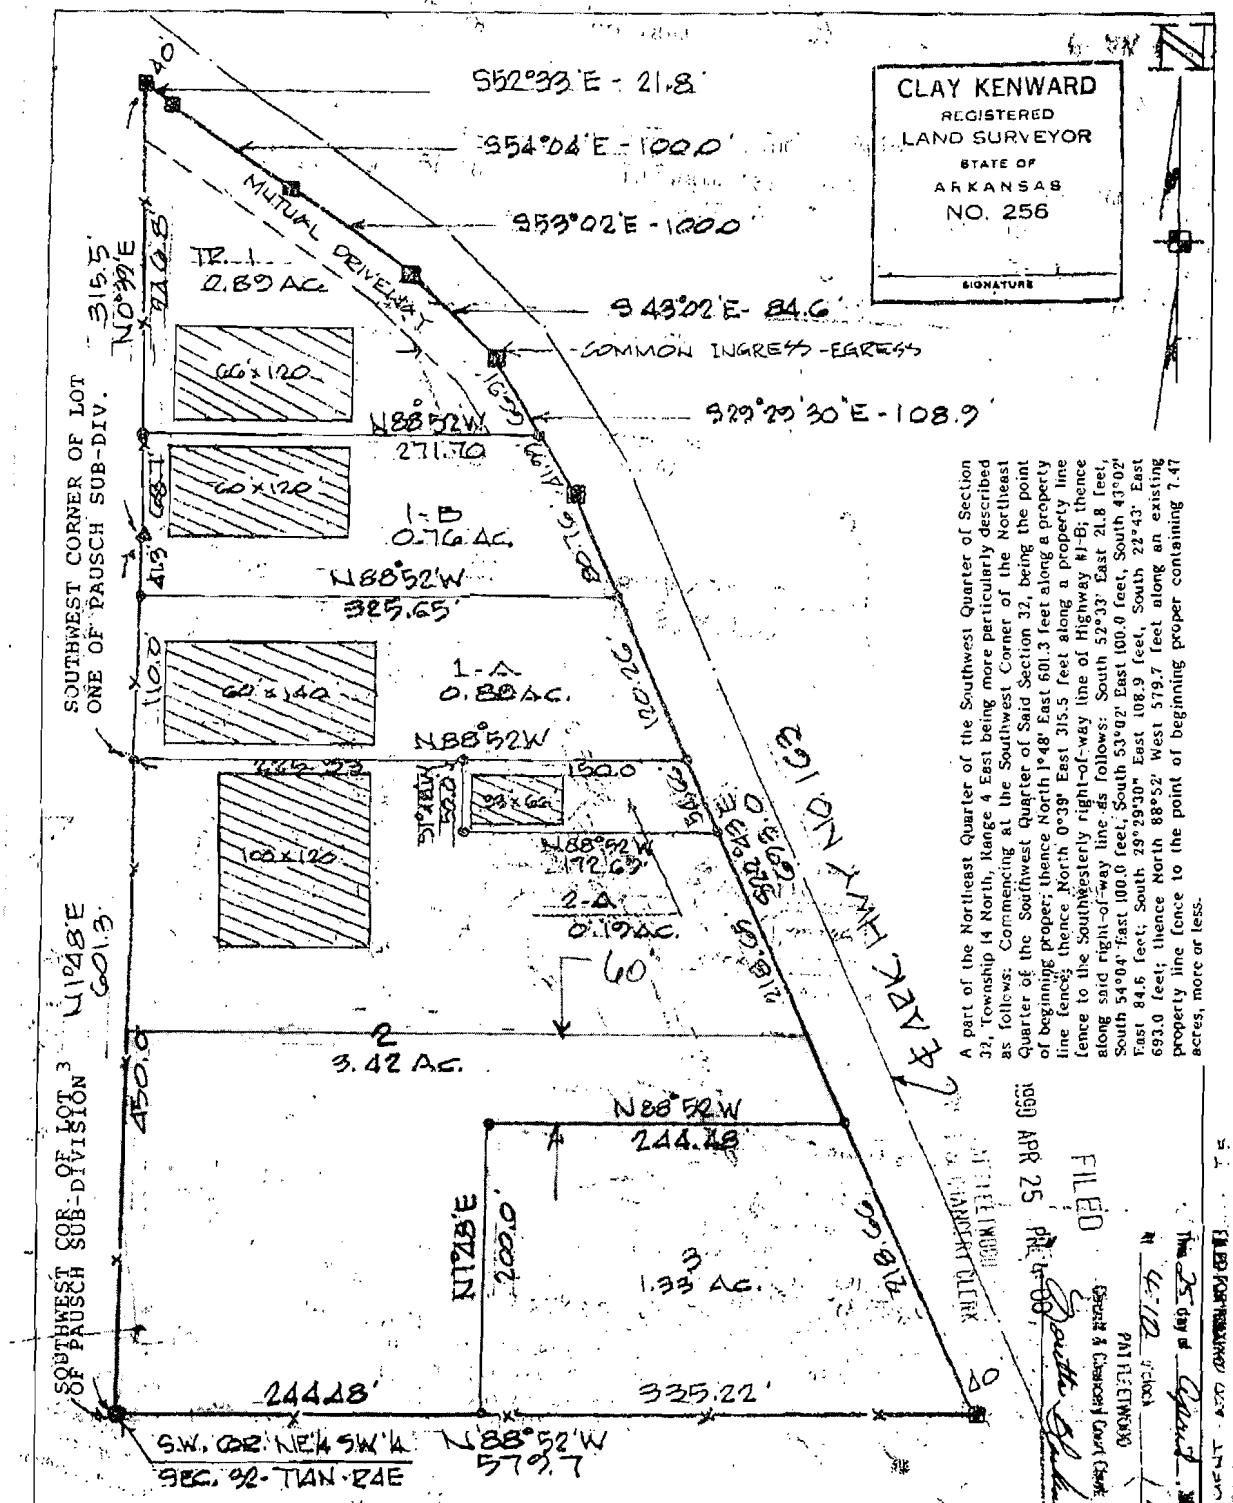

A part of the Northeast Quarter of the Southwest Quarter of Section 32, Township 14 North, Range 4 East being more particularly described as follows: Commencing at the Southwest Corner of the Northeast Quarter of the Southwest Quarter of Said Section 32, being the point of beginning proper; thence North 1°48' East 601.3 feet along a property line fence; thence North 0°39' East 315.5 feet along a property line fence to the Southwesterly right-of-way line of Highway #1-B; thence along said right-of-way line as follows: South 52°33' East 21.8 feet, South 54°04' East 100.0 feet, South 53°02' East 100.0 feet, South 43°02' East 84.6 feet; South 29°29'30" East 108.9 feet, South 22°43' East 693.0 feet; thence North 88°52' West 579.7 feet along an existing property line fence to the point of beginning proper containing 7.47 acres, more or less.

FILED
1990 APR 25 PM 4:00
Dorothy Gilbert
Circuit Clerk and Ex-Officio Recorder
Craighead County, Ark.
FILED FOR RECORD
Apr 25 1990
Dorothy Gilbert
Circuit Clerk and Ex-Officio Recorder
Craighead County, Ark.

PAUSCH REPLAT OF PAUSCH SUBDIVISION OF
A PART OF THE NE¼ SW¼ OF SECTION 32, TOWNSHIP 14 NORTH, RANGE 4 EAST
CRAIGHEAD COUNTY, ARKANSAS

BK. B PAGE 72

HAYWOOD, KENWARD & ASSOCIATES, INC.
CIVIL ENGINEERS – SURVEYORS
603 SOUTHWEST DRIVE
JONESBORO, ARKANSAS 72401
by Clay Kenward

SOUTHRIDGE INDUSTRIAL PARK
JONEBORO, CRAIGHEAD CO., ARKANSAS

Developed by Don Pausch, Jonesboro, Ar.

SCALE 1=100 | DRAWN BY C.K. | REVISED 4-3-86

Pausch replat of Pausch Subdivision of a part of the NE SW Section 32, T14N, R4 E, Craighead County, Arkansas

DATE 12-8-83 | APPROVED BY | DRAWING NUMBER 5-85