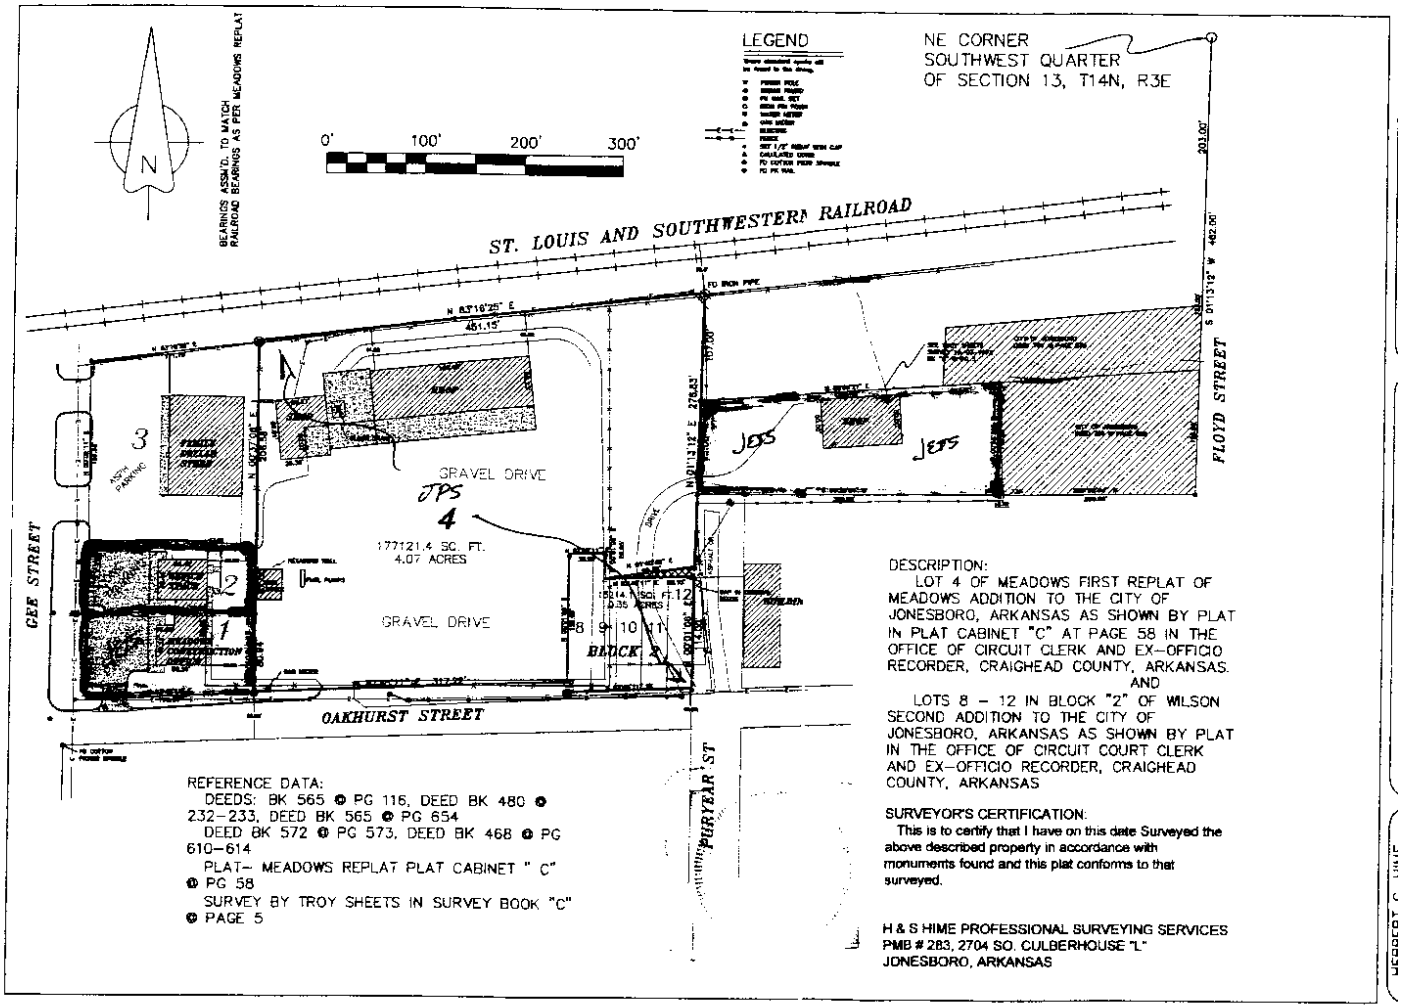

DESCRIPTION:

LOT 4 OF MEADOWS FIRST REPLAT OF MEADOWS ADDITION TO THE CITY OF JONESBORO, ARKANSAS AS SHOWN BY PLAT IN PLAT CABINET "C" AT PAGE 58 IN THE OFFICE OF CIRCUIT CLERK AND EX-OFFICIO RECORDER, CRAIGHEAD COUNTY, ARKANSAS.

AND

LOTS 8 – 12 IN BLOCK "2" OF WILSON SECOND ADDITION TO THE CITY OF JONESBORO, ARKANSAS AS SHOWN BY PLAT IN THE OFFICE OF CIRCUIT COURT CLERK AND EX-OFFICIO RECORDER, CRAIGHEAD COUNTY, ARKANSAS

REFERENCE DATA:

DEEDS: BK 565 @ PG 116, DEED BK 480 @ 232-233, DEED BK 565 @ PG 654

DEED BK 572 @ PG 573, DEED BK 468 @ PG 610-614

PLAT- MEADOWS REPLAT PLAT CABINET " C" @ PG 58

SURVEY BY TROY SHEETS IN SURVEY BOOK "C" @ PAGE 5

SURVEYOR'S CERTIFICATION:

This is to certify that I have on this date Surveyed the above described property in accordance with monuments found and this plat conforms to that surveyed.

H & S HIME PROFESSIONAL SURVEYING SERVICES
PMB # 283, 2704 SO. CULBERHOUSE "L"
JONESBORO, ARKANSAS