DESCRIPTION - TRACT 2

A PART OF THE NORTHWEST QUARTER OF SECTION 31, TOWNSHIP 14 NORTH, RANGE 4 EAST, CRAIGHEAD COUNTY, ARKANSAS, BEING MORE PARTICULARLY DESCRIBED AS FOLLOWS:

FROM THE SOUTHWEST CORNER OF THE NORTHWEST QUARTER OF SECTION 31, TOWNSHIP 14 NORTH, RANGE 4 EAST, THENCE N00°42'36"E 903.76 FEET ALONG THE WEST LINE OF SAID NORTHWEST QUARTER TO A POINT; THENCE N89°42'36"E 40.50 FEET TO A POINT ON THE EASTERLY RIGHT-OF-WAY OF CARAWAY ROAD; THENCE N00°37'46"E ALONG SAID RIGHT OF WAY 944.91 FEET TO THE NORTHWEST CORNER OF LOT 1 OF BOODDIE-NOBELL SUBDIVISION; THENCE S89°08'10"E 188.91 FEET ALONG THE NORTH LINE OF SAID LOT 1 TO THE NORTHEAST CORNER THEREOF, THE POINT OF BEGINNING;

THENCE N00°50'09"E 39.99 FEET TO A POINT; THENCE N89°11'51"E 759.69 FEET TO A POINT; THENCE S00°34'09"E 330.76 FEET TO A POINT ON THE NORTHERLY RIGHT-OF-WAY OF NETTLETON AVENUE; THENCE ALONG SAID RIGHT-OF-WAY AS FOLLOWS: N89°59'39"W 89.06 FEET; N86°19'39"W 104.80 FEET; N89°59'39"W 122.68 FEET TO A POINT; THENCE N00°50'09"E 159.99 FEET TO THE POINT OF BEGINNING, CONTAINING 80°E 1.80 ACRES (46,236 SF PT.), AND BEING PART OF LOT 14 OF COBBS AND LEE'S SURVEY OF THE NORTHWEST QUARTER OF SECTION 31, TOWNSHIP 14 NORTH, RANGE 4 EAST, LESS AND EXCEPT ANY PART THEREOF LYING WITHIN LOT 18 OF COBBS AND LEE'S SURVEY OF SECTION 31, TOWNSHIP 14 NORTH, RANGE 4 EAST, SAID EXCEPTION CONTAINING 80°E 0.01 ACRES, (536 SQ. FT.).

SUBJECT TO ALL EASEMENTS, RESTRICTIONS, RESERVATIONS AND RIGHTS-OF-WAY OF RECORD.

SURVEYOR'S CERTIFICATION

I HEREBY CERTIFY TO BCD ARKANSAS, LTD., SOUTHWEST BANK, OF TEXAS, N.A., BALLENGER CO., LENDERS TITLE COMPANY AND LAWYERS TITLE INSURANCE CORPORATION THAT ASSOCIATED ENGINEERING AND TESTING, LLC HAS THIS DATE MADE A BOUNDARY SURVEY OF THE ABOVE DESCRIBED PROPERTY AS SHOWN HEREON AND THAT SAID SURVEY IS ACCURATE AND CORRECT TO THE BEST OF MY KNOWLEDGE AND BELIEF; THERE ARE NO APPARENT ABOVE GROUND ENCROACHMENTS, OTHER THAN AS SHOWN OR STATED HEREON AND THAT THIS SURVEY WAS MADE IN ACCORDANCE WITH THE "ARKANSAS MINIMUM STANDARDS FOR PROPERTY SURVEYS AND PLATS".

DATE OF BOUNDARY SURVEY: 04/28/2009

JOHN H. EASLEY
PROFESSIONAL LAND SURVEYOR
ARKANSAS CERTIFICATE NO. 1344

NOTE: TO BE VALID, COPIES MUST HAVE ORIGINAL OF SURVEYOR'S SIGNATURE AND SURVEYOR'S SEAL.

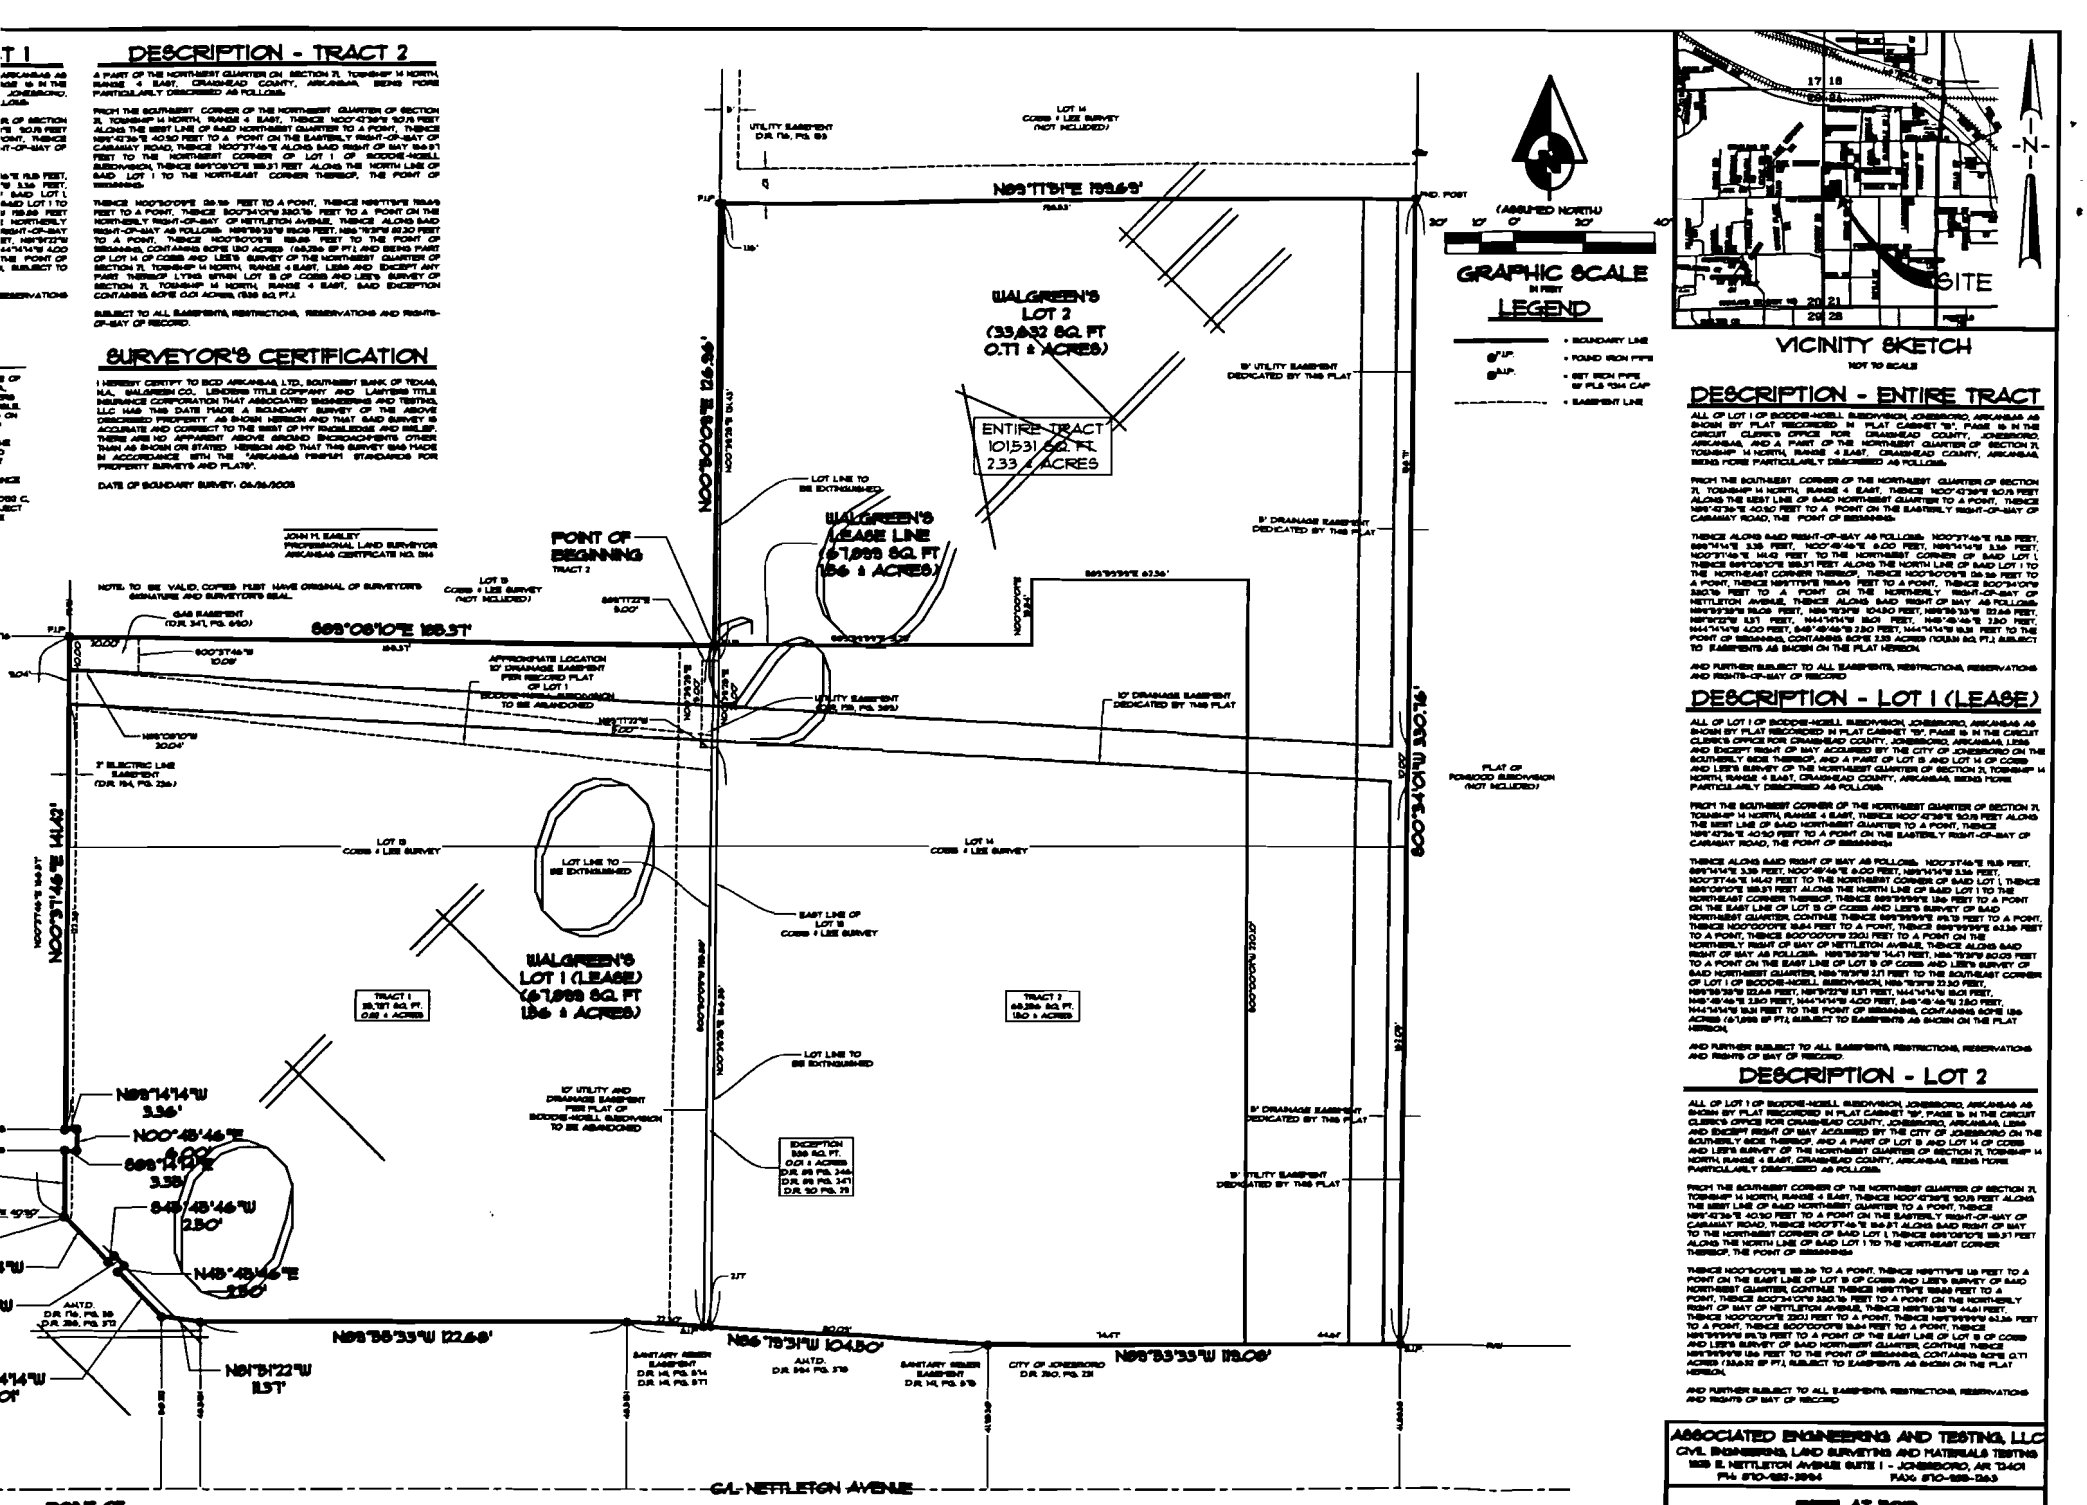

VICINITY SKETCH
NOT TO SCALE

DESCRIPTION - ENTIRE TRACT

ALL OF LOT 1 OF BOODDIE-NOBELL SUBDIVISION, JONESBORO, ARKANSAS AS SHOWN BY PLAT RECORDED IN PLAT CABINET "B", PAGE 18 IN THE CIRCUIT CLERK'S OFFICE FOR CRAIGHEAD COUNTY, JONESBORO, ARKANSAS, AND A PART OF THE NORTHWEST QUARTER OF SECTION 31, TOWNSHIP 14 NORTH, RANGE 4 EAST, CRAIGHEAD COUNTY, ARKANSAS, BEING MORE PARTICULARLY DESCRIBED AS FOLLOWS:

FROM THE SOUTHWEST CORNER OF THE NORTHWEST QUARTER OF SECTION 31, TOWNSHIP 14 NORTH, RANGE 4 EAST, THENCE N00°42'36"E 903.76 FEET ALONG THE WEST LINE OF SAID NORTHWEST QUARTER TO A POINT; THENCE N89°42'36"E 40.50 FEET TO A POINT ON THE EASTERLY RIGHT-OF-WAY OF CARAWAY ROAD, THE POINT OF BEGINNING;

THENCE ALONG SAID RIGHT-OF-WAY AS FOLLOWS: N00°37'46"E 9.18 FEET; S89°14'14"E 3.36 FEET; N00°45'46"E 4.00 FEET; N89°14'14"W 3.36 FEET; N00°37'46"E 941.42 FEET; TO THE NORTHWEST CORNER OF SAID LOT 1; THENCE S89°08'10"E 188.91 FEET ALONG THE NORTH LINE OF SAID LOT 1 TO THE NORTHEAST CORNER THEREOF; THENCE N00°50'09"E 39.99 FEET TO A POINT; THENCE N89°11'51"E 759.69 FEET TO A POINT; THENCE S00°34'09"E 330.76 FEET TO A POINT ON THE NORTHERLY RIGHT-OF-WAY OF NETTLETON AVENUE; THENCE ALONG SAID RIGHT-OF-WAY AS FOLLOWS: N89°59'39"W 89.06 FEET; N86°19'39"W 104.80 FEET; N89°59'39"W 122.68 FEET; N89°59'39"W 9.91 FEET; N44°14'14"W 5.04 FEET; N45°45'46"E 2.80 FEET; N44°14'14"W 4.00 FEET; S45°45'46"W 2.80 FEET; N44°14'14"W 9.36 FEET TO THE POINT OF BEGINNING, CONTAINING 80°E 2.39 ACRES (103,831 SQ. FT.), SUBJECT TO EASEMENTS AS SHOWN ON THE PLAT HEREON.

AND FURTHER SUBJECT TO ALL EASEMENTS, RESTRICTIONS, RESERVATIONS AND RIGHTS-OF-WAY OF RECORD.

DESCRIPTION - LOT 1 (LEASE)

ALL OF LOT 1 OF BOODDIE-NOBELL SUBDIVISION, JONESBORO, ARKANSAS AS SHOWN BY PLAT RECORDED IN PLAT CABINET "B", PAGE 18 IN THE CIRCUIT CLERK'S OFFICE FOR CRAIGHEAD COUNTY, JONESBORO, ARKANSAS, LESS AND EXCEPT RIGHT OF WAY ACQUIRED BY THE CITY OF JONESBORO ON THE SOUTHERLY SIDE THEREOF, AND A PART OF LOT 18 AND LOT 14 OF COBBS AND LEE'S SURVEY OF THE NORTHWEST QUARTER OF SECTION 31, TOWNSHIP 14 NORTH, RANGE 4 EAST, CRAIGHEAD COUNTY, ARKANSAS, BEING MORE PARTICULARLY DESCRIBED AS FOLLOWS:

FROM THE SOUTHWEST CORNER OF THE NORTHWEST QUARTER OF SECTION 31, TOWNSHIP 14 NORTH, RANGE 4 EAST, THENCE N00°42'36"E 903.76 FEET ALONG THE WEST LINE OF SAID NORTHWEST QUARTER TO A POINT, THENCE N89°42'36"E 40.50 FEET TO A POINT ON THE EASTERLY RIGHT-OF-WAY OF CARAWAY ROAD, THE POINT OF BEGINNING;

THENCE ALONG SAID RIGHT-OF-WAY AS FOLLOWS: N00°37'46"E 9.18 FEET; S89°14'14"E 3.36 FEET; N00°45'46"E 4.00 FEET; N89°14'14"W 3.36 FEET; N00°37'46"E 941.42 FEET TO THE NORTHWEST CORNER OF SAID LOT 1; THENCE S89°08'10"E 188.91 FEET ALONG THE NORTH LINE OF SAID LOT 1 TO THE NORTHEAST CORNER THEREOF; THENCE S89°59'39"E 9.91 FEET TO A POINT ON THE EAST LINE OF LOT 18 OF COBBS AND LEE'S SURVEY OF SAID NORTHWEST QUARTER, CONTINUE THENCE S89°59'39"E 89.13 FEET TO A POINT; THENCE N00°50'09"E 39.91 FEET TO A POINT; THENCE S89°59'39"E 643.36 FEET TO A POINT; THENCE S00°50'09"W 330.76 FEET TO A POINT ON THE NORTHERLY RIGHT OF WAY OF NETTLETON AVENUE; THENCE ALONG SAID RIGHT OF WAY AS FOLLOWS: N89°59'39"W 14.01 FEET; N86°19'39"W 104.80 FEET; N89°59'39"W 122.68 FEET TO A POINT ON THE EAST LINE OF LOT 18 OF COBBS AND LEE'S SURVEY OF SAID NORTHWEST QUARTER; N89°59'39"W 2.11 FEET TO THE SOUTHEAST CORNER OF LOT 1 OF BOODDIE-NOBELL SUBDIVISION; N89°19'39"W 33.90 FEET; N89°19'39"W 122.68 FEET; N89°59'39"W 11.51 FEET; N44°14'14"W 15.01 FEET; N45°45'46"E 2.80 FEET; N44°14'14"W 4.00 FEET; S45°45'46"W 2.80 FEET; N44°14'14"W 9.36 FEET TO THE POINT OF BEGINNING, CONTAINING 80°E 1.56 ACRES (67,988 SF PT.), SUBJECT TO EASEMENTS AS SHOWN ON THE PLAT HEREON.

AND FURTHER SUBJECT TO ALL EASEMENTS, RESTRICTIONS, RESERVATIONS AND RIGHTS OF WAY OF RECORD.

DESCRIPTION - LOT 2

ALL OF LOT 1 OF BOODDIE-NOBELL SUBDIVISION, JONESBORO, ARKANSAS AS SHOWN BY PLAT RECORDED IN PLAT CABINET "B", PAGE 18 IN THE CIRCUIT CLERK'S OFFICE FOR CRAIGHEAD COUNTY, JONESBORO, ARKANSAS, LESS AND EXCEPT RIGHT OF WAY ACQUIRED BY THE CITY OF JONESBORO ON THE SOUTHERLY SIDE THEREOF, AND A PART OF LOT 18 AND LOT 14 OF COBBS AND LEE'S SURVEY OF THE NORTHWEST QUARTER OF SECTION 31, TOWNSHIP 14 NORTH, RANGE 4 EAST, CRAIGHEAD COUNTY, ARKANSAS, BEING MORE PARTICULARLY DESCRIBED AS FOLLOWS:

FROM THE SOUTHWEST CORNER OF THE NORTHWEST QUARTER OF SECTION 31, TOWNSHIP 14 NORTH, RANGE 4 EAST, THENCE N00°42'36"E 903.76 FEET ALONG THE WEST LINE OF SAID NORTHWEST QUARTER TO A POINT, THENCE N89°42'36"E 40.50 FEET TO A POINT ON THE EASTERLY RIGHT-OF-WAY OF CARAWAY ROAD, THENCE N00°37'46"E 944.91 ALONG SAID RIGHT OF WAY TO THE NORTHWEST CORNER OF SAID LOT 1; THENCE S89°08'10"E 188.91 FEET ALONG THE NORTH LINE OF SAID LOT 1 TO THE NORTHEAST CORNER THEREOF, THE POINT OF BEGINNING;

THENCE N00°50'09"E 159.99 TO A POINT; THENCE N89°11'51"E 1.80 FEET TO A POINT ON THE EAST LINE OF LOT 18 OF COBBS AND LEE'S SURVEY OF SAID NORTHWEST QUARTER, CONTINUE THENCE N89°11'51"E 759.69 FEET TO A POINT; THENCE S00°34'09"E 330.76 FEET TO A POINT ON THE NORTHERLY RIGHT OF WAY OF NETTLETON AVENUE; THENCE N89°59'39"W 44.01 FEET; THENCE N00°50'09"E 330.1 FEET TO A POINT; THENCE N89°59'39"W 643.36 FEET TO A POINT; THENCE S00°50'09"W 39.91 FEET TO A POINT; THENCE N89°59'39"W 89.13 FEET TO A POINT OF THE EAST LINE OF LOT 18 OF COBBS AND LEE'S SURVEY OF SAID NORTHWEST QUARTER; CONTINUE THENCE N89°59'39"W 1.86 FEET TO A POINT; THENCE N00°50'09"E 159.99 FEET TO THE POINT OF BEGINNING, CONTAINING 80°E 0.71 ACRES (30,832 SF PT.), SUBJECT TO EASEMENTS AS SHOWN ON THE PLAT HEREON.

AND FURTHER SUBJECT TO ALL EASEMENTS, RESTRICTIONS, RESERVATIONS AND RIGHTS OF WAY OF RECORD.

ASSOCIATED ENGINEERING AND TESTING, LLC
CIVIL ENGINEERING, LAND SURVEYING AND MATERIALS TESTING
1322 E. NETTLETON AVENUE SUITE 1 - JONESBORO, AR 72401
PH: 870-932-3994 FAX: 870-932-1263

REPLAT FOR FOR BCD ARKANSAS, LTD. JONESBORO, ARKANSAS

DATE	REVISION	BY
04/28/09	ADD WALGREEN'S LOT 1 (LEASE) AND LOT 2	JHE
07/31/09	ADD 5' UTILITY EASEMENT PER GIS	JHE
09/10/09	REVISIONS PER CITY PLANNER	JHE
10/05/09	ADD 5' DRAINAGE EASEMENT EAST SIDE	JHE

DRAWN: CCH | CHECKED: JHE | DATE: 9/28/09 | SHEET
SCALE: 1" = 30' | CAD FILE: 0919-C1.DWG | JOB #: 04-431-1.0098 | C1.1

© Copyright 2003 A.E. & T., LLC