AF 11043A

APPLICATION FOR REZONING: I, WE, BEING THE OWNER/AGENT OF THE FOLLOWING DESCRIBED PARCEL/ PARCELS OF LAND DO HEREBY REQUEST THE CITY OF JONESBORO, ARKANSAS TO RE-ZONE SAME FROM R-1 TO I-1:

DESCRIPTION:

A PART OF THE NW¼ SW¼ OF SECTION 10, TOWNSHIP 14 NORTH, RANGE 3 EAST, BEING MORE PARTICULARLY DESCRIBED AS FOLLOWS; BEGIN AT THE SOUTHWEST CORNER OF THE NW¼ SW¼ OF AFORESAID SECTION 10; THENCE N0°01'E ON THE SECTION LINE 298.5'; THENCE S75°36'E 323.8'; THENCE S0°05'E 211.6' TO THE NORTH R/W LINE OF HICKOX STREET; THENCE S88°51'W ALONG SAID R/W LINE 314.1' TO THE POINT OF BEGINNING, CONTAINING 1.84 ACRES, MORE OR LESS, SUBJECT TO ALL RIGHTS OF WAY AND EASEMENTS OF RECORD.....

SIGNED THIS 17TH. DAY OF FEBRUARY, 1992 BY:

E. Wayne Tate

E. WAYNE TATE, OWNER

By: Clay Kenward

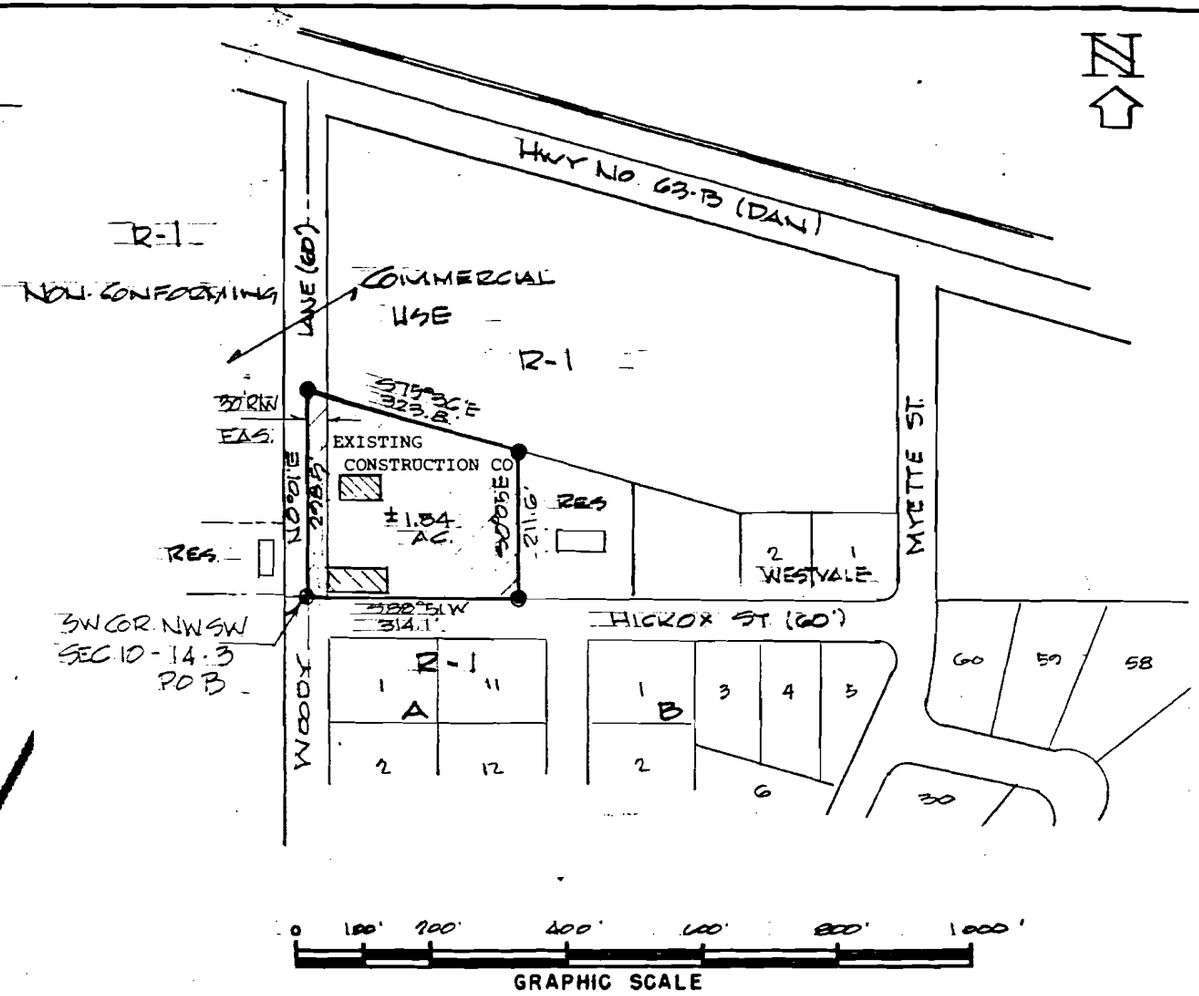

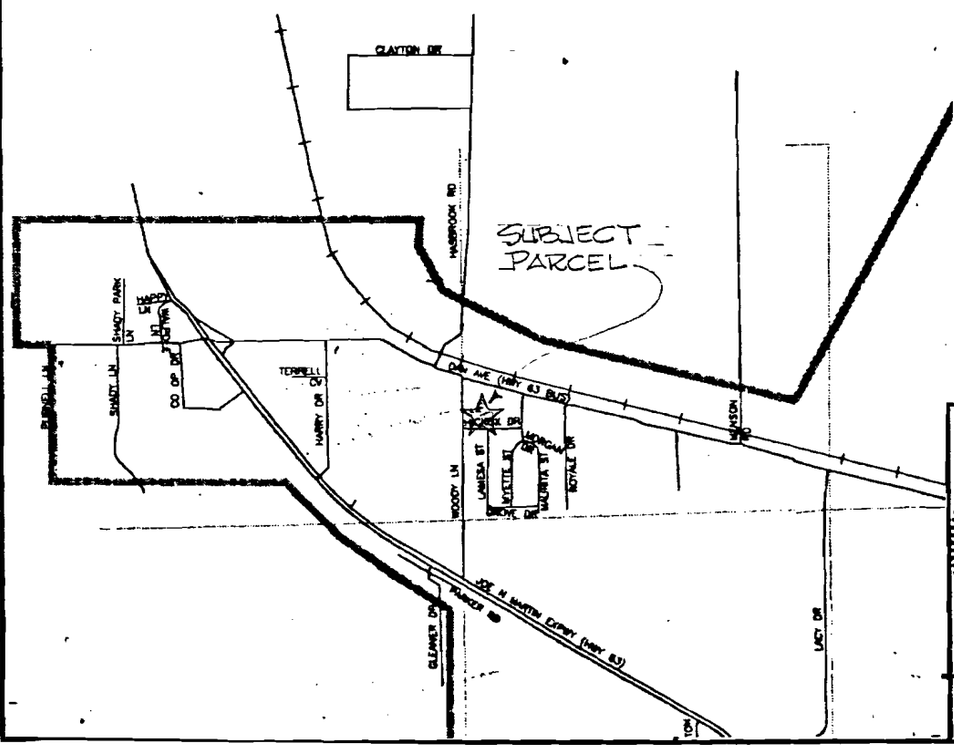

REGISTERED PROFESSIONAL LAND SURVEYOR
STATE OF ARKANSAS
NO. 256
SIGNATURE
CLAY KENWARD

APPROVED:
DATE:

REZONING APPLICATION
RESIDENTIAL (R-1) TO INDUSTRIAL (I-1)
TATE GENERAL CONTRACTORS, INC.

A PART OF THE NW¼ SW¼ OF SECTION 10, TOWHSHIP 14 NORTH, RANGE 3 EAST, JONESBORO, CRAIGHEAD CO., ARKANSAS
NORTHEAST INTERSECTION OF WOODY LANE AND HICKOX STREET

HAYWOOD, KENWARD & ASSOCIATES, INC.
CIVIL ENGINEERS — SURVEYORS
JONESBORO, ARKANSAS 72401

REVISIONS		
DATE	BY	DESCRIPTION

DRAWN: ZK	SHEET
DATE: 2/17/92	1 OF 1
CHECKED	SCALE: 1"=200'
DATE	
JOB NO.	DWG. NO. 525

R292-7