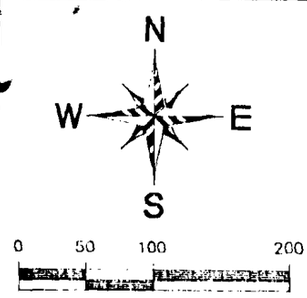

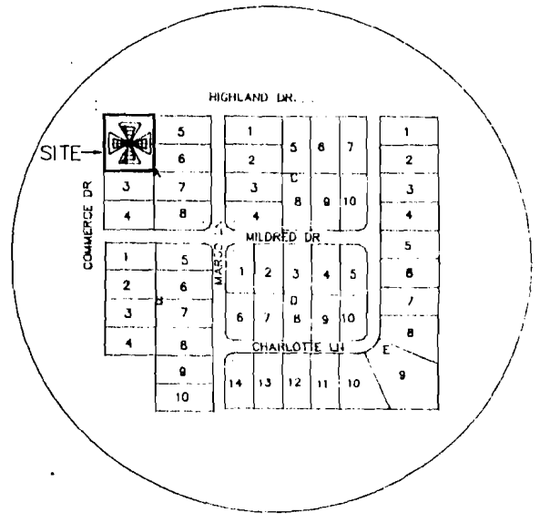

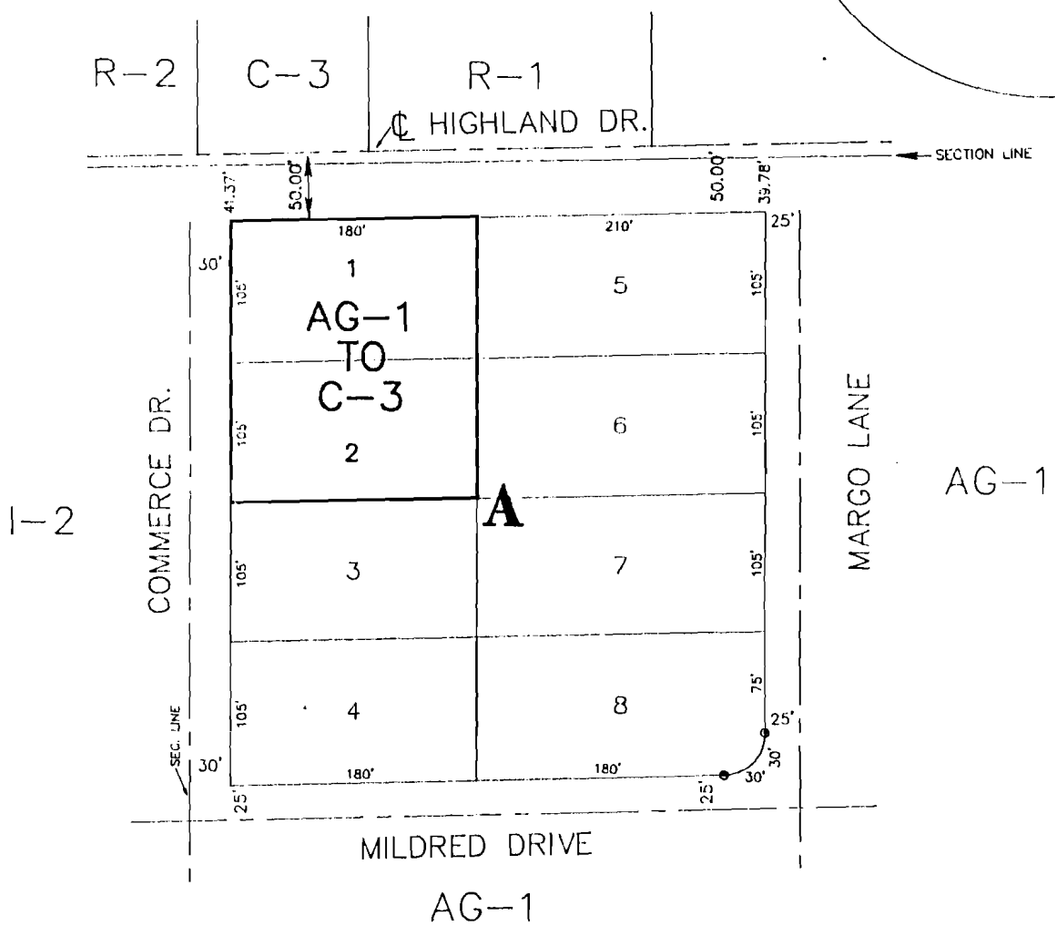

APPLICATION FOR REZONING:
I, WE BEING THE OWNER\AGENT OF THE FOLLOWING DESCRIBED PARCEL\PARCELS OF LAND DO HEREBY REQUEST THE CITY OF JONESBORO, CRAIGHEAD COUNTY, ARKANSAS TO REZONE SAME FROM AGRICULTURAL AG-1 TO COMMERCIAL C-3:

LOT 1 AND 2; OF BLOCK A
OF LAZY ACRES
CRAIGHEAD COUNTY, ARKANSAS.

SIGNED THIS 16th DAY OF July, 1997
BY
NAME _____ TITLE
NAME _____ TITLE

REGISTERED PROFESSIONAL LAND SURVEYOR
STATE OF ARKANSAS
No. 1018
HENRY G. BARE

REZONING APPLICATION

LOT 1 AND 2 OF BLOCK A
LAZY ACRES
CRAIGHEAD COUNTY, ARKANSAS

HAYWOOD, KENWARD, BARE & ASSOCIATES, INC.
CIVIL ENGINEERING – SURVEYING – PLANNING
603 SOUTHWEST DRIVE, SUITE A
JONESBORO, ARKANSAS 72401
TEL 501-932-2019 FAX 501-932-1076

CLIENT:
REAL ESTATE SOLUTIONS

REVISIONS		
DATE	BY	DESCRIPTION

CHECKED BY:	CHECKED BY:
DRAWN BY: N.R.E.	SHEET NO. 1 OF 1
DATE: 07-14-97	SCALE: 1"=100'
JOB NO. 300064	DRAWING NO. 12-105