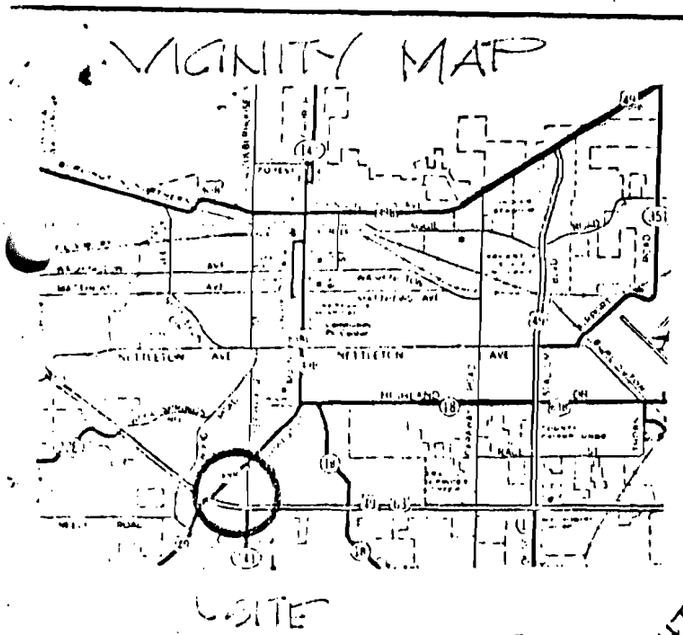

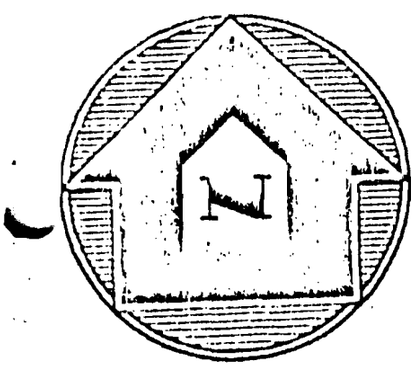

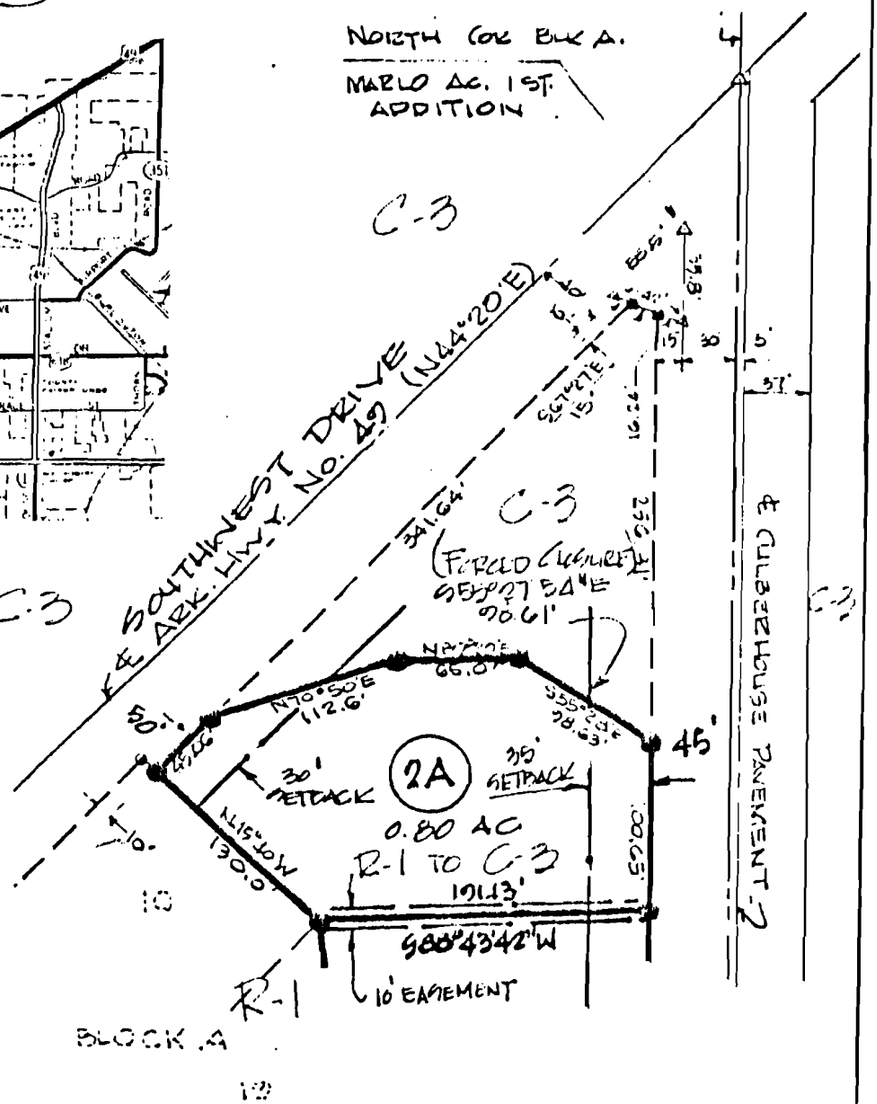

APPLICATION FOR REZONING: WE, BEING THE OWNER/AGENTS OF THE FOLLOWING DESCRIBED PARCELS OF LAND DO HEREBY REQUEST THE CITY OF JONESBORO, ARKANSAS TO REZONE SAME FROM RESIDENTIAL (R-1) ZONING TO COMMERCIAL (C-3) ZONING.

FOWLER REPLAT OF LOT 2A OF FOWLER FIRST REPLAT OF A PART OF BLOCK A OF MARLO ACRES FIRST ADDITION TO JONESBORO AR.

SIGNED THIS 17TH DAY OF OCT., 1996. BY:

Philip C. Jones
NAME

NAME

TITLE

TITLE

0 50 100 150 200 250 300'

REGISTERED PROFESSIONAL LAND SURVEYOR
STATE OF ARKANSAS
NO. 1010
SIGNATURE
TERRY C. BARE

REVISIONS	REZONING APPLICATION	DATE 10/17/96
SCALE 1" = 100'	HAYWOOD, KENWARD, BARE & ASSOCIATES, INC. CIVIL ENGINEERING, SURVEYING & PLANNING 603 SOUTHWEST DRIVE, SUITE A JONESBORO, ARKANSAS TEL 1-501-932-2018 FAX 1-501-932-1078	JOB NUMBER
DRAWN BY J. ROGERS		DRAWING NUMBER 10-11

M79 111