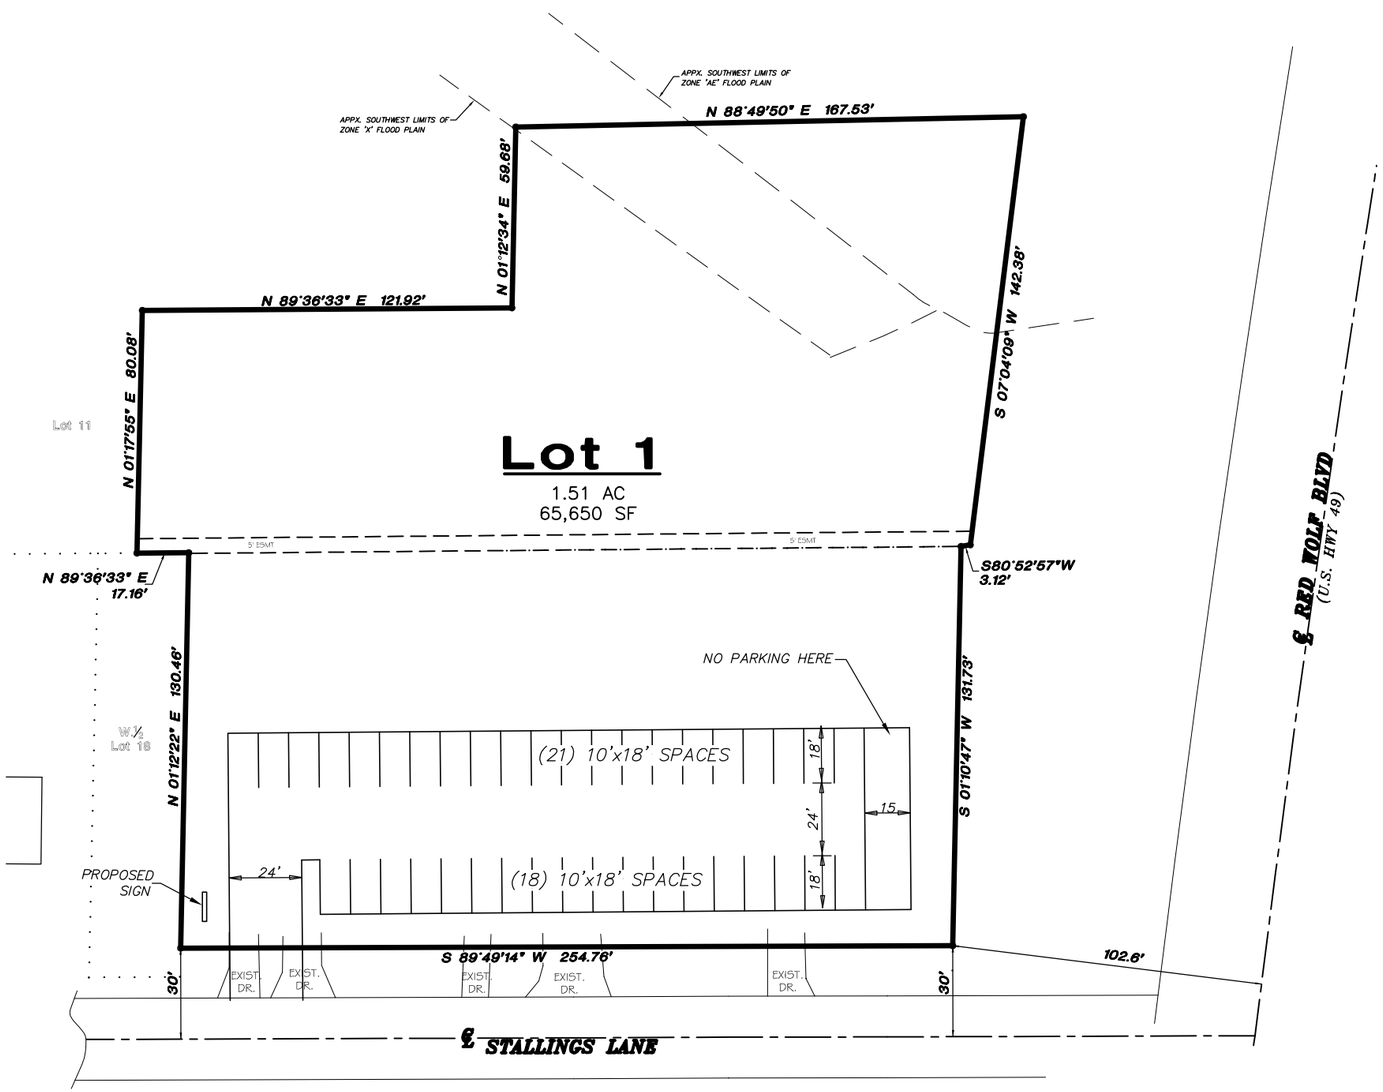

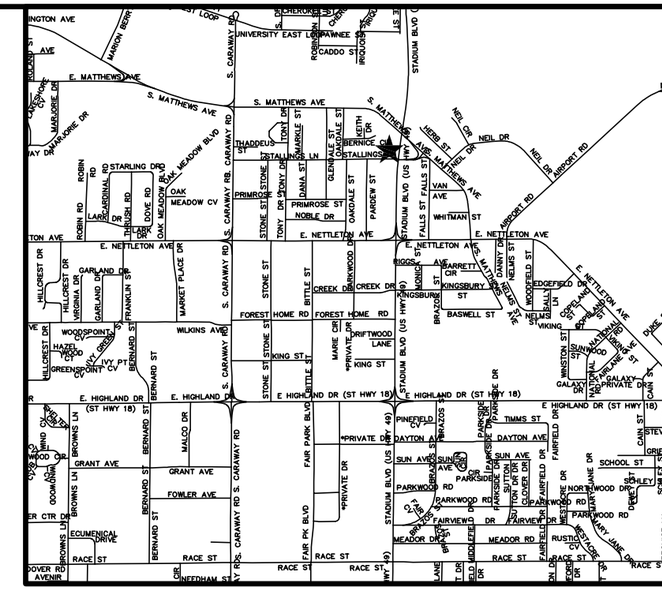

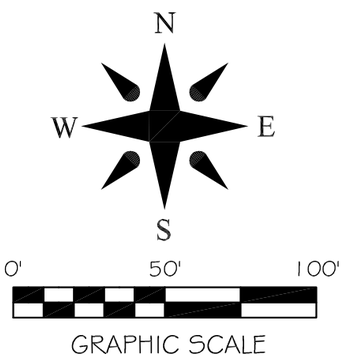

VARIANCE REQUEST:

ALLOW PARK-N-SELL PARKING LOT TO REMAIN AS A GRAVEL SURFACE UNTIL SUCH TIME AS PROPERTY IS SOLD OR DEVELOPED AS COMMERCIAL PROPERTY UNDER CURRENT CLASSIFICATION.

CERTIFICATE OF AUTHORIZATION
CIVILOGIC
No. 329
ARKANSAS-ENGINEER

REGISTERED
STATE OF ARKANSAS
NO. 1273
SIGNATURE
02-15-17
DATE
GEORGE M. HAMMAN
PROFESSIONAL SURVEYOR

Drawn By: RE		Checked by: GH	
Date 05-19-17	Scale 1"=50'	Job No. 114030	Sheet No.
Section 21	Township 14N	Range 04E	County CRAIGHEAD	1 of 1

ONLY COPIES WITH VIOLET COLORED SIGNATURE ARE ORIGINAL CIVILOGIC COPIES
© 2017, Civilogic

VARIANCE PLAT FOR HERB and SHARON STALLINGS

ENGINEERS PLANNERS SURVEYORS
Civilogic
203 Southwest Dr.-Jonesboro, AR-(870)932-7880-www.civilogic.net