LEGEND

———	= BOUNDARY LINE
— — — —	= LOT LINES
○ F.I.P.	= FOUND IRON PIPE
△ F.R.	= FOUND REBAR
△	= R/W MONUMENT
● S.I.P.	= SET 1 1/4" IRON PIPE W/ PLS #1549 CAP
— — OE — — — OE — —	= EXISTING OVERHEAD ELECTRICAL LINE
● PP	= POWER POLE

BEARING BASIS
PREVIOUS SURVEY

100' 50' 0' 100' 200'

GRAPHIC SCALE
IN FEET

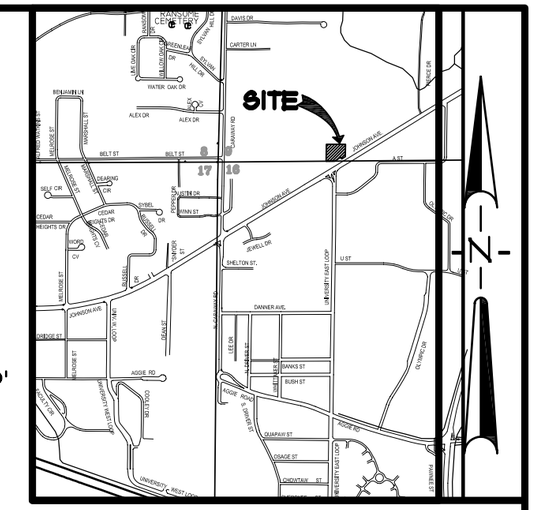

VICINITY SKETCH
NOT TO SCALE

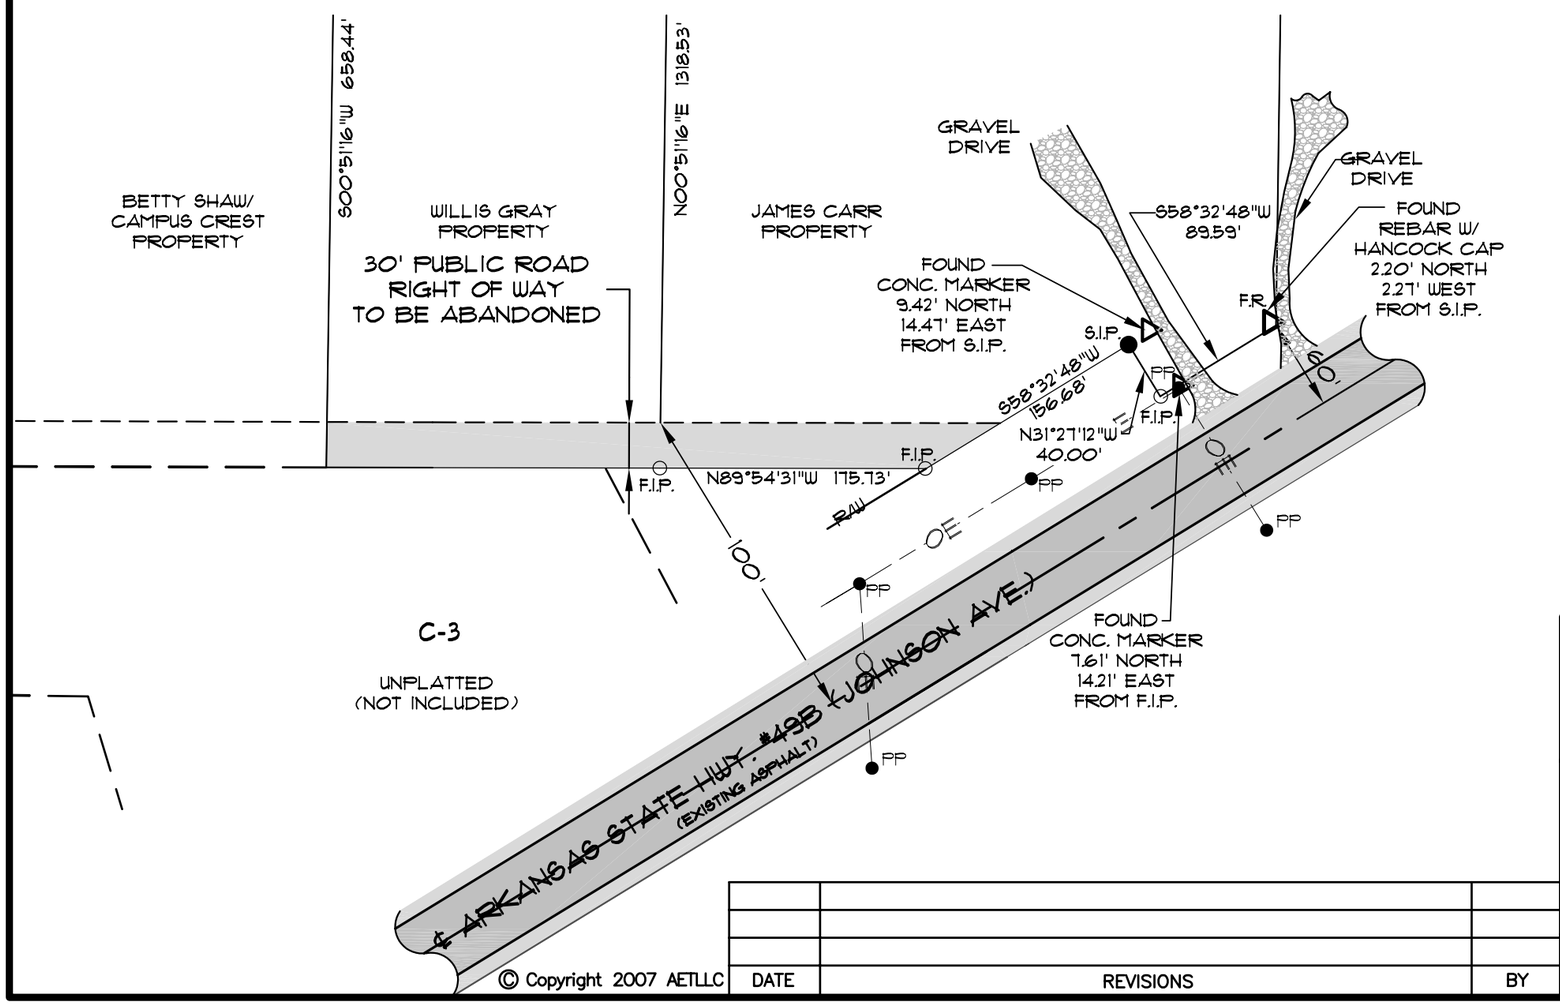

ASSOCIATED ENGINEERING AND TESTING, LLC
CIVIL ENGINEERING, LAND SURVEYING AND MATERIALS TESTING
103 SOUTH CHURCH STREET - P.O. BOX 1462 - JONESBORO, AR 72403
PH: 870-932-3594 FAX: 870-935-1263

EASEMENT ABANDONMENT SKETCH
CARR AND GRAY
JONESBORO, ARKANSAS

DATE	REVISIONS	BY

DRAWN: KWG	CHECKED: PWL	DATE: 11/27/07	SHEET
SCALE: 1" = 100'	CADD FILE: 07293-002	DWG#: 0414093.0011	1 OF 1

© Copyright 2007 AETLLC