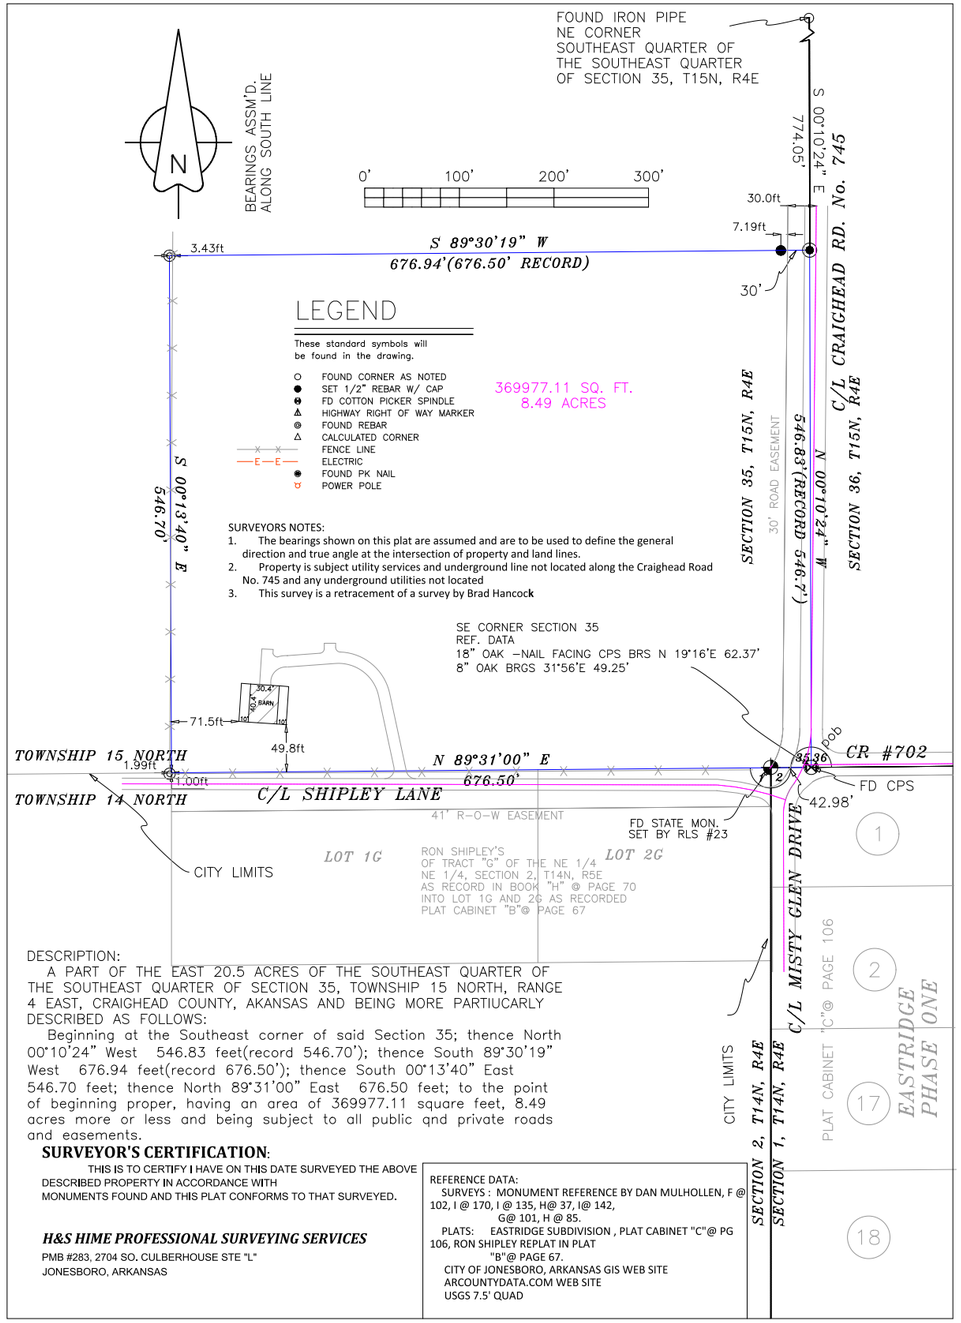

DESCRIPTION:

A PART OF THE EAST 20.5 ACRES OF THE SOUTHEAST QUARTER OF THE SOUTHEAST QUARTER OF SECTION 35, TOWNSHIP 15 NORTH, RANGE 4 EAST, CRAIGHEAD COUNTY, AKANSAS AND BEING MORE PARTIUCARLY DESCRIBED AS FOLLOWS:

Beginning at the Southeast corner of said Section 35; thence North 00°10'24" West 546.83 feet(record 546.70'); thence South 89°30'19" West 676.94 feet(record 676.50'); thence South 00°13'40" East 546.70 feet; thence North 89°31'00" East 676.50 feet; to the point of beginning proper, having an area of 369977.11 square feet, 8.49 acres more or less and being subject to all public qnd private roads and easements.

SURVEYOR'S CERTIFICATION:

THIS IS TO CERTIFY I HAVE ON THIS DATE SURVEYED THE ABOVE DESCRIBED PROPERTY IN ACCORDANCE WITH MONUMENTS FOUND AND THIS PLAT CONFORMS TO THAT SURVEYED.

H&S HIME PROFESSIONAL SURVEYING SERVICES

PMB #283, 2704 SO. CULBERHOUSE STE "L"
JONESBORO, ARKANSAS

REFERENCE DATA:
SURVEYS : MONUMENT REFERENCE BY DAN MULHOLLEN, F @ 102, I @ 170, I @ 135, H@ 37, I@ 142, G@ 101, H @ 85.
PLATS: EASTRIDGE SUBDIVISION , PLAT CABINET "C"@ PG 106, RON SHIPLEY REPLAT IN PLAT "B"@ PAGE 67.
CITY OF JONESBORO, ARKANSAS GIS WEB SITE
ARCOUNTYDATA.COM WEB SITE
USGS 7.5' QUAD

HERBERT C. HIME
REGISTERED PROFESSIONAL LAND SURVEYOR
STATE OF ARKANSAS
NO. 1142
SIGNATURE
HERBERT C. HIME
PLS # 1142

H & S HIME PROFESSIONAL SURVEYING SERVICES
PMB # 283
2704 SOUTH CULBERHOUSE
SUITE "L"
JONESBORO, ARKANSAS 72401

PHONE: 870 972 1288
FAX: 870 972 1011
E-MAIL: hchime@cox-internet.com

PLAT OF SURVEY

drawn: HH	A PART OF THE EAST 20.5 ACRES OF THE SOUTHEAST QUARTER OF THE SOUTHEAST QUARTER OF SECTION 35, TOWNSHIP 15 NORTH, RANGE 4 EAST, CRAIGHEAD COUNTY, ARKANSAS
date: 12-03-2007	
scale: 1"=100'	client: RANDY & BECKY WRINKLES

500-15N-04E-0-35-202-16-1142