[illegible]

[illegible] That part of Lot 81, Block B, of Sim's Second Addition to the City of Jonesboro, Arkansas, being more particularly described as follows: [illegible] feet, run thence N0°28' E 30.0 feet, run thence [illegible] feet, run thence [illegible] feet to the true point [illegible]

[illegible] The South 20-feet of Lot 80, Block B, of Sim's Second Addition to the City of Jonesboro, Arkansas.

[illegible] The South 20-feet of Lot 79, Block B, of Sim's Second Addition to the City of Jonesboro, Arkansas.

[illegible] The South 20-feet of Lot 78, Block B, of Sim's Second Addition to the City of Jonesboro, Arkansas.

[illegible] The South 20-feet of Lot 77, Block B, of Sim's Second Addition to the City of Jonesboro, Arkansas.

[illegible] The South 20-feet of Lot 76, Block B, of Sim's Second Addition to the City of Jonesboro, Arkansas.

[illegible] The South 20-feet of Lot 75, Block B, of Sim's Second Addition to the City of Jonesboro, Arkansas.

[illegible] described as follows: That part of Lot 75, Block B, of Sim's Second Addition to the City of Jonesboro, Arkansas. Beginning at the Southeast corner of [illegible] true point of beginning, run thence N0°27' E 30.0 feet, run thence [illegible] feet, run thence [illegible] E 30.0 feet, run thence N89°32' E 30.0 feet [illegible]

[illegible] The South 20-feet of Lot 74, Block B, of Sim's Second Addition to the City of Jonesboro, Arkansas.

[illegible] described as follows: That part of Lot 74, Block B, of Sim's Second Addition to the City of Jonesboro, Arkansas. Beginning at the Southeast corner of [illegible] true point of beginning, run thence N0°27' E 30.0 feet, run thence [illegible] feet, run thence [illegible] E 70.0 feet [illegible]

[illegible] The South 20-feet of Lot 73, Block B, of Sim's Second Addition to the City of Jonesboro, Arkansas.

[illegible] described as follows: That part of Lot 73, Block B, of Sim's Second Addition to the City of Jonesboro, Arkansas. Beginning at the Southeast corner of said [illegible] point of beginning, run thence N0°27' E 30.0 feet, run thence [illegible] feet, run thence [illegible] feet, run thence N89°32' E 70.0 feet, to the [illegible]

[illegible] The South 20-feet of Lot 72, Block B, of Sim's Second Addition to the City of Jonesboro, Arkansas.

[illegible] described as follows: That part of Lot 72, Block B, of Sim's Second Addition to the City of Jonesboro, Arkansas. Beginning at the Southeast corner of said [illegible] point of beginning, run thence N0°27' E 30.0 feet, run thence [illegible] feet, run thence [illegible] E 70.0 feet, run thence N89°32' E 70.0 feet, to the [illegible]

[illegible] the true point of beginning.

Easement Parcel No. 17
[illegible]
Tract 8 Betty Hamilton
DESCRIPTION
A permanent easement, described as follows: That part of Lot 8 of Hamilton's Subdivision to the City of Jonesboro, Arkansas. Beginning at the Southeast corner of said Lot 8, run thence N0°28' E 30.0 feet, run thence [illegible] feet, run thence [illegible] W 30.0 feet, run thence [illegible] feet, run thence [illegible] W 30.0 feet to the true point of beginning.
Also,
A 20-foot temporary construction easement, described as follows: That part of Lot 8 of Hamilton's Subdivision to the City of Jonesboro, Arkansas. Beginning at the Southeast corner of said Lot 8, run thence N0°28' E 30.0 feet to the true point of beginning, run thence [illegible] E 30.0 feet, run thence [illegible] W 30.0 feet, run thence [illegible] E 30.0 feet to the true point of beginning.

Easement Parcel No. 18
733 Owens
Tract 9 Shirley Hall
DESCRIPTION
A permanent easement, described as follows: That part of Lot 10 of Hamilton's Subdivision to the City of Jonesboro, Arkansas. Beginning at the Southeast corner of said Lot 10, run thence N0°28' E 30.0 feet, run thence [illegible] feet, run thence [illegible] W 30.0 feet, run thence [illegible] feet, run thence [illegible] E 30.0 feet to the true point of beginning.
Also,
A 20-foot temporary construction easement, described as follows: That part of Lot 10 of Hamilton's Subdivision to the City of Jonesboro, Arkansas. Beginning at the Southeast corner of said Lot 10, run thence N0°28' E 30.0 feet to the true point of beginning, run thence [illegible] W 30.0 feet, run thence [illegible] E 30.0 feet, run thence [illegible] E 30.0 feet to the true point of beginning.

Easement Parcel No. 19
733 Owens
John Murphy
DESCRIPTION
A permanent easement, described as follows: That part of Lot 11 of Hamilton's Subdivision to the City of Jonesboro, Arkansas. Beginning at the Southeast corner of said Lot 11, run thence N0°28' E 40.0 feet, run thence [illegible] E 6.2 feet, run thence N0°28' E 30.0 feet, run thence N89°32' E 44.2 feet, run thence [illegible] W 34.4 feet, run thence [illegible] W 50.0 feet to the true point of beginning.
Also,
A 20-foot temporary construction easement, described as follows: That part of Lot 11 of Hamilton's Subdivision to the City of Jonesboro, Arkansas. Beginning at the Southeast corner of said Lot 11, run thence N0°28' E 10.0 feet to the true point of beginning, run thence N89°32' E 6.2 feet, run thence N0°28' E 10.0 feet, run thence [illegible] E 6.2 feet, run thence [illegible] W 10.0 feet to the true point of beginning.

Easement Parcel No. 20
733 Owens
John Murphy
DESCRIPTION
A permanent easement, described as follows: That part of Lot 10 & 12 of Hamilton's Subdivision to the City of Jonesboro, Arkansas. Beginning at the Southeast corner of said Lot 10, run thence N0°28' E 34.4 feet, run thence N0°28' E 40.0 feet, run thence N89°32' E 50.0 feet, run thence [illegible] W 40.0 feet, run thence [illegible] W 40.0 feet to the true point of beginning.
Also,
A 20-foot temporary construction easement, described as follows: That part of Lot 10 of Hamilton's Subdivision to the City of Jonesboro, Arkansas. Beginning at the Southeast corner of said Lot 10, run thence N0°28' E 34.4 feet, run thence N89°32' E 40.0 feet, run thence N0°28' E 30.0 feet, run thence [illegible] E 5.0 feet to the true point of beginning, run thence [illegible] W 30.0 feet, run thence N0°28' E 70.0 feet, run thence [illegible] E 30.0 feet, run thence [illegible] W 70.0 feet to the true point of beginning.

Dated: February 21, 2007

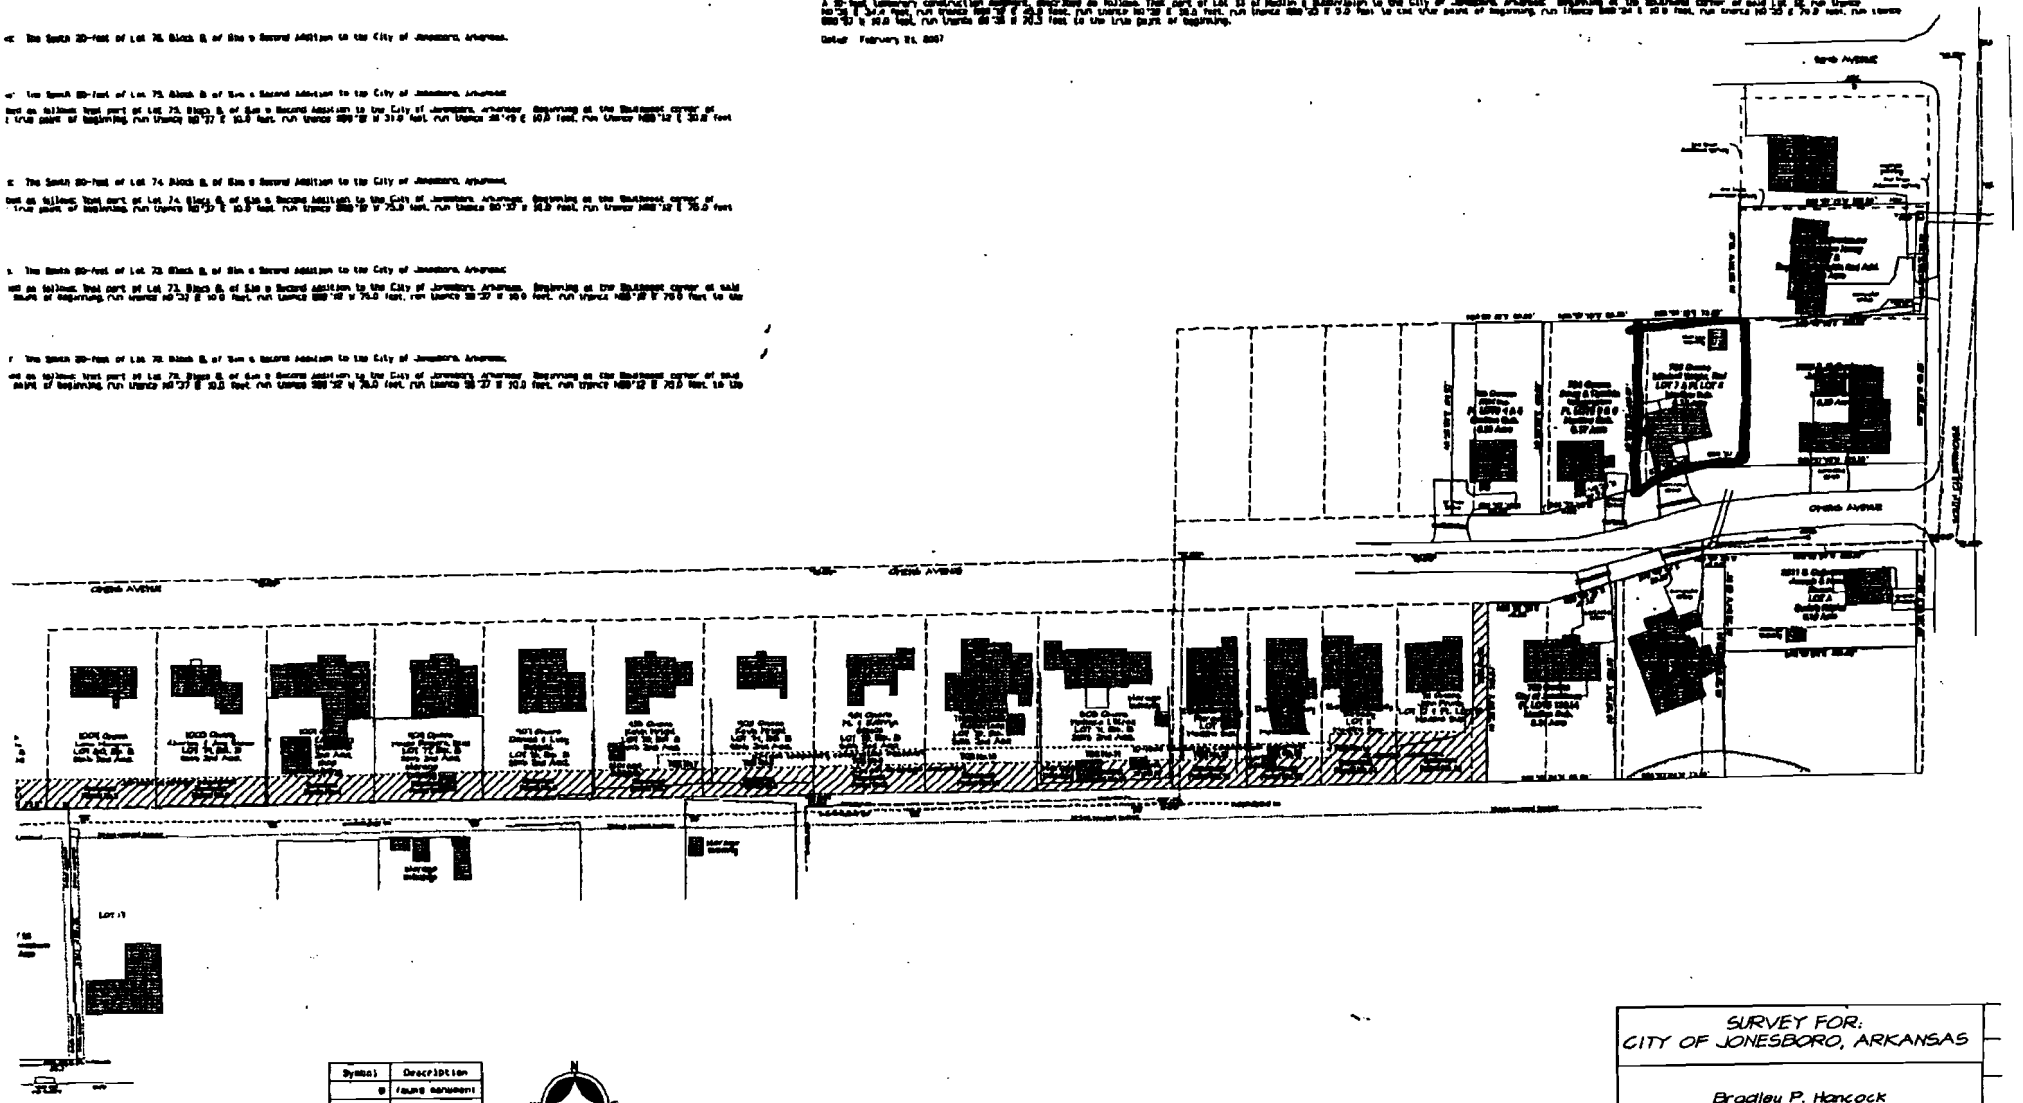

Symbol	Description
●	found monument
△	computed point
●	power pole
O	trees

NOTES:

SURVEY FOR:
CITY OF JONESBORO, ARKANSAS

Bradley P. Hancock
Surveying & Mapping
120 North Second Street