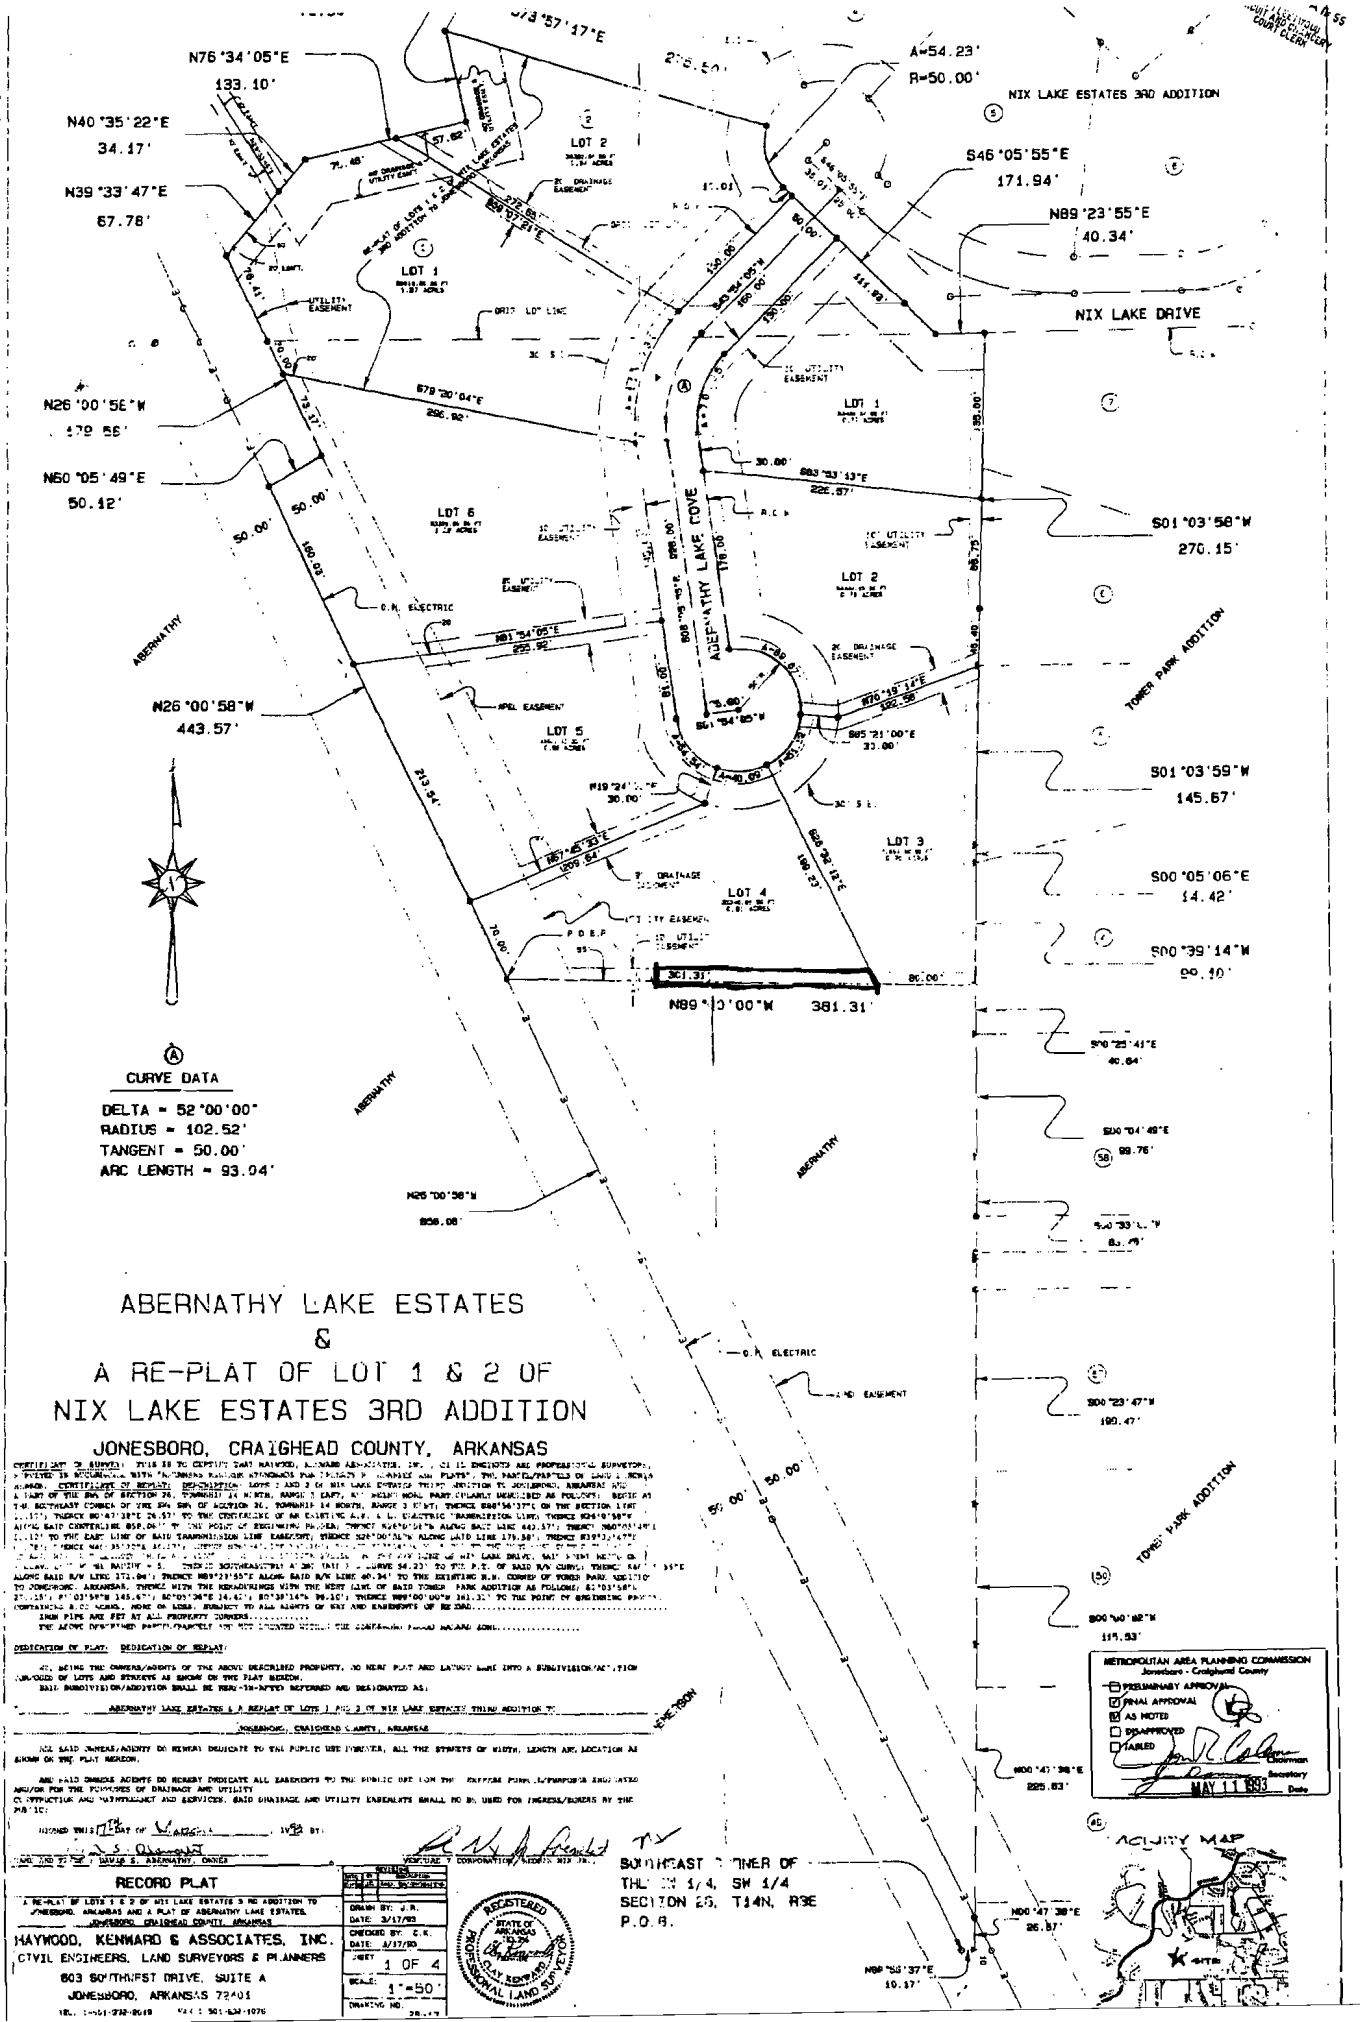
N76°34'05"E
133.10'
N40°35'22"E
34.17'
N39°33'47"E
67.78'
N26°00'58"E
179.56'
N60°05'49"E
50.12'
N26°00'58"W
443.57'
N26°00'58"W
856.08'
A=54.23'
R=50.00'
S46°05'55"E
171.94'
N89°23'55"E
40.34'
NIX LAKE ESTATES 3RD ADDITION
NIX LAKE DRIVE
ABERNATHY LAKE COVE
ABERNATHY
TOWER PARK ADDITION
LOT 1
LOT 2
LOT 3
LOT 4
LOT 5
LOT 6
S01°03'58"W
270.15'
S01°03'59"W
145.67'
S00°05'06"E
14.42'
S00°39'14"W
90.10'
N89°10'00"W 381.31'
CURVE DATA
DELTA = 52°00'00"
RADIUS = 102.52'
TANGENT = 50.00'
ARC LENGTH = 93.04'
ABERNATHY LAKE ESTATES
&
A RE-PLAT OF LOT 1 & 2 OF
NIX LAKE ESTATES 3RD ADDITION
JONESBORO, CRAIGHEAD COUNTY, ARKANSAS
METROPOLITAN AREA PLANNING COMMISSION
Jonesboro - Craighead County
PRELIMINARY APPROVAL
FINAL APPROVAL
AS NOTED
DISAPPROVED
TABLED
MAY 11 1993
RECORD PLAT
HAYWOOD, KENNARD & ASSOCIATES, INC.
CIVIL ENGINEERS, LAND SURVEYORS & PLANNERS
603 SOUTHWEST DRIVE, SUITE A
JONESBORO, ARKANSAS 72401
DRAWN BY: J.R.
DATE: 3/17/93
CHECKED BY: C.K.
DATE: 3/17/93
SHEET 1 OF 4
SCALE: 1"=50'
REGISTERED PROFESSIONAL LAND SURVEYOR
STATE OF ARKANSAS
SOUTHEAST CORNER OF THE SW 1/4, SW 1/4 SECTION 25, T14N, R3E P.O.B.
VICINITY MAP