Vicinity Map - Jay Lamberth Property

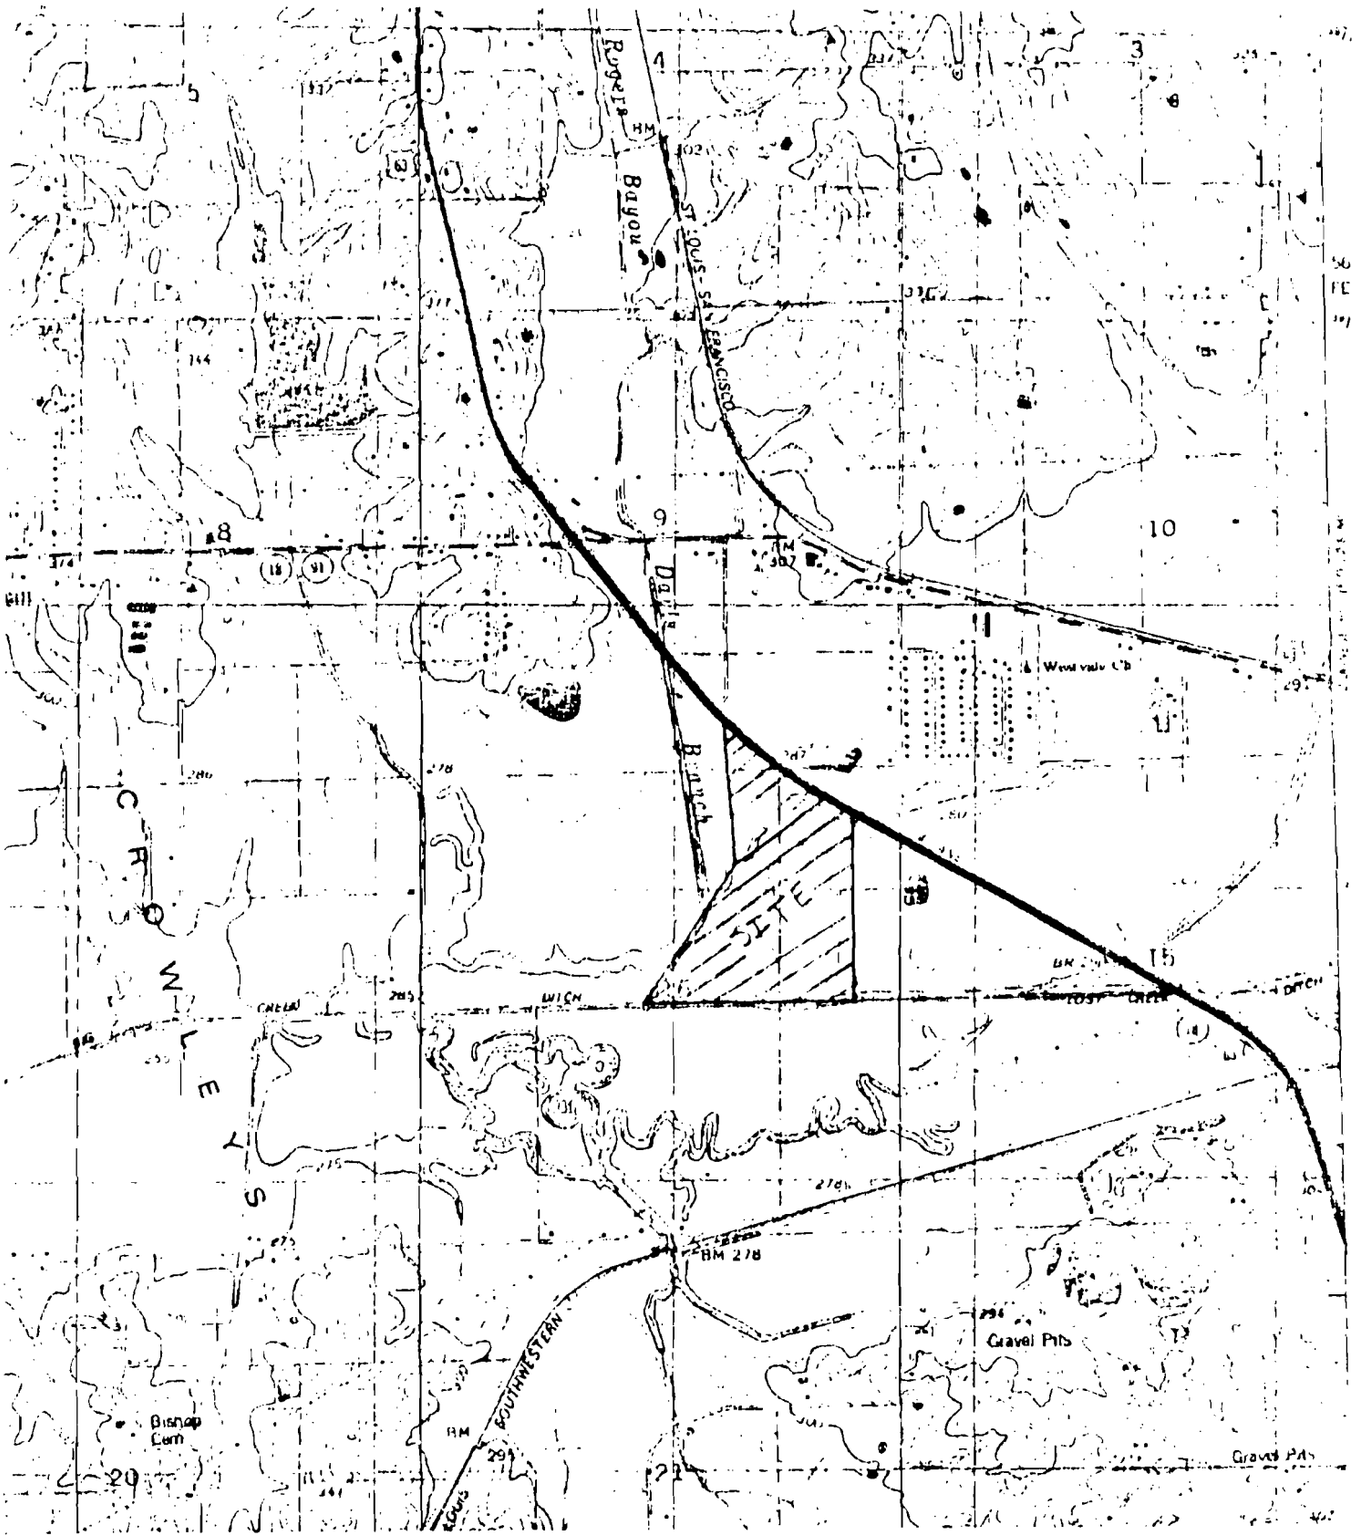

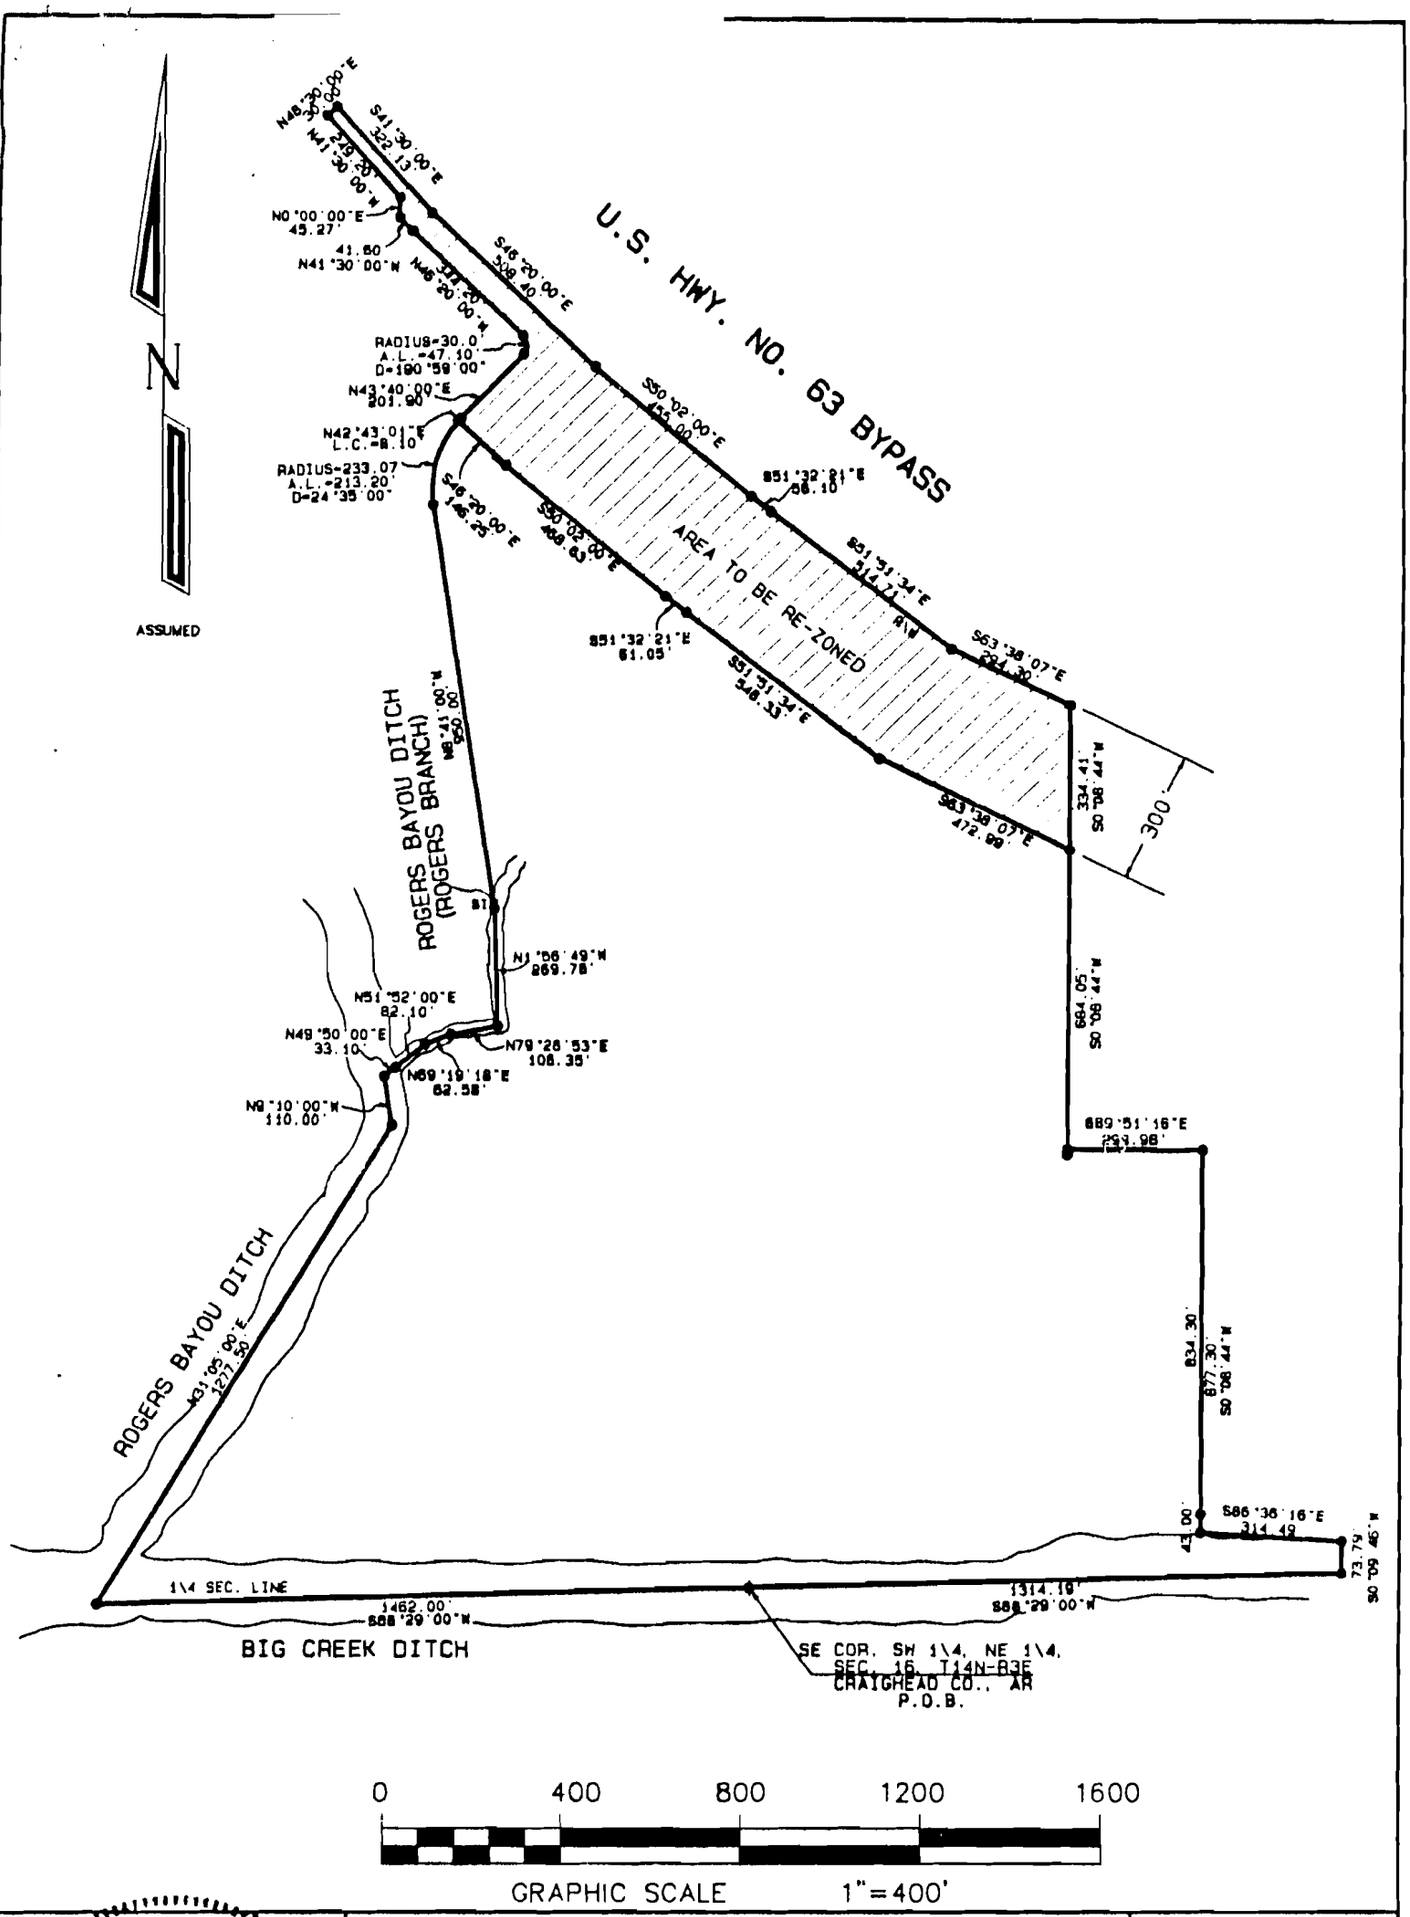


REGISTERED PROFESSIONAL LAND SURVEYOR
STATE OF ARKANSAS
NO. 1094
JERRY G. BARE

# REZONING APPLICATION

A PART SE 1/4, NW 1/4, SEC. 16, T14N-R3E AND A PART NE 1/4, SEC. 16, T14N-R3E, AND A PART SW 1/4, SE 1/4, SEC. 9, T14N R3E, CRAIGHEAD, CO. ARKANSAS

HAYWOOD, KENWARD, BARE & ASSOCIATES, INC.
CIVIL ENGINEERING — SURVEYING — PLANNING
3301 E. HIGHLAND DRIVE
JONESBORO, ARKANSAS 72401
TEL 870-932-2019 FAX 870-932-1078

CLIENT
J. LAMBERTH

REVISIONS

| DATE | BY | DESCRIPTION |
|---|---|---|
| | | |

| DRAWN BY | SHEET |
|---|---|
| R. PIERCE | 1 OF 1 |
| DATE | SCALE |
| 12/3/98 | 1"=400' |
| JOB NO. | DRAWING NO. |
| 300175A | D-5 |