PLAT OF SURVEY

DESCRIPTION:

All that part of the Northeast Quarter of the Northeast Quarter of Section 14, Township 14 North, Range 4 East, Lying East of the Right-of-Way of the Missouri Pacific Railroad, containing 4.58 acres more or less. Subject to an easement for Kathleen Street and any other easements that may affect said lands.

LEGEND

- ● FOUND IRON PIPE
- ✡ FOUND COTTON PICKER SPINDLE
- ○ SET IRON PIN
- △ COMPUTED POINT
- N.T.S. NOT TO SCALE

BEARINGS ARE ASSUMED.

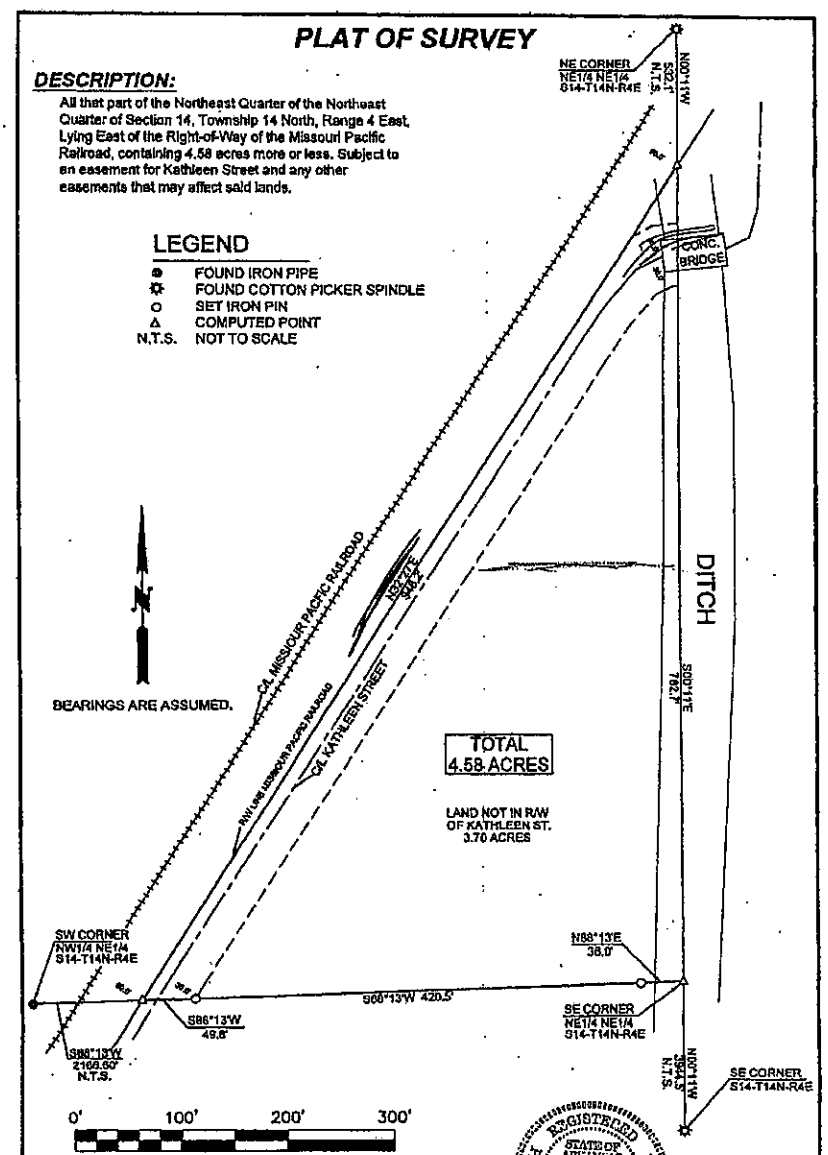

REGISTERED PROFESSIONAL LAND SURVEYOR
STATE OF ARKANSAS
NO. 1293

M² Surveying

Doug Moore, Licensed Surveyor
801 Linwood,
Paragould, Ar. 72450
Office: 870-236-7701 Cell: 870-240-3589 VAL Cell: 870-450-5053

CLIENT: Derek Baltz

SCALE: 1"= 100'	DRAWN: TDM	CHECKED: VMK	DATE: 3-19-09
JOB#: 09014 .	DWG#: 09014-1	CADD: 07067	REV.#

REV.	DATE	REVISION	BY

ARKANSAS SURVEYOR'S CODE
500-14N-04E-0-14-110-16-1293