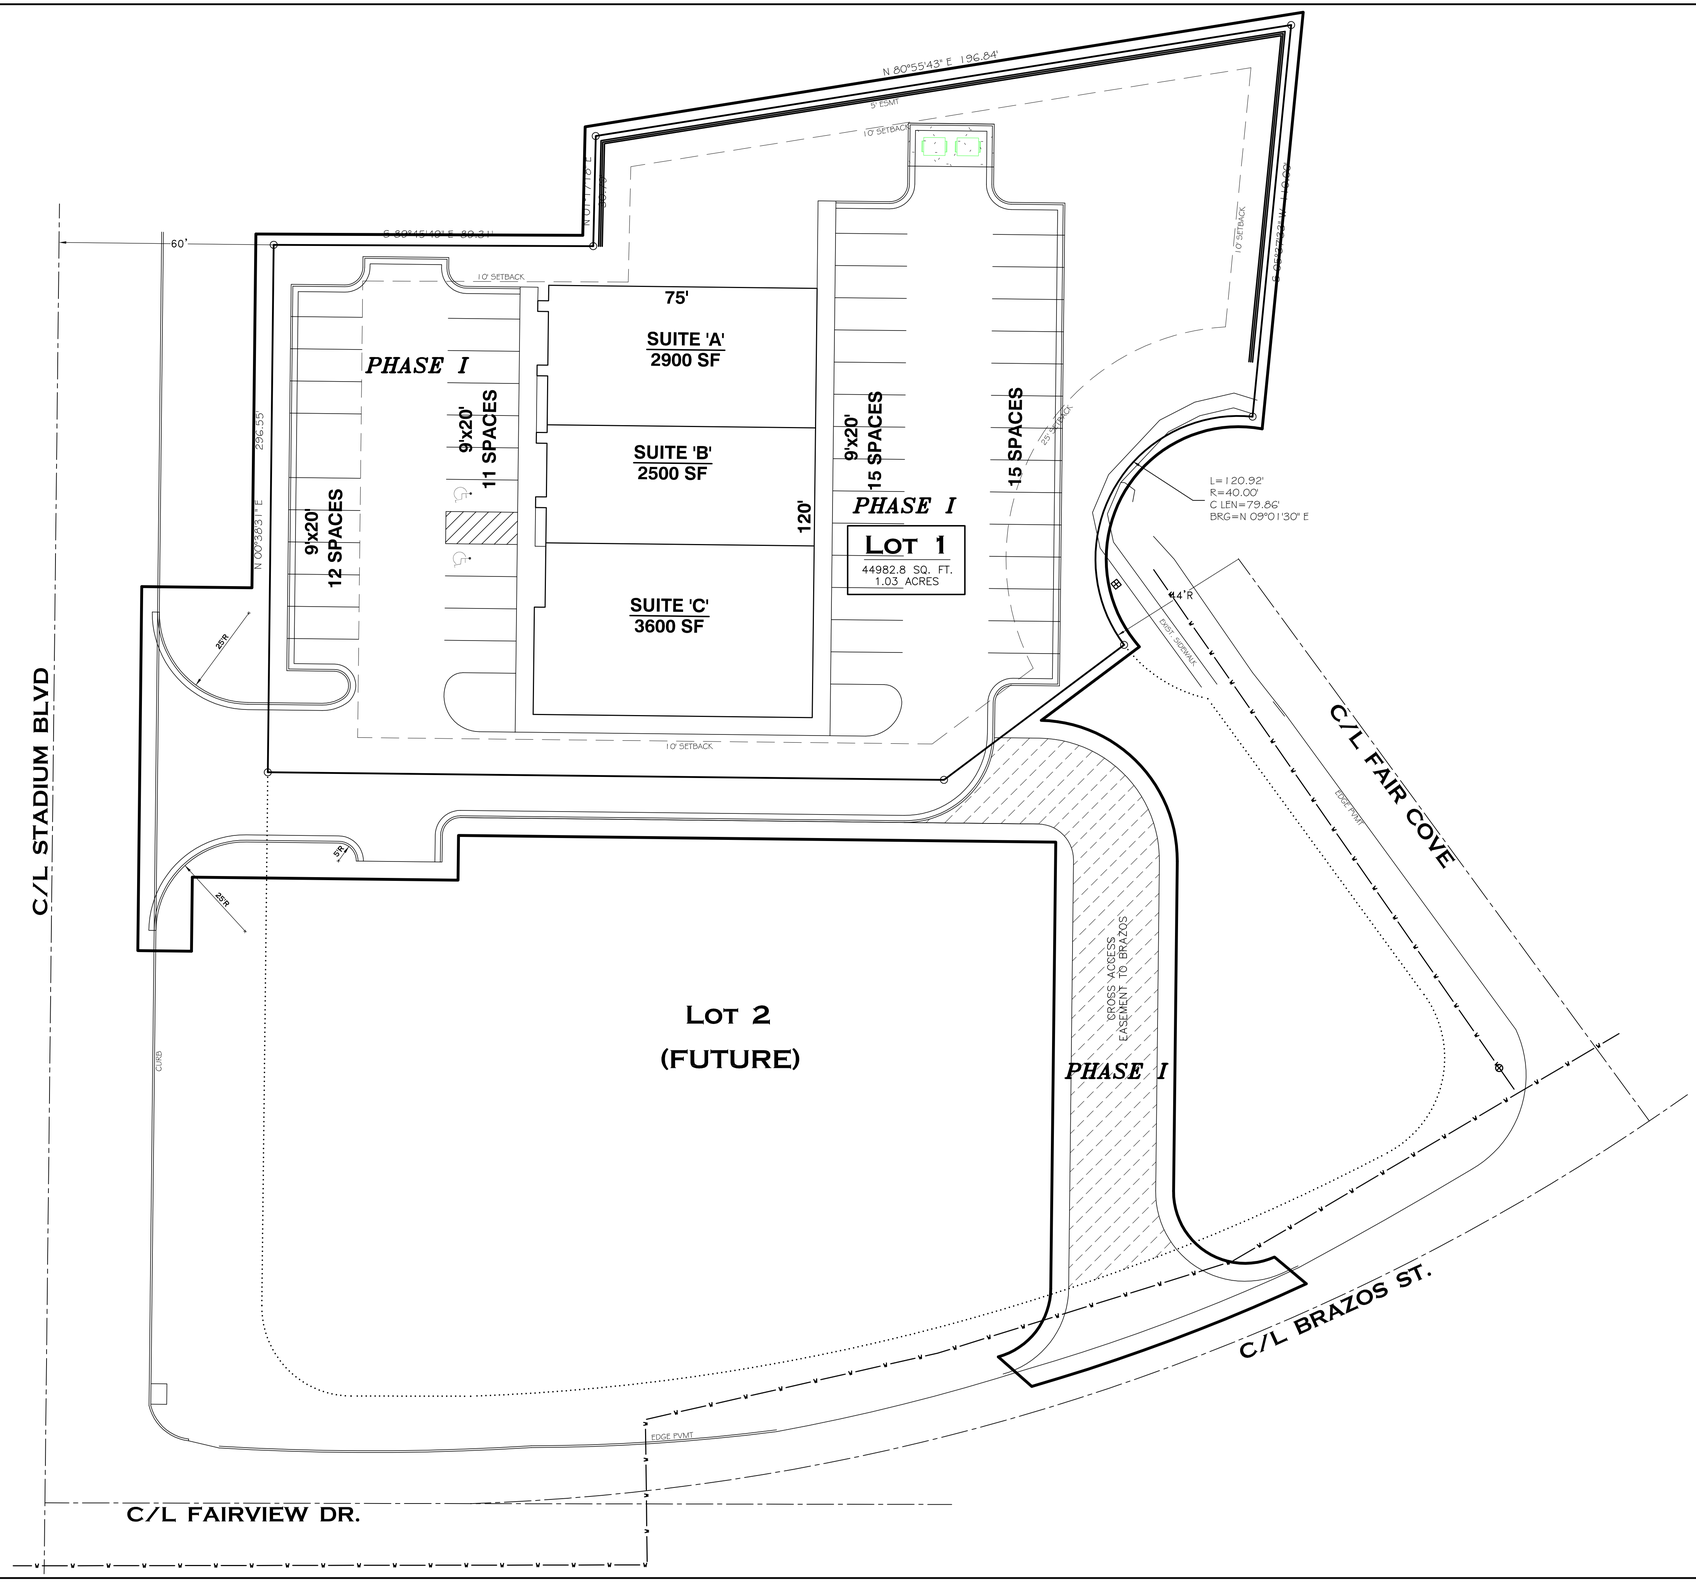

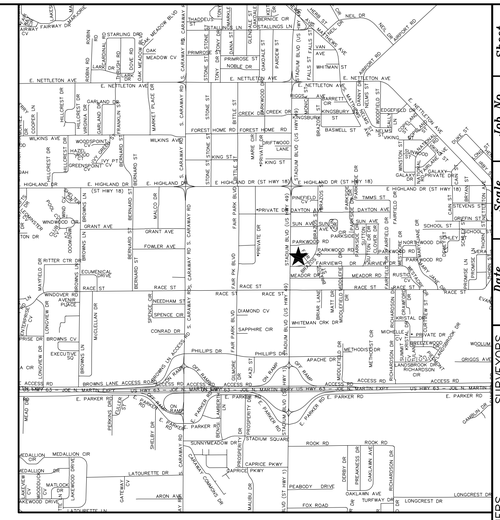

Sheet No.	1 of 1
Job No.	114098
Scale	1"=20'
County	CRAIGHEAD
Date	07-31-14
Range	04E
Section	28
Township	14N
Drawn By:	RE
Checked by:	GH

© 2014, Civilogic
THIS COPIES WITH THAT COLORED SIGNATURE AS ORIGINAL CIVILOGIC COPIES

ENGINEERS PLANNERS SURVEYORS
Civilogic
203 Southwest Dr.–Jonesboro, AR–(870)932–7880–www.civilogic.net

PROPOSED SITE LAYOUT

RED WOLF CORNER
JONESBORO, ARKANSAS
FOR
STONEBRIDGE CONSTRUCTION

CERTIFICATE OF AUTHORIZATION
CIVILOGIC
No. 329
ARKANSAS–ENGINEER

STATE OF ARKANSAS
REGISTERED PROFESSIONAL ENGINEER
No. 7680
GEORGE M. HAMMON

REGISTERED
STATE OF ARKANSAS
No. 1680
SIGNATURE
DATE
PROFESSIONAL LAND SURVEYOR

JOB NO.: 114098

SHEET NUMBER
1 of 1