DEED RECORD 48 AT PAGE 230 OF THE RECORDS OF THE JONESBORO DISTRICT OF CRAIGHEAD COUNTY, ARKANSAS.

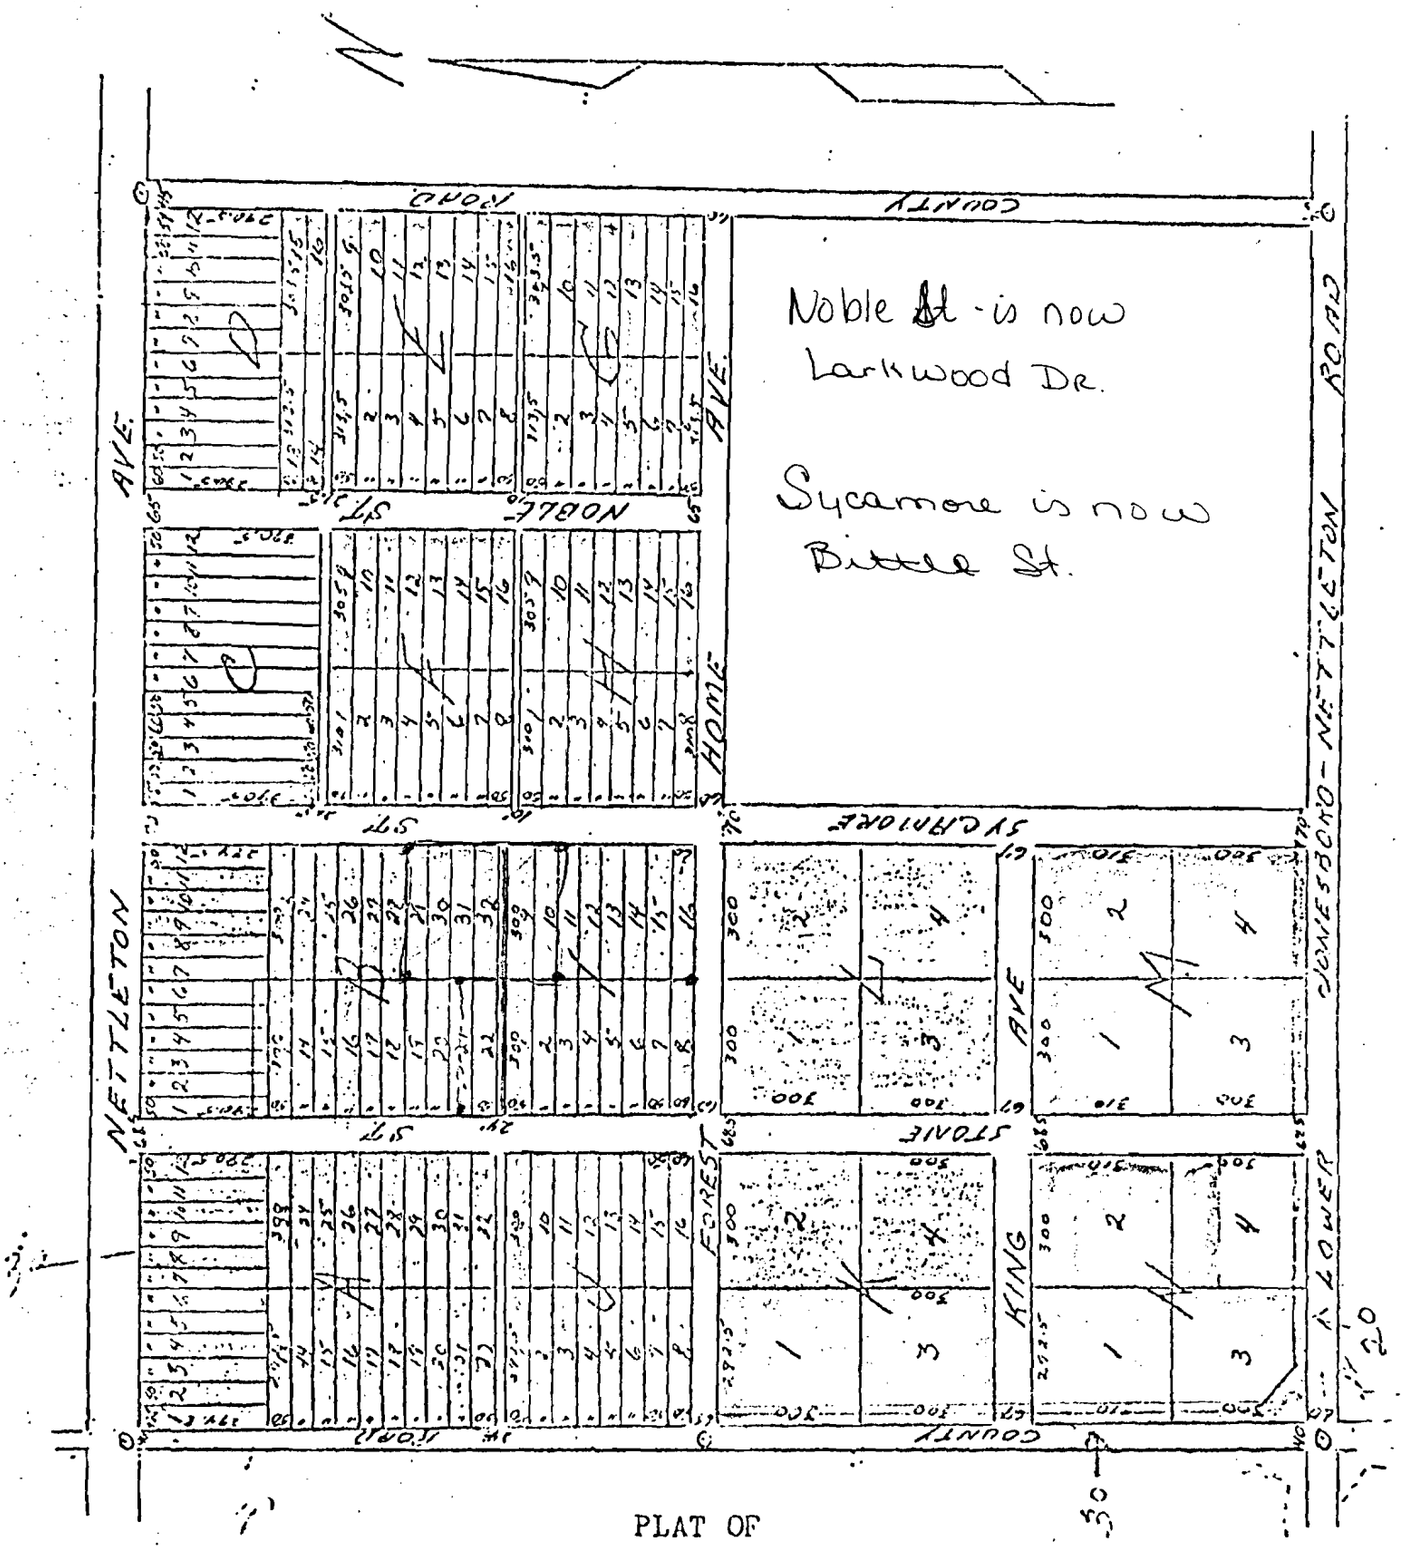

PLAT OF

SIGLER'S COLLEGE ADDITION TO THE
CITY OF JONESBORO, ARKANSAS.

For Dedication See Deed Record No. 112 Page 132.

Survey and Plat by Ben Eddins, County Surveyor. Sept.20,1946.

A TRUE COPY of the original as filed this 6th day of May, 1947 at 3:00 P.M.

HEBERT PIERCE; Circuit Clerk
By: Ann Jones, D.C.

MEMBER ARKANSAS TITLE ASSOCIATION
AMERICAN TITLE ASSOCIATION
CCAT Craighead County Abstract & Title Company, Inc.