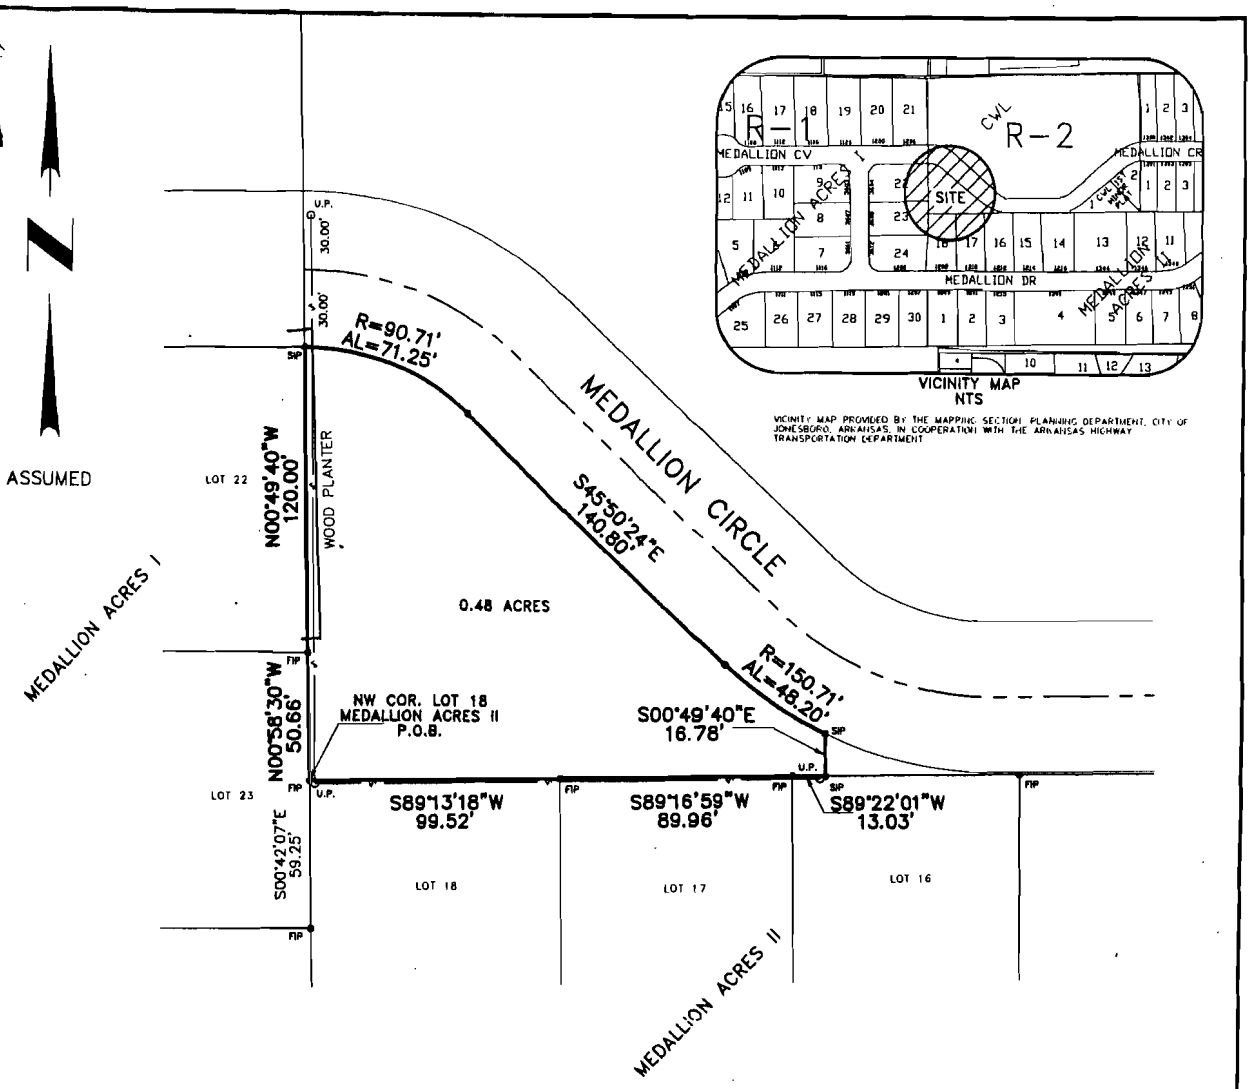

CERTIFICATE OF SURVEY:
THIS IS TO CERTIFY THAT HAYWOOD, KENWARD, BARE, AND ASSOCIATES, INC., PROFESSIONAL LAND SURVEYORS, HAVE SURVEYED THE FOLLOWING PARCEL OF LAND:

A PART OF THE SOUTH HALF OF THE NORTHWEST QUARTER OF SECTION 32, TOWNSHIP 14 NORTH, RANGE 4 EAST CRAIGHEAD COUNTY, ARKANSAS BEING MORE PARTICULARLY DESCRIBED AS FOLLOWS:

BEGIN AT THE NORTHWEST CORNER OF LOT 18 MEDALLION ACRES SECOND ADDITION TO THE CITY OF JONESBORO, ARKANSAS; THENCE N00°58'30"W – 50.66'; THENCE N00°49'40"W – 120.00' TO THE SOUTH RIGHT OF WAY LINE OF MEDALLION CIRCLE; THENCE IN A SOUTHEASTERLY DIRECTION ALONG A CURVE TO THE RIGHT (R=90.71') – 71.25' TO THE POINT OF TANGENT; THENCE S45°50'24"E ALONG SAID RIGHT OF WAY LINE – 140.80' TO A POINT OF CURVETURE TO THE LEFT; THENCE SOUTHEASTERLY ALONG SAID CURVE (R=150.71') – 48.20'; THENCE S00°49'40"E – 16.78' TO THE NORTH LINE OF MEDALLION ACRES SECOND ADDITION; THENCE S89°22'01"W – 13.03'; THENCE S89°16'59"W – 89.96'; THENCE S89°13'18"W – 99.52' TO THE POINT OF BEGINNING CONTAINING 0.48 ACRES MORE OR LESS SUBJECT TO ALL RIGHTS OF WAY AND EASEMENTS OF RECORD.

0 50 100 150 200
GRAPHIC SCALE 1"=50'

REGISTERED PROFESSIONAL LAND SURVEYOR
STATE OF ARKANSAS
No. 1146
SIGNATURE
TERRY G. BARE

CLIENT:
CITY OF JONESBORO
PARKS & RECREATION

PLAT OF SURVEY

A PART OF THE SOUTH 1/2 NW 1/4
SEC. 32, T14N – R4E
CRAIGHEAD COUNTY, ARKANSAS

HAYWOOD, KENWARD, BARE & ASSOCIATES, INC.
CIVIL ENGINEERING – SURVEYING – PLANNING
3301 E. HIGHLAND DRIVE
JONESBORO, ARKANSAS 72401
TEL 870-932-2019 FAX 870-932-1076

REVISIONS		
DATE	BY	DESCRIPTION

CHECKED BY:	CHECKED BY:
DRAWN BY: R.MATTHEWS	SHEET NO. 1 OF 1
DATE: 10/22/03	SCALE: 1"=50'
JOB NO. 800301	DRAWING NO. U-106