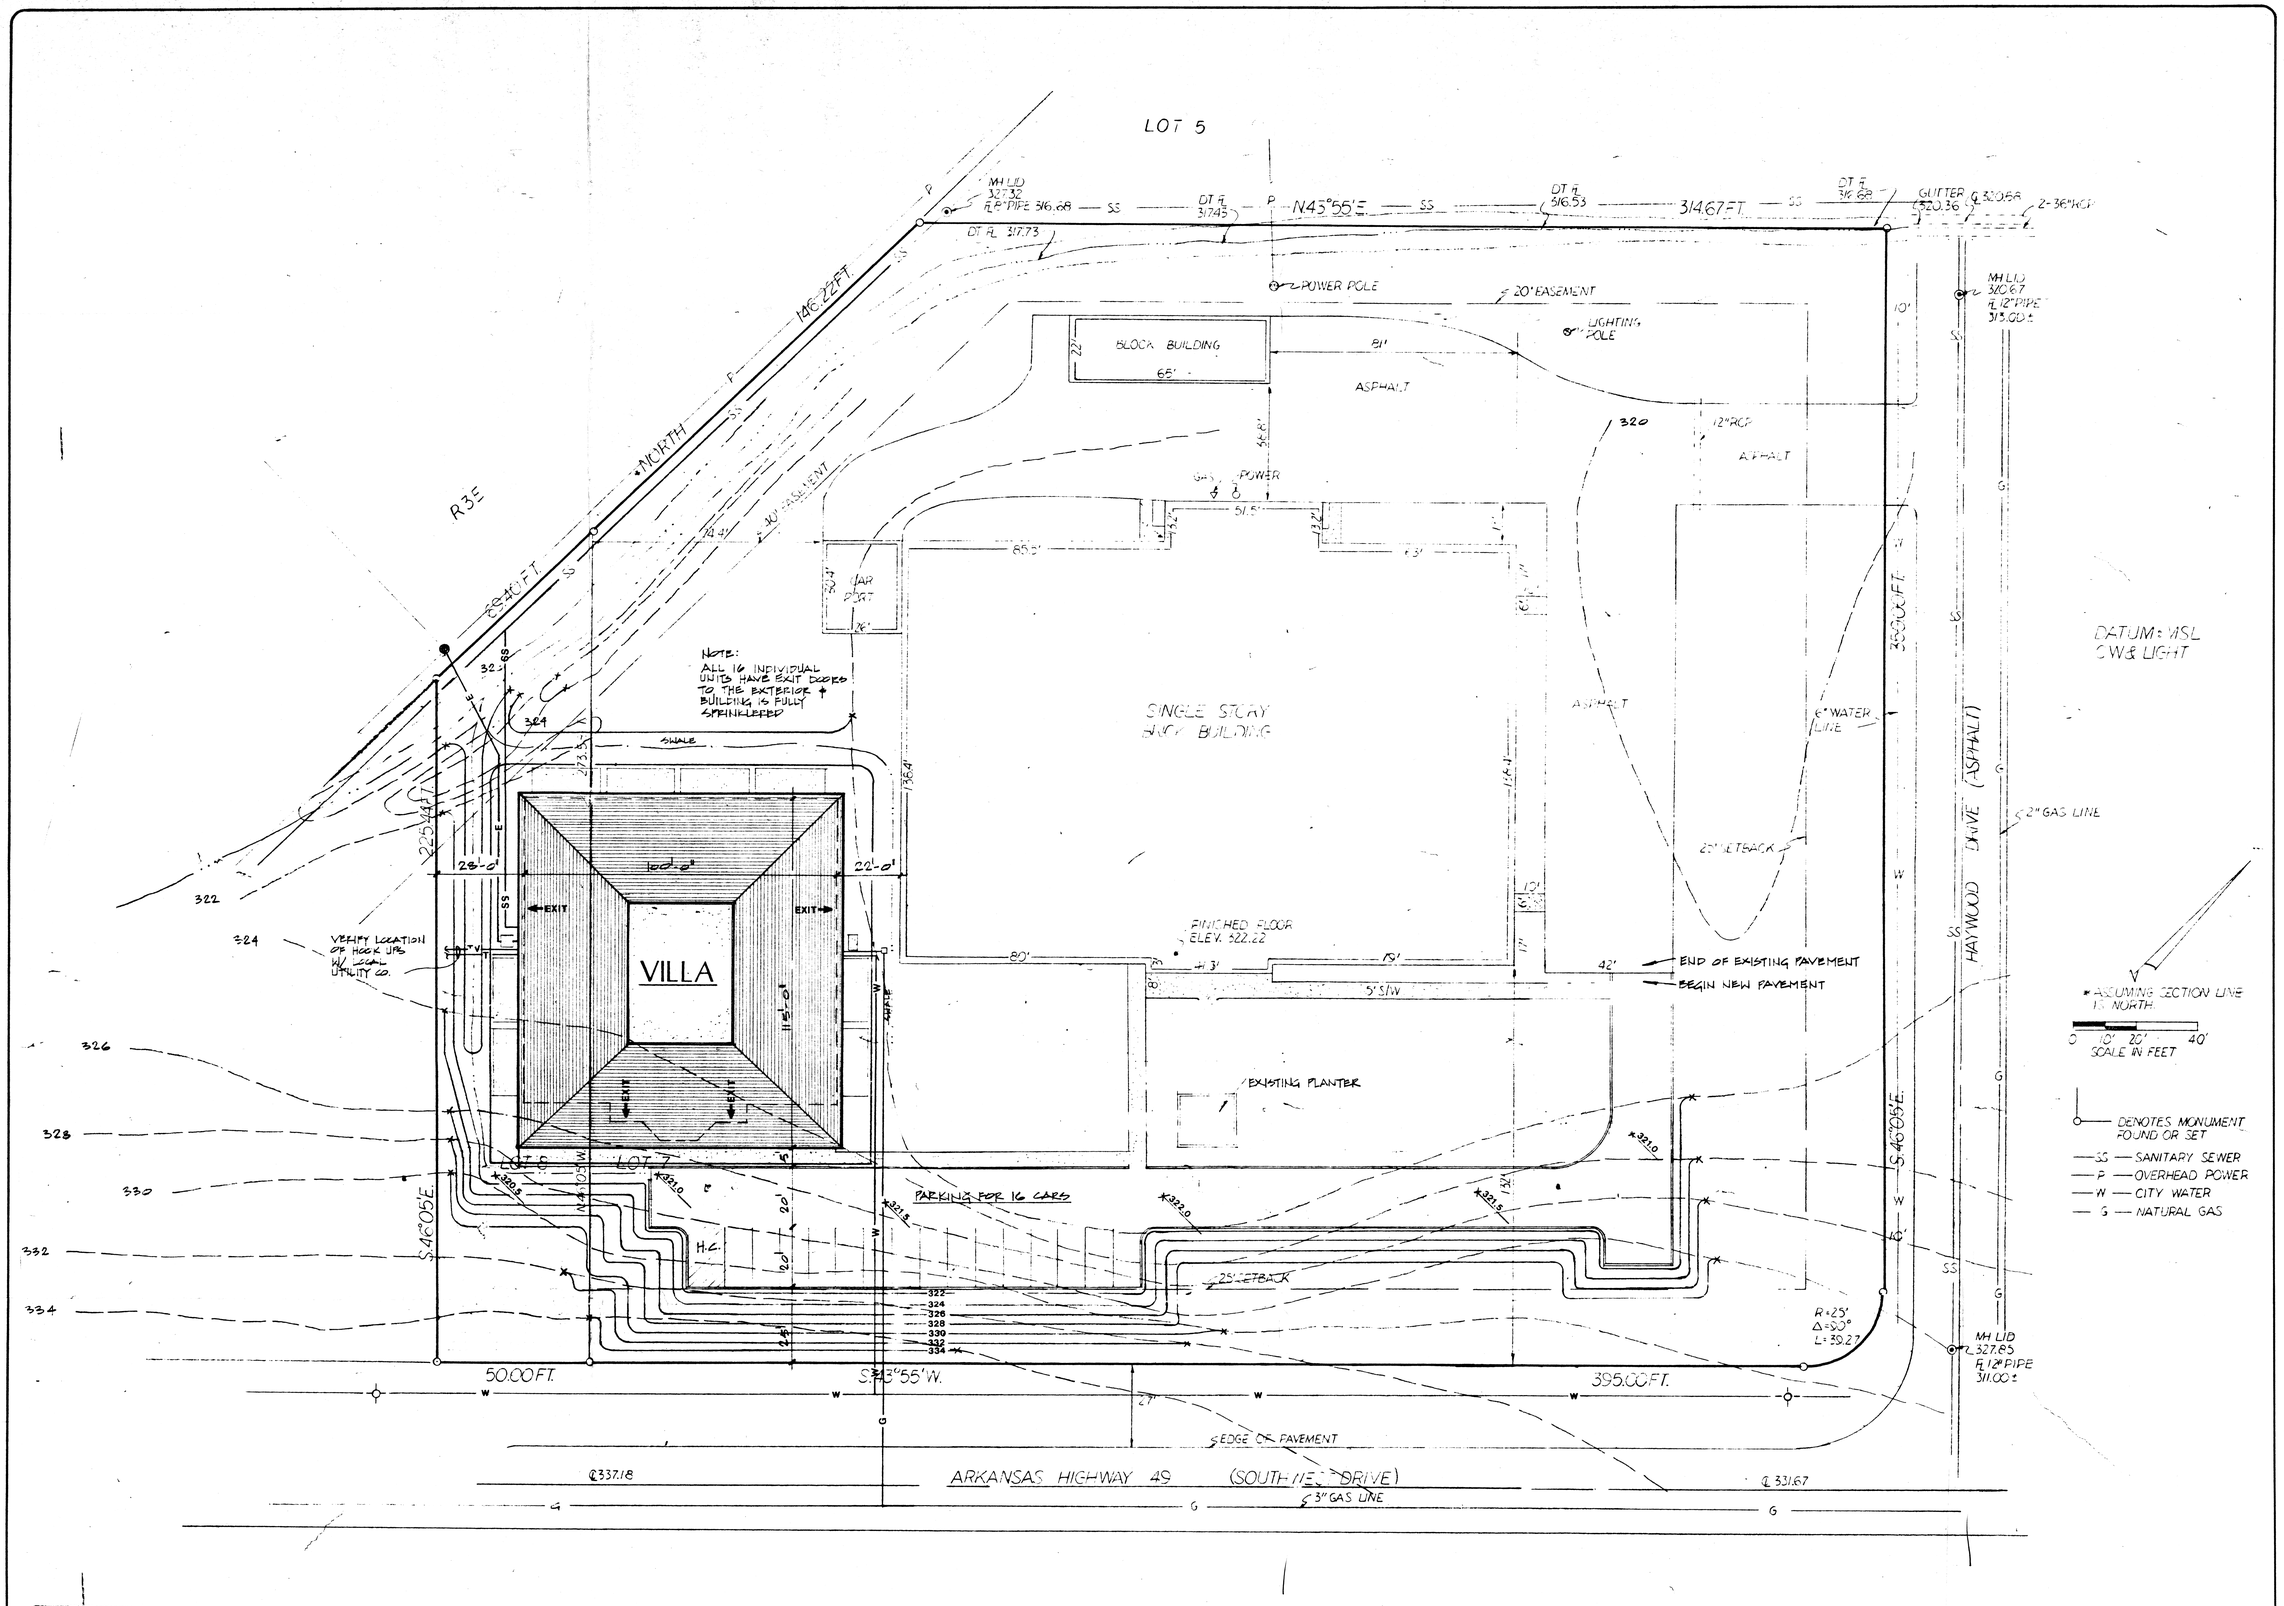


METROPOLITAN AREA PLANNING COMMISSION
Jonesboro - Craighead County

- ☐ PRELIMINARY APPROVAL
- ☑ FINAL APPROVAL
- ☐ AS NOTED
- ☐ DISAPPROVED
- ☐ TABLED

Chairman

Secretary

JAN 10 1985 Date

**DESCRIPTION:**

Part of Lot 8, Melton Manor Addition to Jonesboro, Arkansas, to wit: Begin at the corner between said Lot 8 and Lot 7 said addition, situated on the westerly R-O-W line of Arkansas Highway No. 49 (aka Southwest Drive, Jonesboro, Arkansas); run S43°55'W. along said westerly R-O-W line 50.00 feet; then run N.46°05'W. 225.44 feet; then run North 69.40 feet to the southerly line of said Lot 7; then run S.46°05'E. along said southerly line Lot 7 a distance of 273.58 feet to the point of beginning.

MAPC 1-10-85

# JONESBORO VILLA
## FOR BEVERLY ENTERPRISES
Geriatrics Nursing Center
Jonesboro Arkansas

THE FLETCHER FIRM
ARCHITECTS
910 BOYLE BUILDING
103 WEST CAPITOL
LITTLE ROCK, AR 72201
501 374-6050

| DATE | SHEET NO. |
|---|---|
| 12-27-84 | |
| PROJECT NO. | |

BRUNING 40-22 42884.5