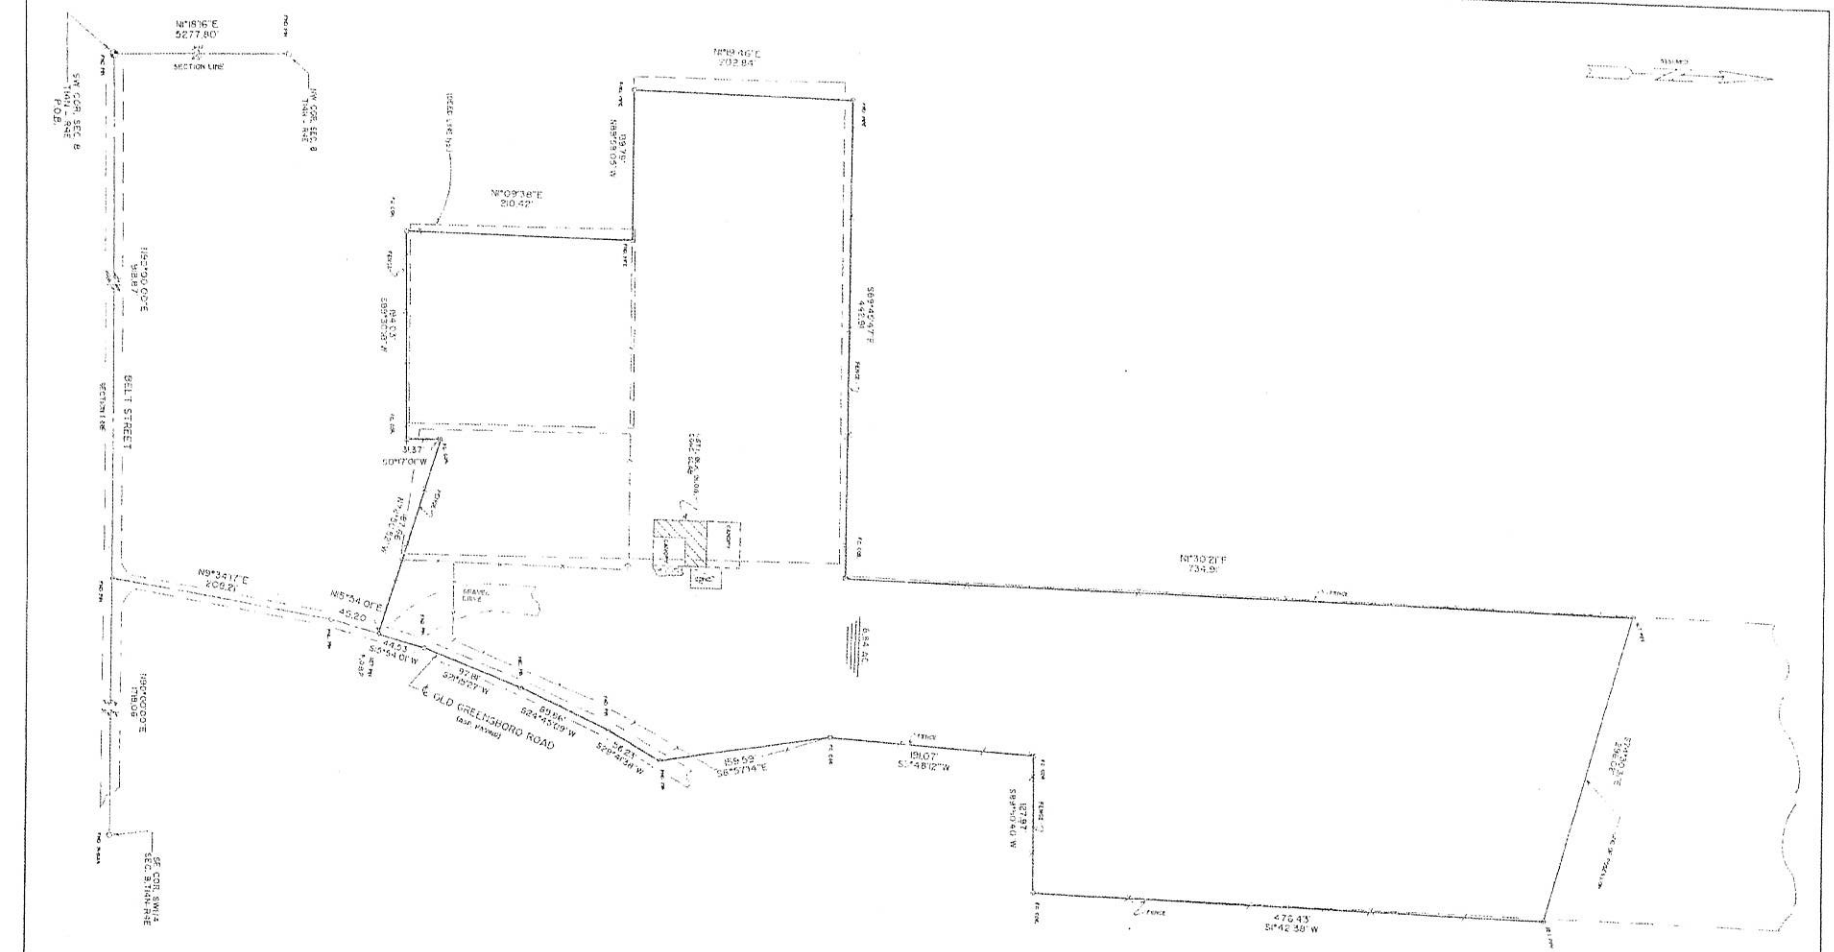

CERTIFICATE OF SURVEY: THIS IS TO CERTIFY THAT HAYWOOD, KENWARD ASSOCIATES, INC., CIVIL ENGINEERS AND PROFESSIONAL LAND SURVEYORS, PERFORMED IN ACCORDANCE WITH TOPOGRAPHIC DIVISION STANDARDS FOR PROPERTY BOUNDARY SURVEYS AND PLATS", THE BOUNDARIES OF THE LAND DESCRIBED HEREON:



INFORMATION HAVE BEEN PLOTTED BY THE USE OF A NORTH MAP.

THE ABOVE DESCRIBED PARCEL IS NOT LOCATED WITHIN THE FLOODWAY FLOOD HAZARD ZONE (100 YEAR) AS SHOWN ON F.I.R.M. #0405D, DATED SEPTEMBER 27, 1990.

0 25 50 100 150 200 250
GRAPHIC SCALE

REZONING EXHIBIT

PT. W ½ SW¼ SEC. 8, T14N., R4E

JONESBORO, ARKANSAS

HAYWOOD, KENWARD & ASSOCIATES, INC.
CIVIL ENGINEERS — SURVEYORS
JONESBORO, ARKANSAS 72401

CLIENT

APPROVED
DATE:

REVISIONS
DATE | BY | DESCRIPTION

DRAWN: LP
DATE: 7/7/94
CHECKED
DATE
JOB NO.

SHEET
OF
SCALE
1" = 50'
DWG. NO
W - 85