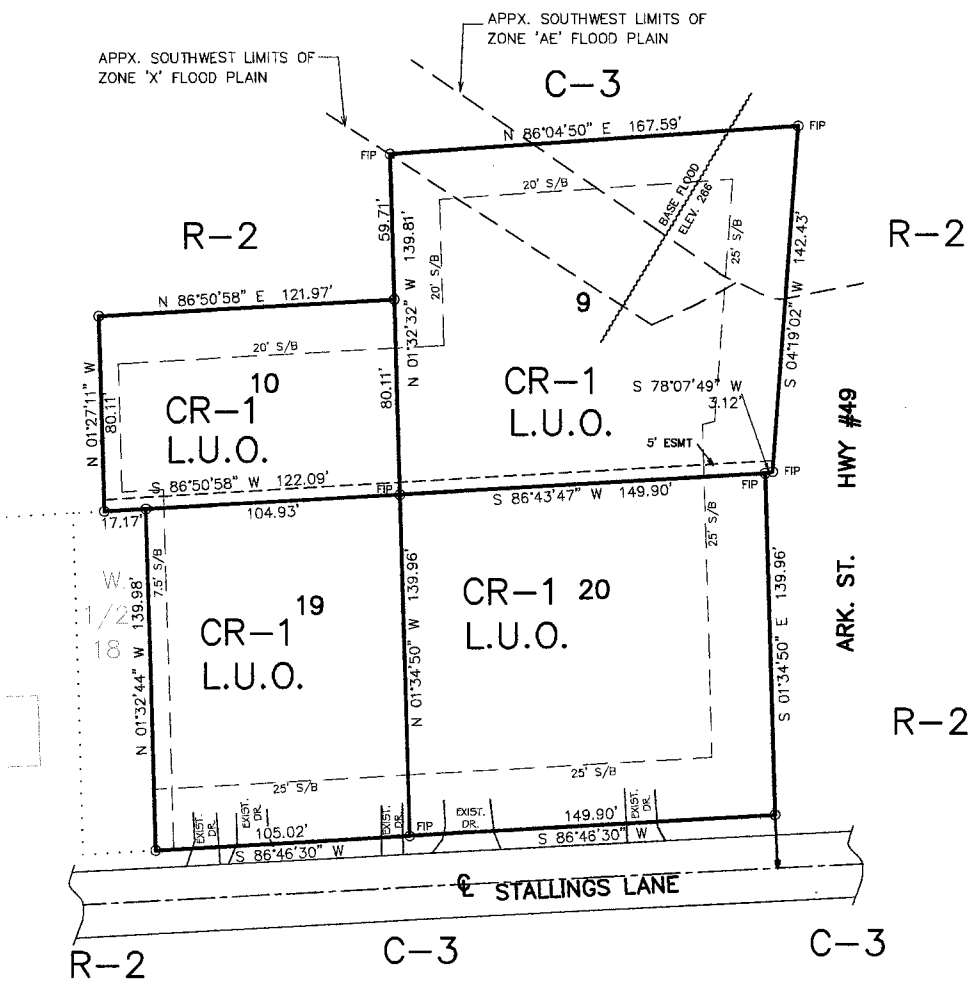

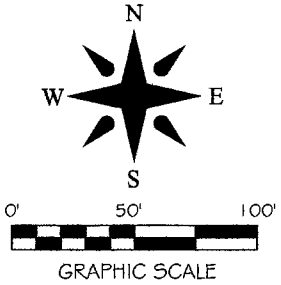

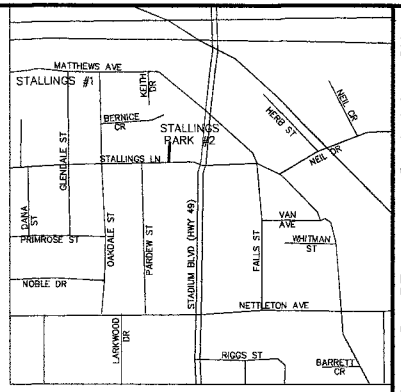

LEGAL DESCRIPTION:

Lots 9 & 20, Block B, Stallings 5th Addition and Lot 19, Block B of Brown Replat of Lots 17, 18, & 19, Block B of Stallings 5th Addition and South 80.11 ft. of Lot 10, Block B, of Stallings 5th Addition, Jonesboro, Arkansas.

REVISED: 3-29-17

ALL LOTS 9, 19, & 20: EXISTING CR-1 L.U.O. ZONING - REQUESTED C-3 L.U.O. ZONING

CERTIFICATE OF AUTHORIZATION ARKANSAS-ENGINEER NO. CIVILOGIC No. 329

REGISTERED STATE OF ARKANSAS NO. 1223 SIGNATURE 03-15-17 DATE GEORGE M. HAMMAN PROFESSIONAL SURVEYOR

Drawn By: RE	Checked by: GH		
Date 02-15-17	Scale 1"=50'	Job No. 114030	Sheet No.
Section 21	Township 14N	Range 04E	County CRAIGHEAD	1 of 1

ONLY COPIES WITH VIOLET COLORED SIGNATURE ARE ORIGINAL CITILOGIC COPIES

© 2017, Civilogic

REZONING PLAT FOR HERB & SHARON STALLINGS

ENGINEERS PLANNERS SURVEYORS
Civilogic
203 Southwest Dr.-Jonesboro, AR-(870)932-7880-www.civilogic.net